This drawing is protected by copyright and the information contained therein is the property of William McCall.
The drawing must not be copied and the information contained therein may not be used or disclosed without written permission of and in the manner permitted by William McCall.

0 1 2 3 4 5M
Scale 1:50@ A1
0 1 2 3 4 5 6 7 8 9 10M
Scale 1:100@ A1

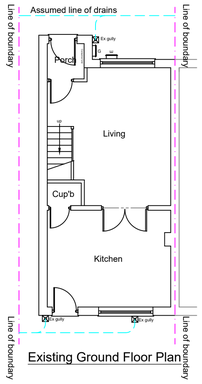

Existing Ground Floor Plan

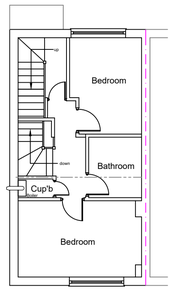

Existing First Floor Plan
1:50

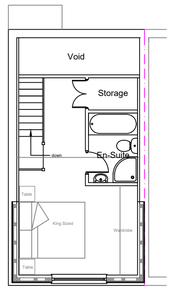

Existing Attic Floor Plan

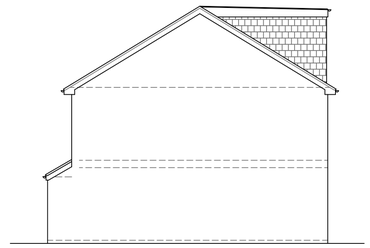

Existing Side Elevation

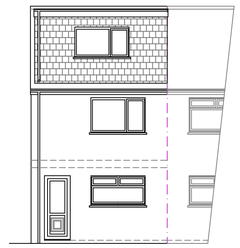

Existing Rear Elevation

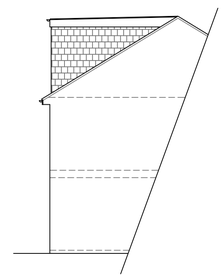

Existing Side Elevation

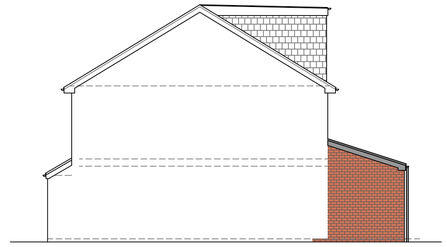

Proposed Side Elevation

Proposed Rear Elevation

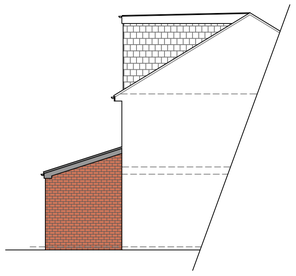

Proposed Side Elevation

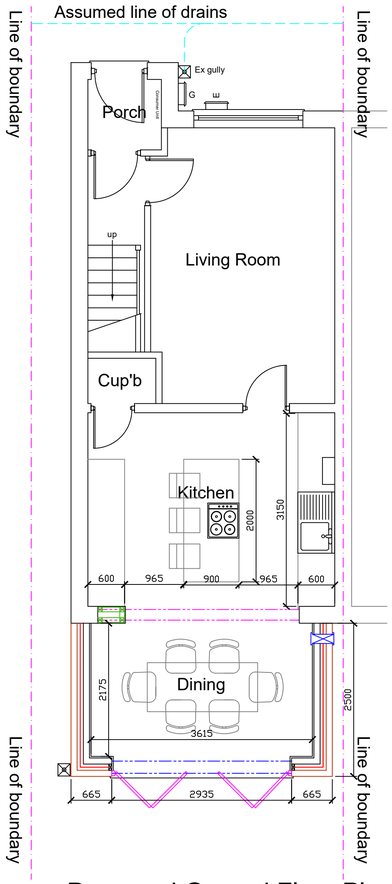

Proposed Ground Floor Plan

Stage :-	Lawful Development Drawing		
Project Title :-	Proposed Single Storey Rear Extension		
Drawing Title :-	Existing & Proposed Plans & Elevations		
Client :-	Mr & Mrs Appleby		
Drwg No :- 05 21 87	1 of 2	Date :- Jan 20	Rev :- *
Scale :- 1:100 & 1:50@A1		Drawn:- SCM	Checked :-
Site Address :-	4 Maidstone Avenue Chorlton-Cum-Hardy Manchester M21 9WE		

The Old Post Room
34 Chew Valley Road
Greenfield
Saddleworth
OL3 7DA
Tel: 01457 871202
www.william-mccall.com | enquiries@william-mccall.com

A1