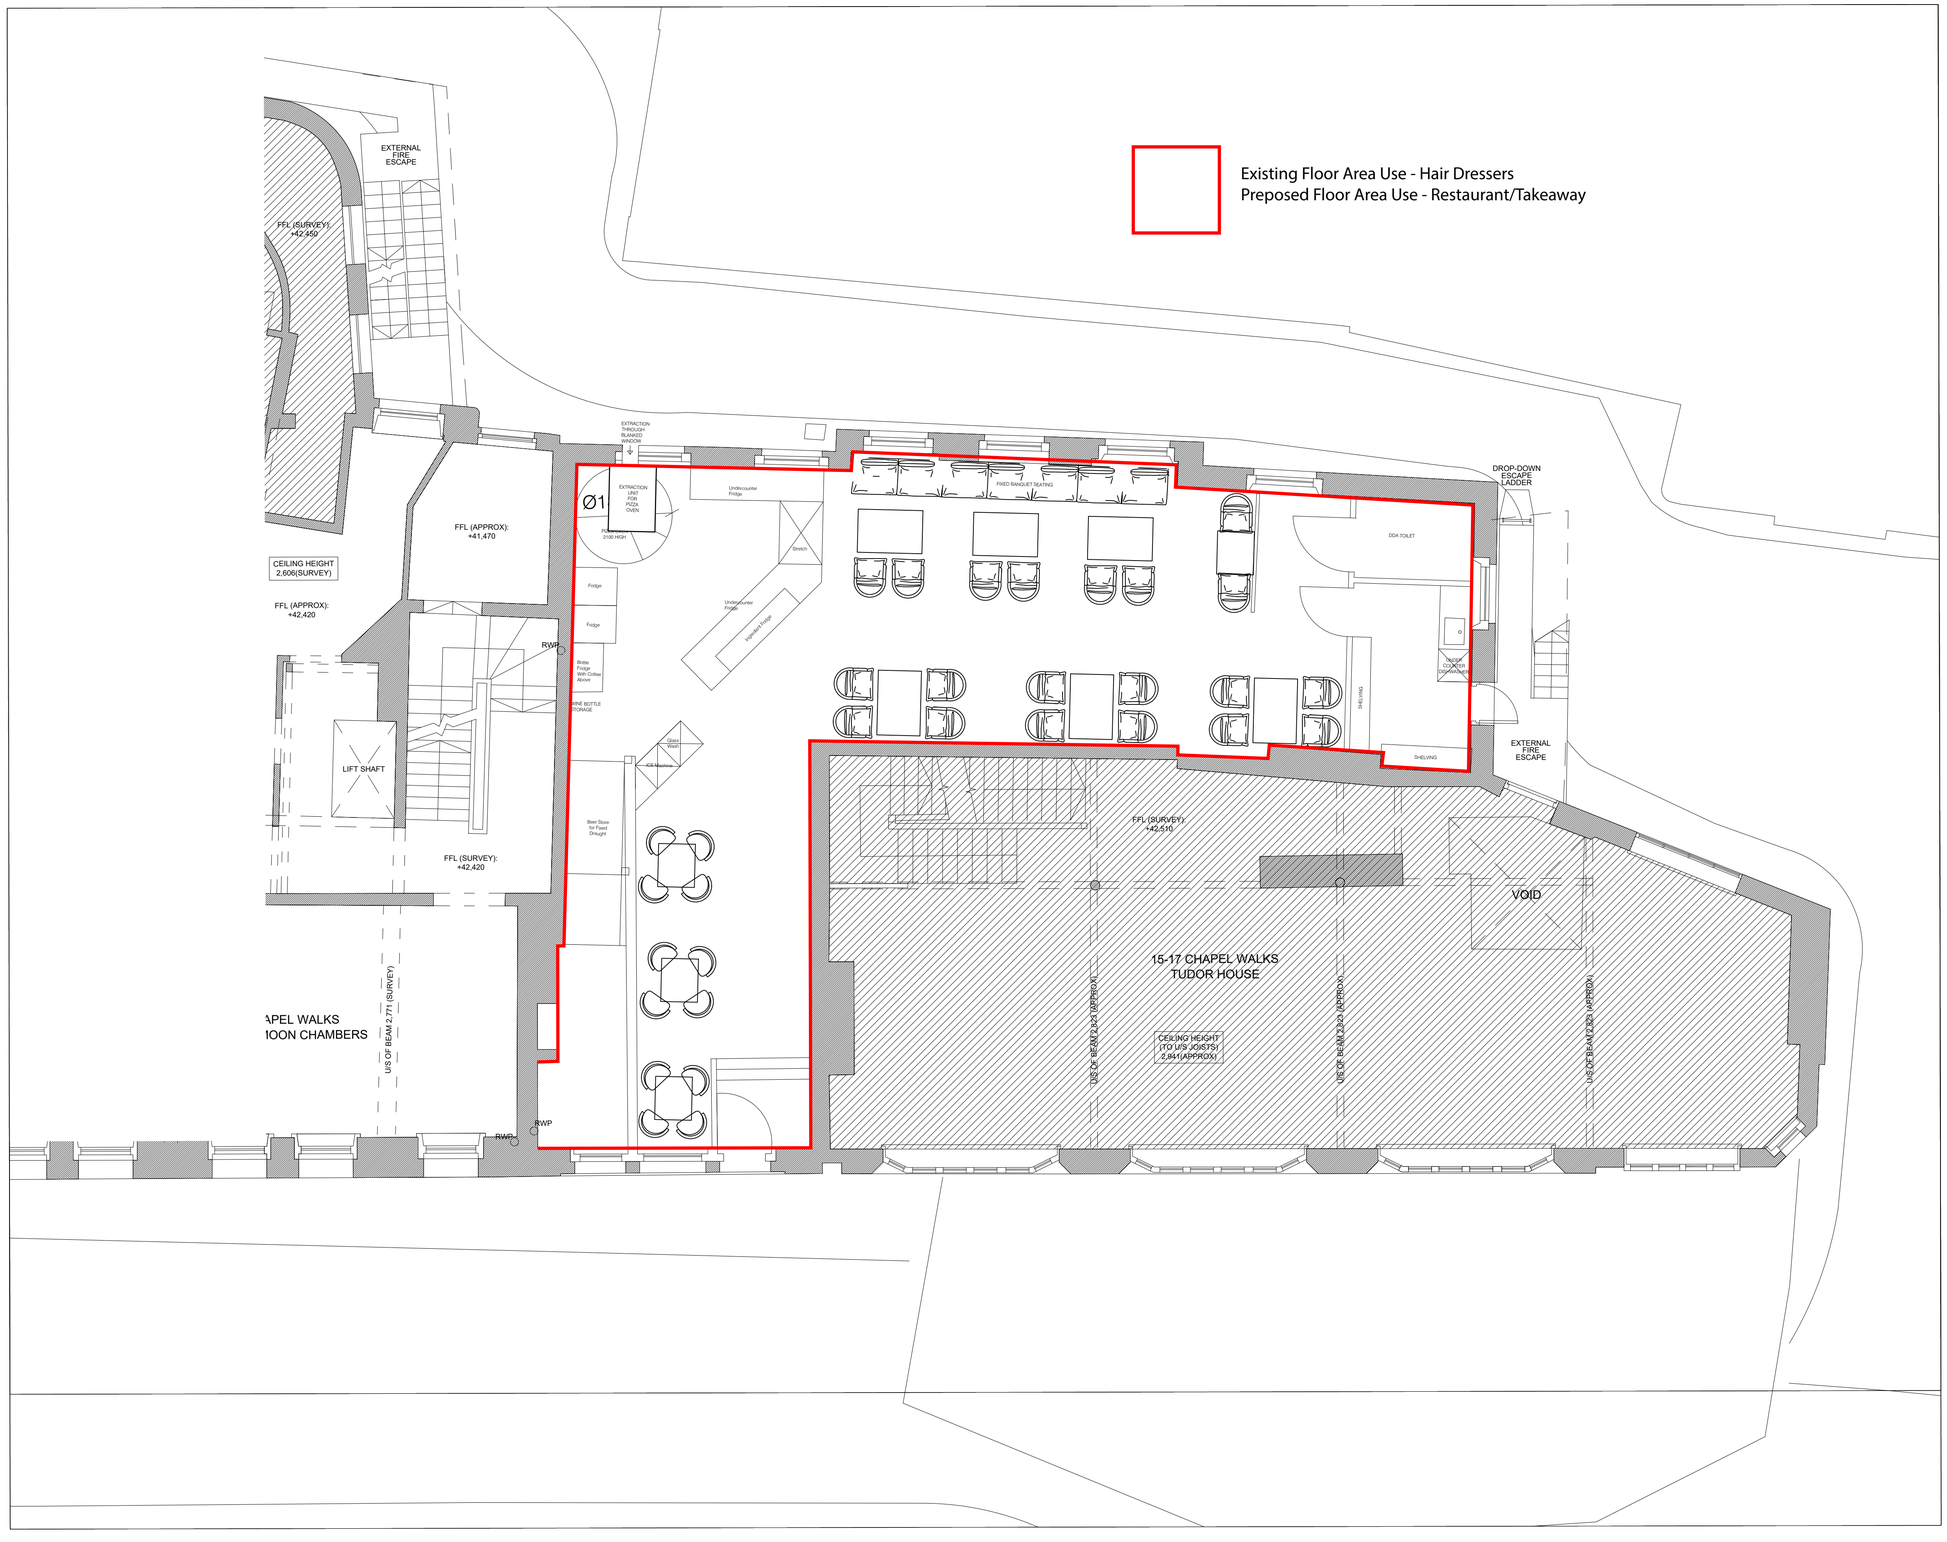

NOTES / REVISION

0	0.5	1m	2m	N

PROJECT
5-7, 9-11, 15-17 CHAPEL WALKS

CLIENT
CIAO Pizzeria

TITLE
9-11 CHAPEL WALKS - PROPOSED FIRST FLOOR PLAN

SCALE	DATE
1:50 @A1 1:100 @A3	SEPT 2020

JOB No	DWG No	REV
232	CIAO009	*

ISSUE FOR
GENERAL ARRANGEMENT