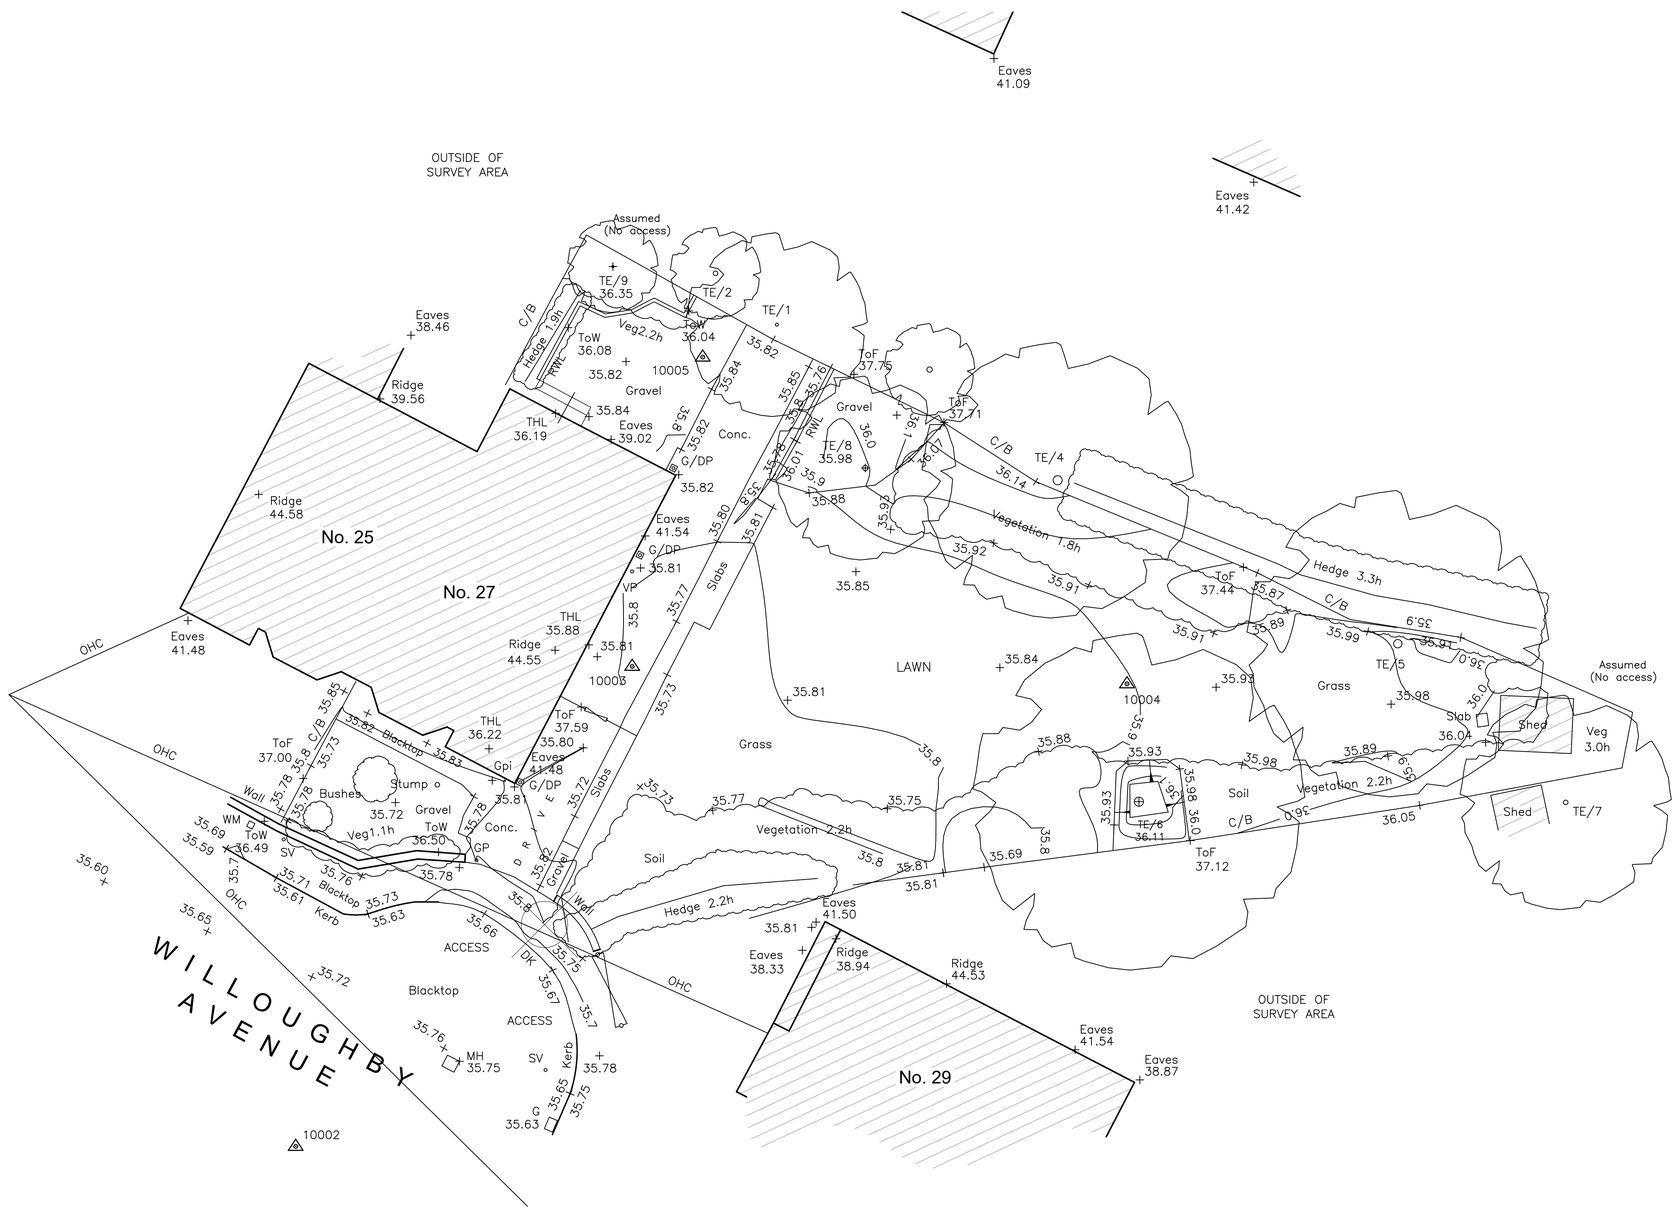



SCALE 1:100

2000mm 4000mm 6000mm 8000mm 10000mm 12000mm 14000mm 16000mm 18000mm 20000mm

Amendments:

FASCIATO
ARCHITECTS
architecture & interiors

14a Regent Road, Altrincham, WA14 1RP
T: 0161 233 066B @fasciato_design
architects@fasciato.co.uk fasciato.co.uk

SCALE AS INDICATED AT A1

Scale of Drawing: 1:100

Date: 19.01.2021

Project:

27 WILLOUGHBY AVENUE, DIDSBURY

Drawing Title:

EXISTING SITE PLAN

Drawing Number:

1784.EX01

NOTE:

© Fasciato Architects. Do not scale off this drawing. All dimensions to be verified / checked before commencement of construction/fabrication