All dimensions are to be checked on site, any discrepancies are to be reported to the Architect before work commences. Do not scale from this drawing.

This drawing is to be read in conjunction with all relevant consultants and specialists drawings / documents, any discrepancies are to be reported to the Architect before the affected work commences.

All structural components shown are indicative only. Details / calculations of structural members are to be provided by the Structural Engineer.

This drawing is copyright.

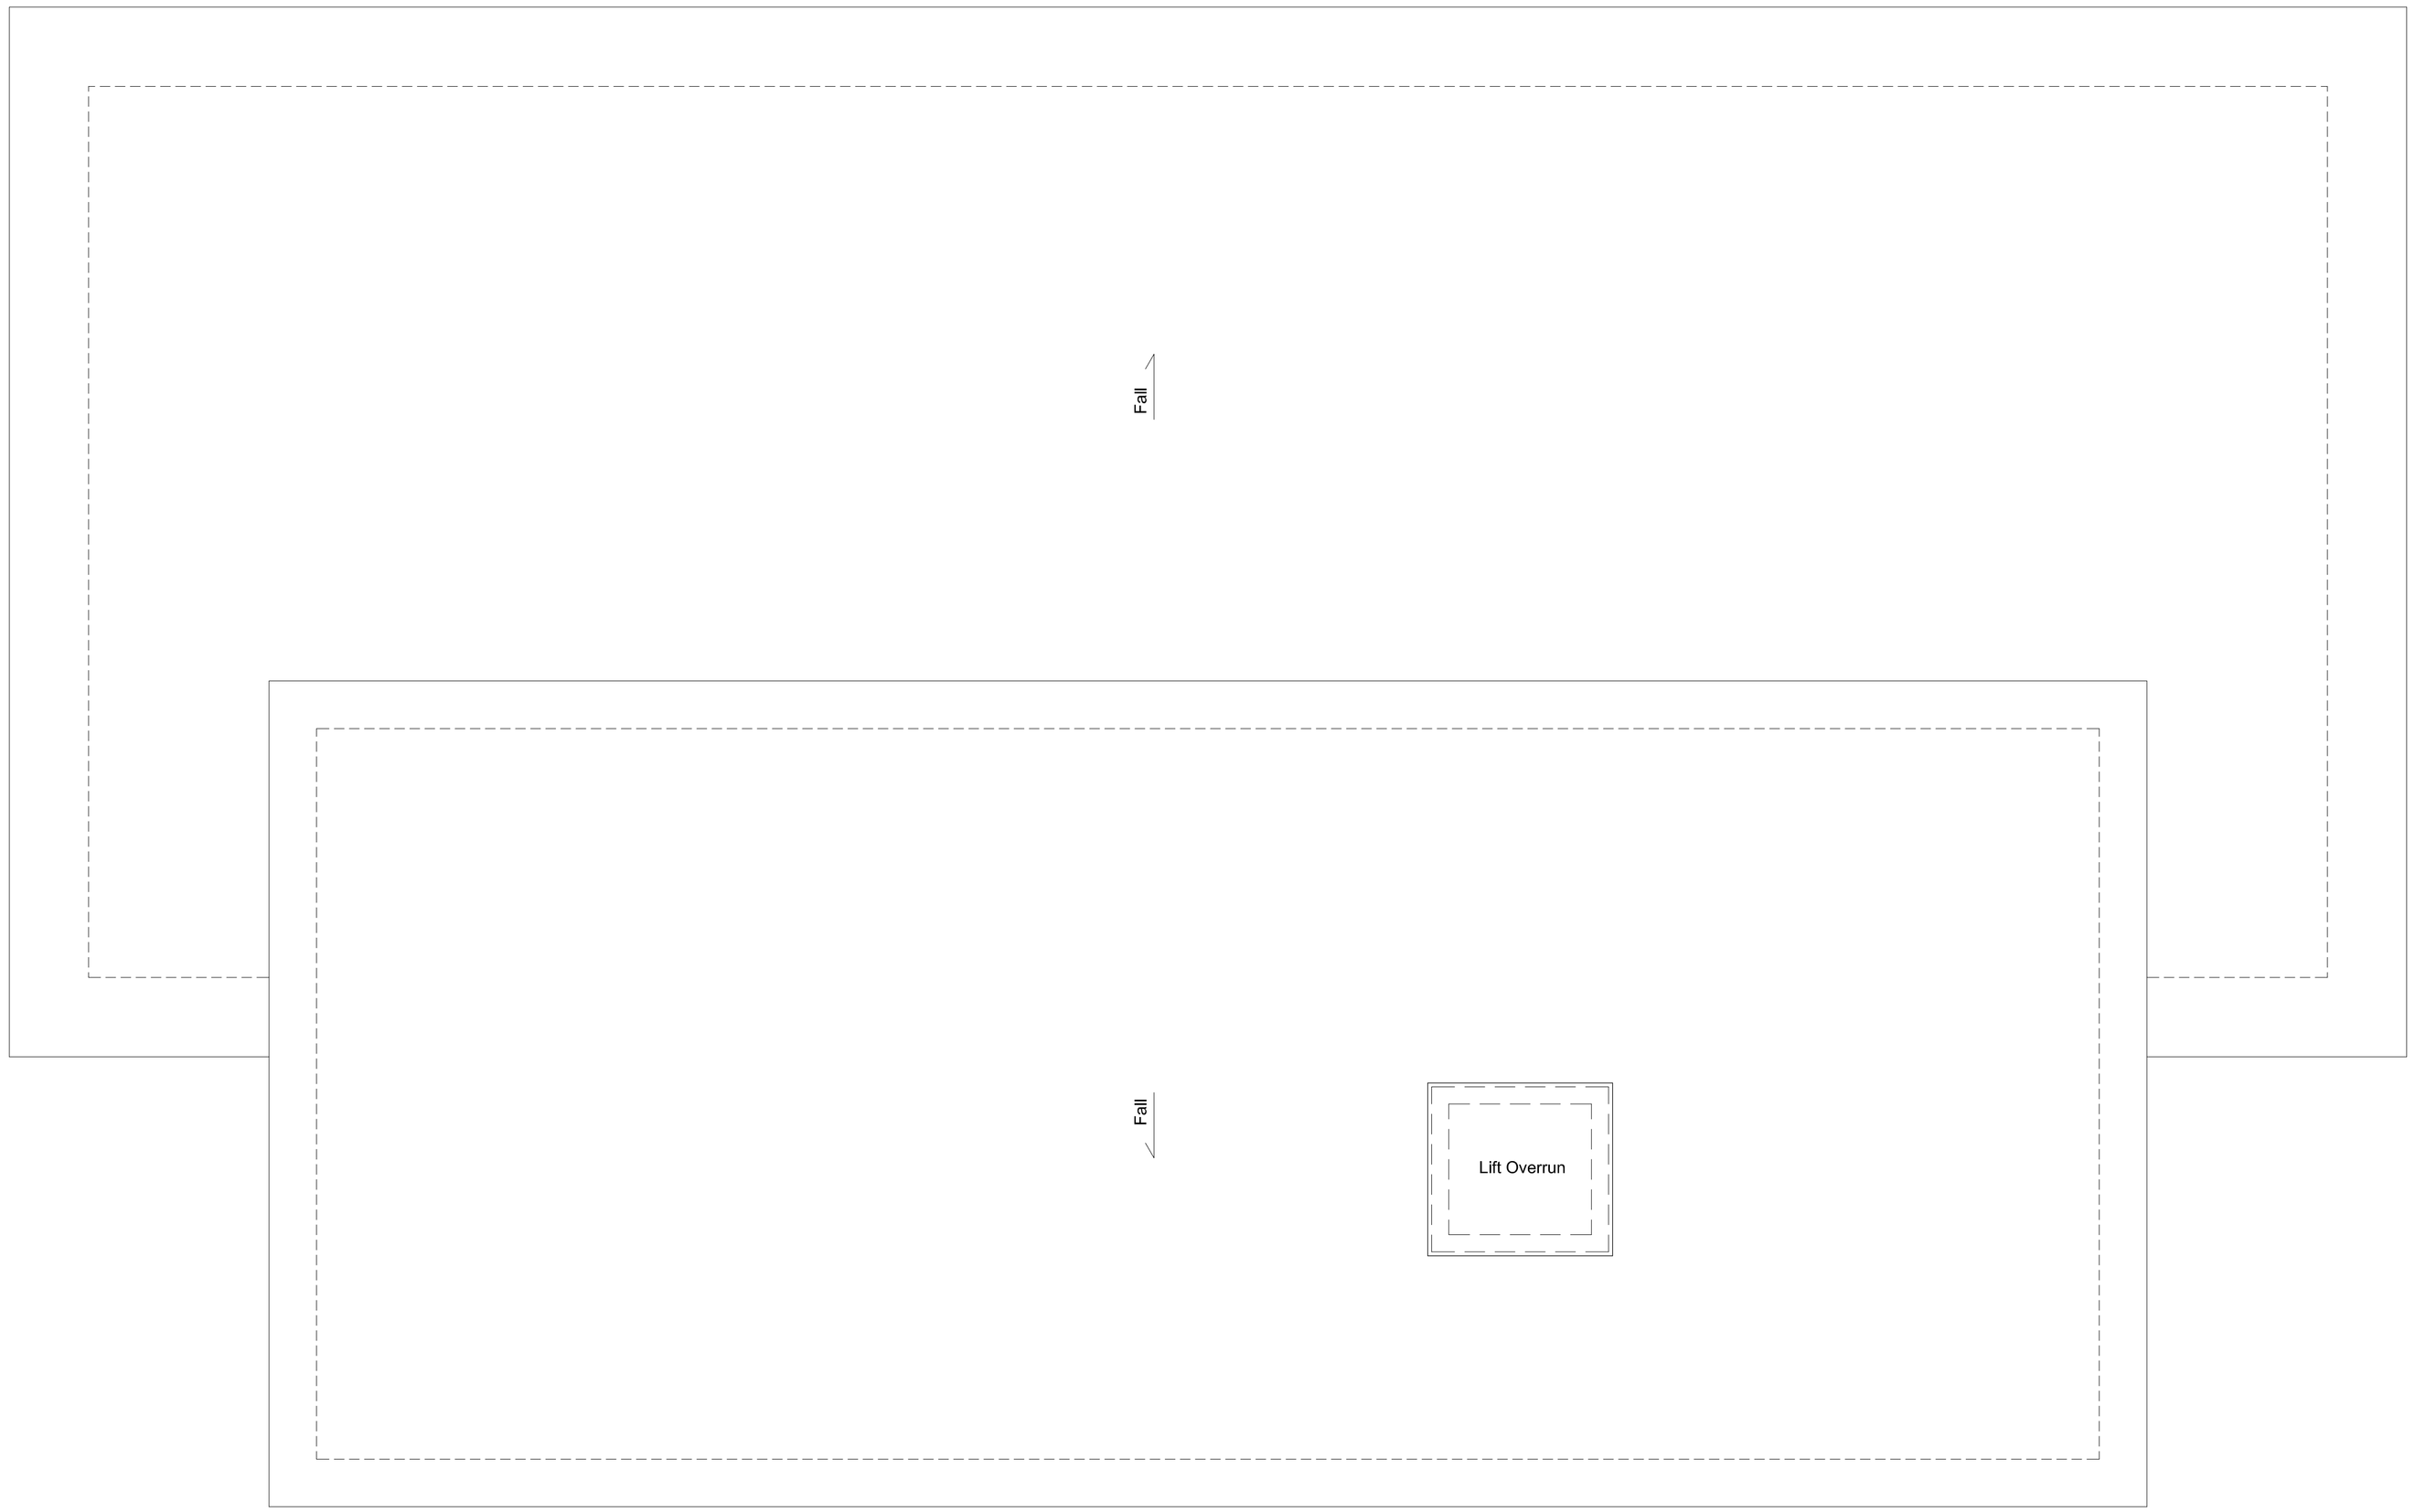

Grays Architecture Limited

Northwood House (N1)
Greenwood Business Centre,
Manchester, M5 4QH

Tel : 0161 848 7263
e-mail: mail@graysarchitecture.co.uk

Client:
Dappa Homes Ltd

Project:
Whitehouse Club, Middleton, Crumpsall, M8 4JZ

Drawing Title:
Proposed Roof Plan

Scale:
1:50 @ A1

Date:
January 2020

Drawing No:
4050 / 213

Revision:
-