NOTES

Copyright: All rights reserved.
This drawing must not be reproduced without permission.
This drawing must not be scaled. Dimensions are in millimetres unless specified.

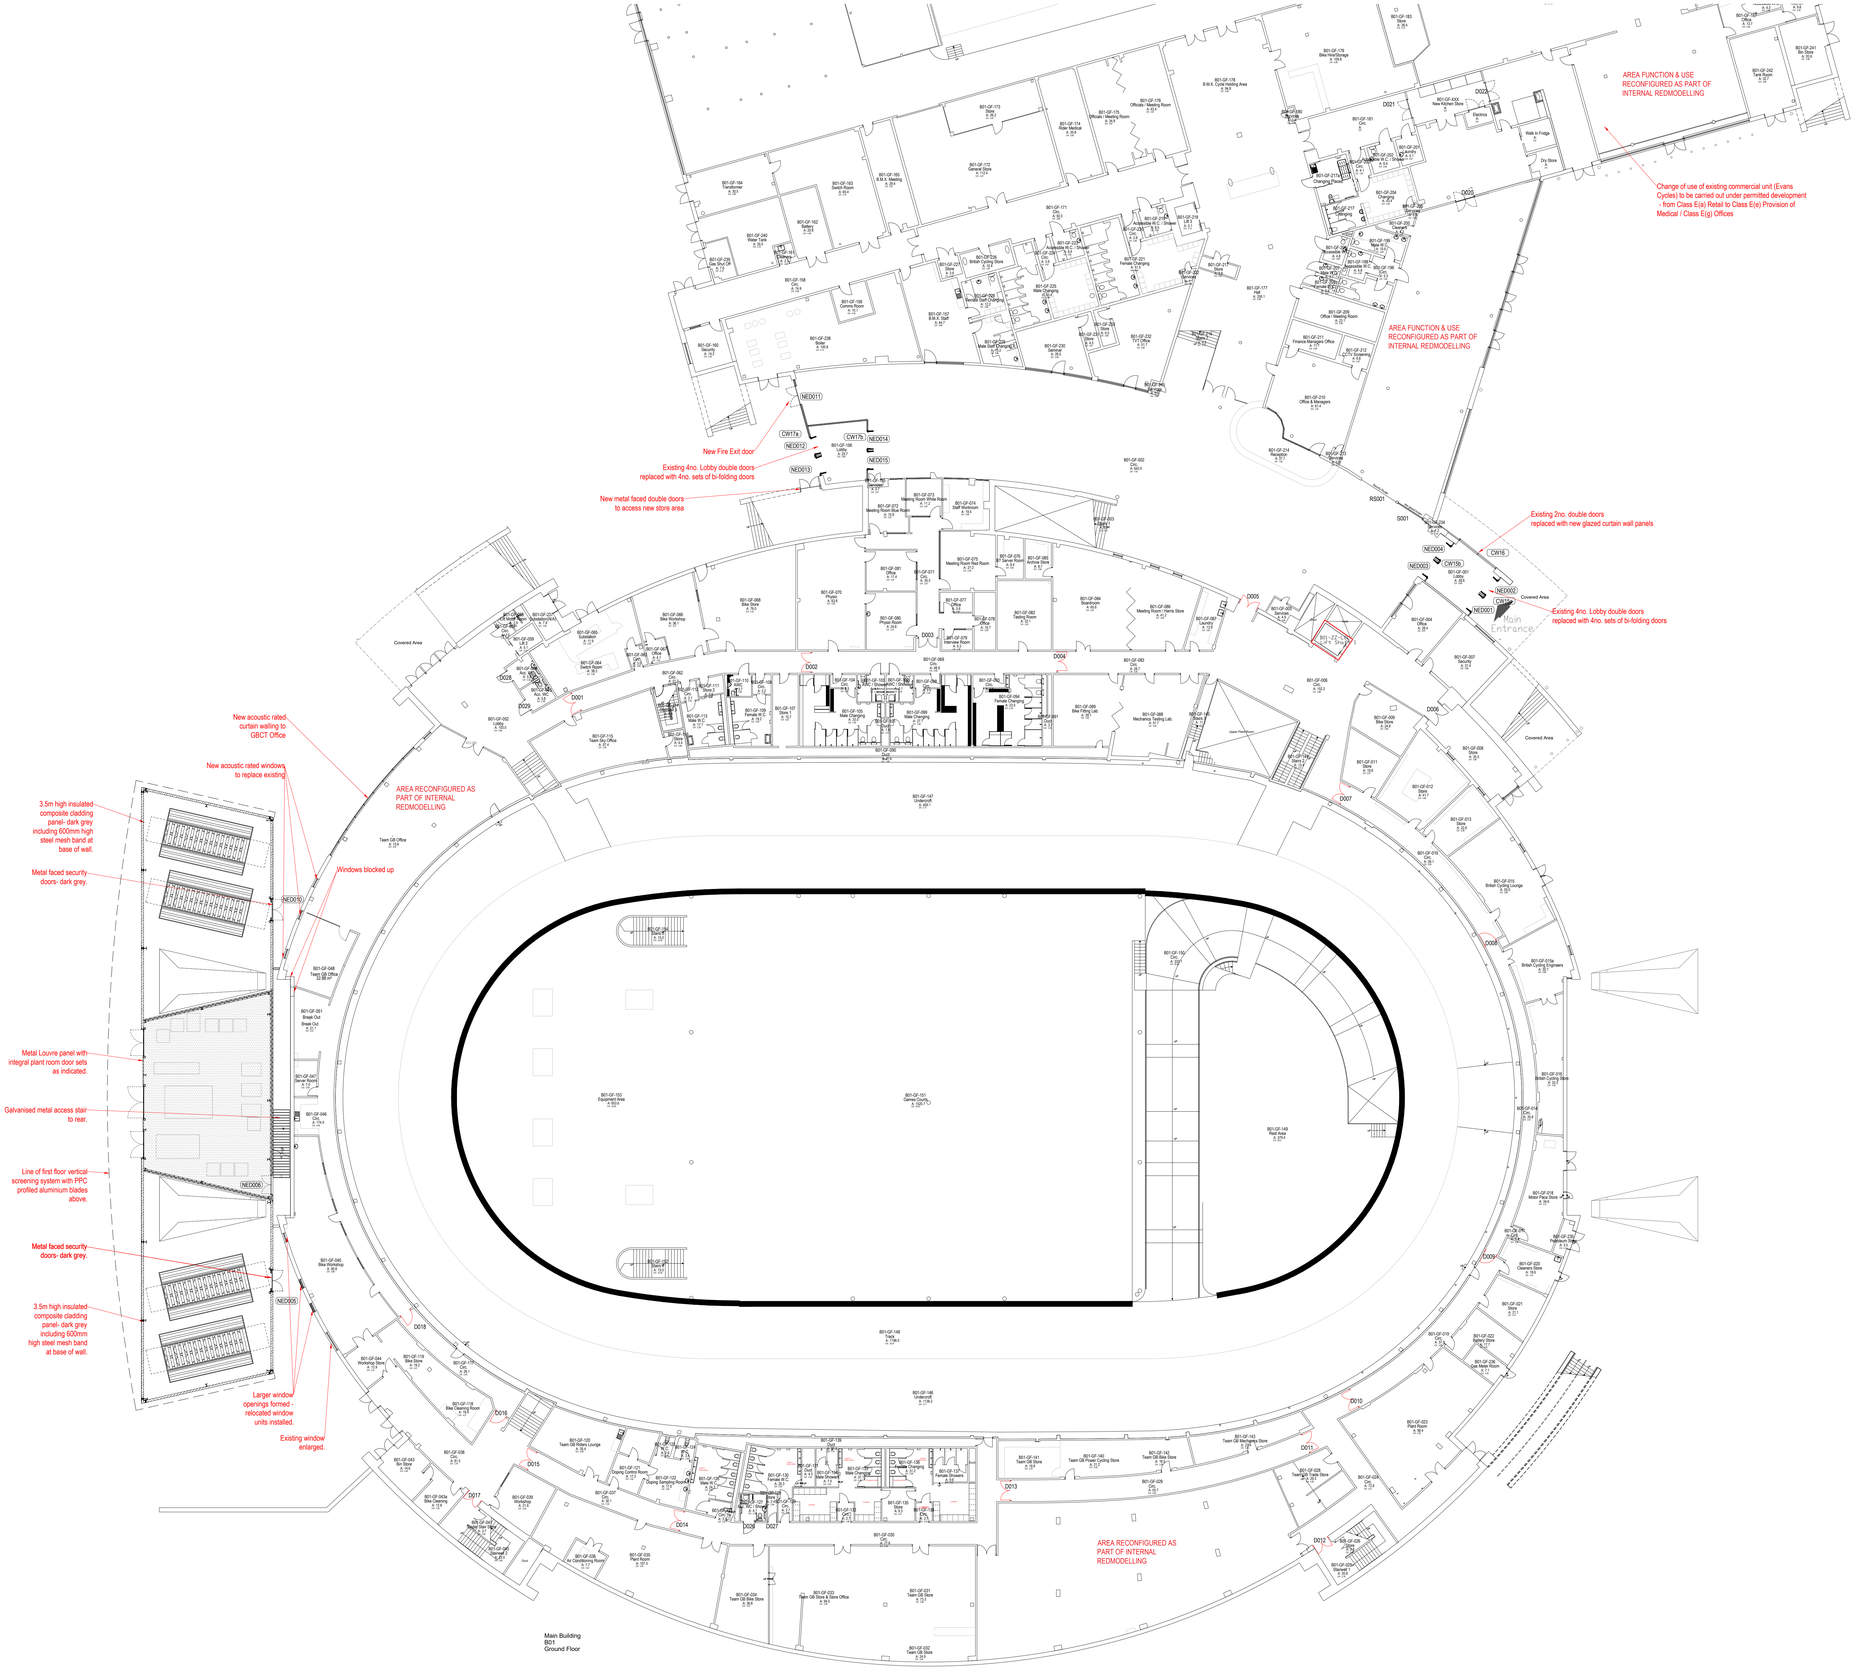

REV	DATE	REVISION NOTE	BY	CHECK
P9	11.08.2021	Plant design revised and GBCT office curtainwalling included.	AM	EM
P8	25.11.2020	Plant design revised. Door & curtain walling references added.	MJ	EM
P7	13.11.2020	Issued for Planning approval	MJ	EM
P6	19.09.20	Bike cleaning, BC Lounge/ BC engineers updated as cloud survey	EM	AG
P5	07.08.20	Stage 3 Issue	AG	EM
P4	23.03.20	D111a & D111b highlighted as doors for replacement	DW	EM
P3	19.03.20	Toilet note added change in scope of works	DW	EM
P2	16.03.20	Fire and MEP note added	JH	EM
P1	09.03.20	First Issue	JH	EM

ellis williams ARCHITECTS
Wellfield Chester Road Preston Brook WA7 3BA
T: +44 (0)1928 752 200 E: info@ewa.co.uk

NATIONAL CYCLING CENTRE
PROPOSED GROUND FLOOR PLAN
2576-10401 REV P9
STATUS | PLANNING SCALE | 1:200 @ A0
DRAWN BY | MJ DATE | 26.10.2020
VEL-EWA-ZZ-00-DR-A-10401