


DO NOT SCALE THIS DRAWING
This copy drawing and any design thereon is protected by copyright and is the property of Pulmann Associates Limited. It is to be used only for the purpose for which it was expressly loaned and is not to be copied in any format, nor is any information taken therefrom to be transmitted or passed on to others.

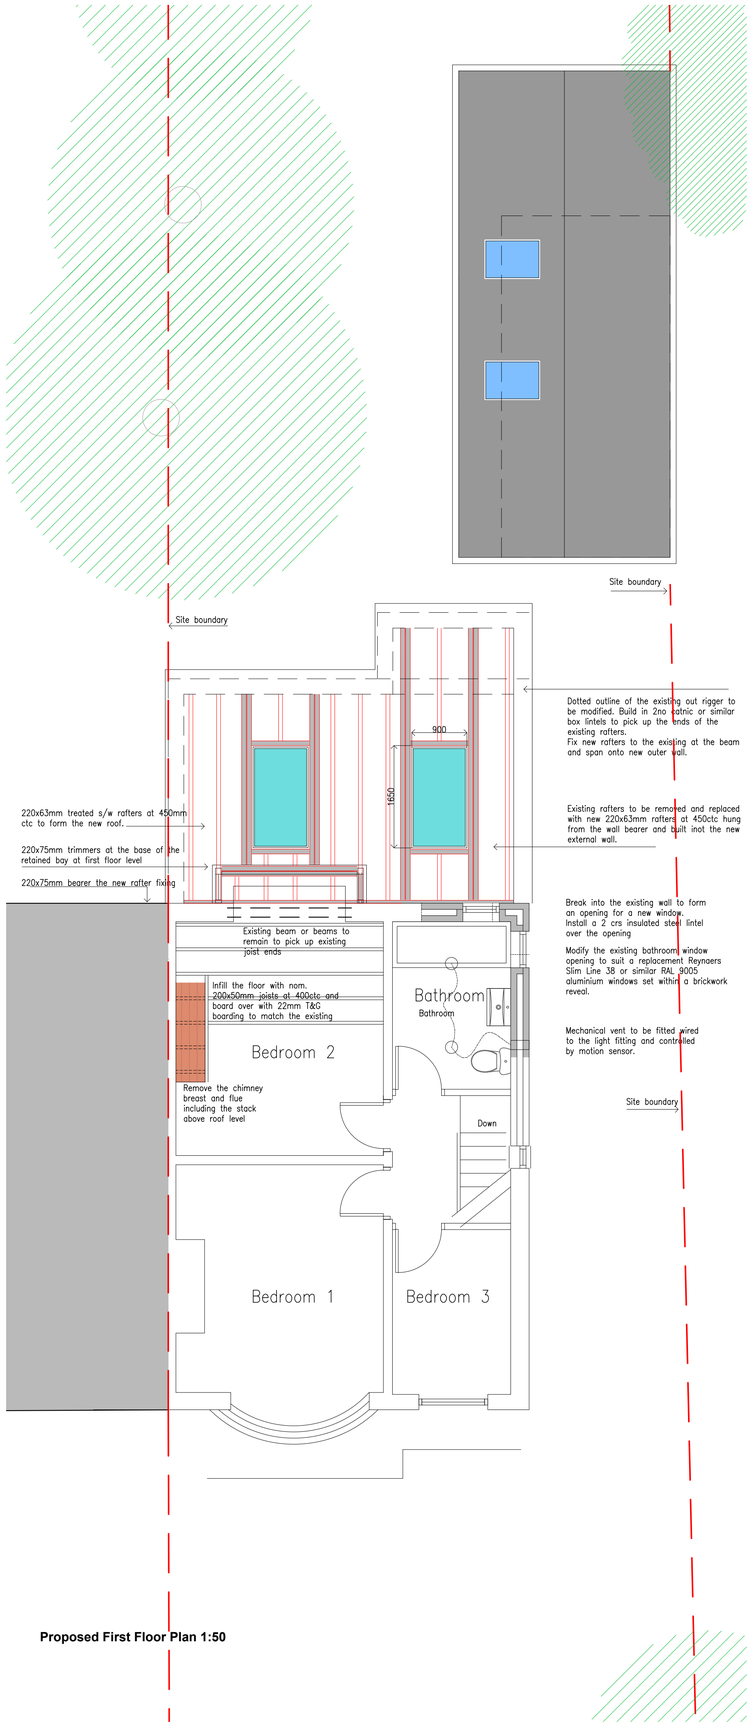

Proposed First Floor Plan 1:50

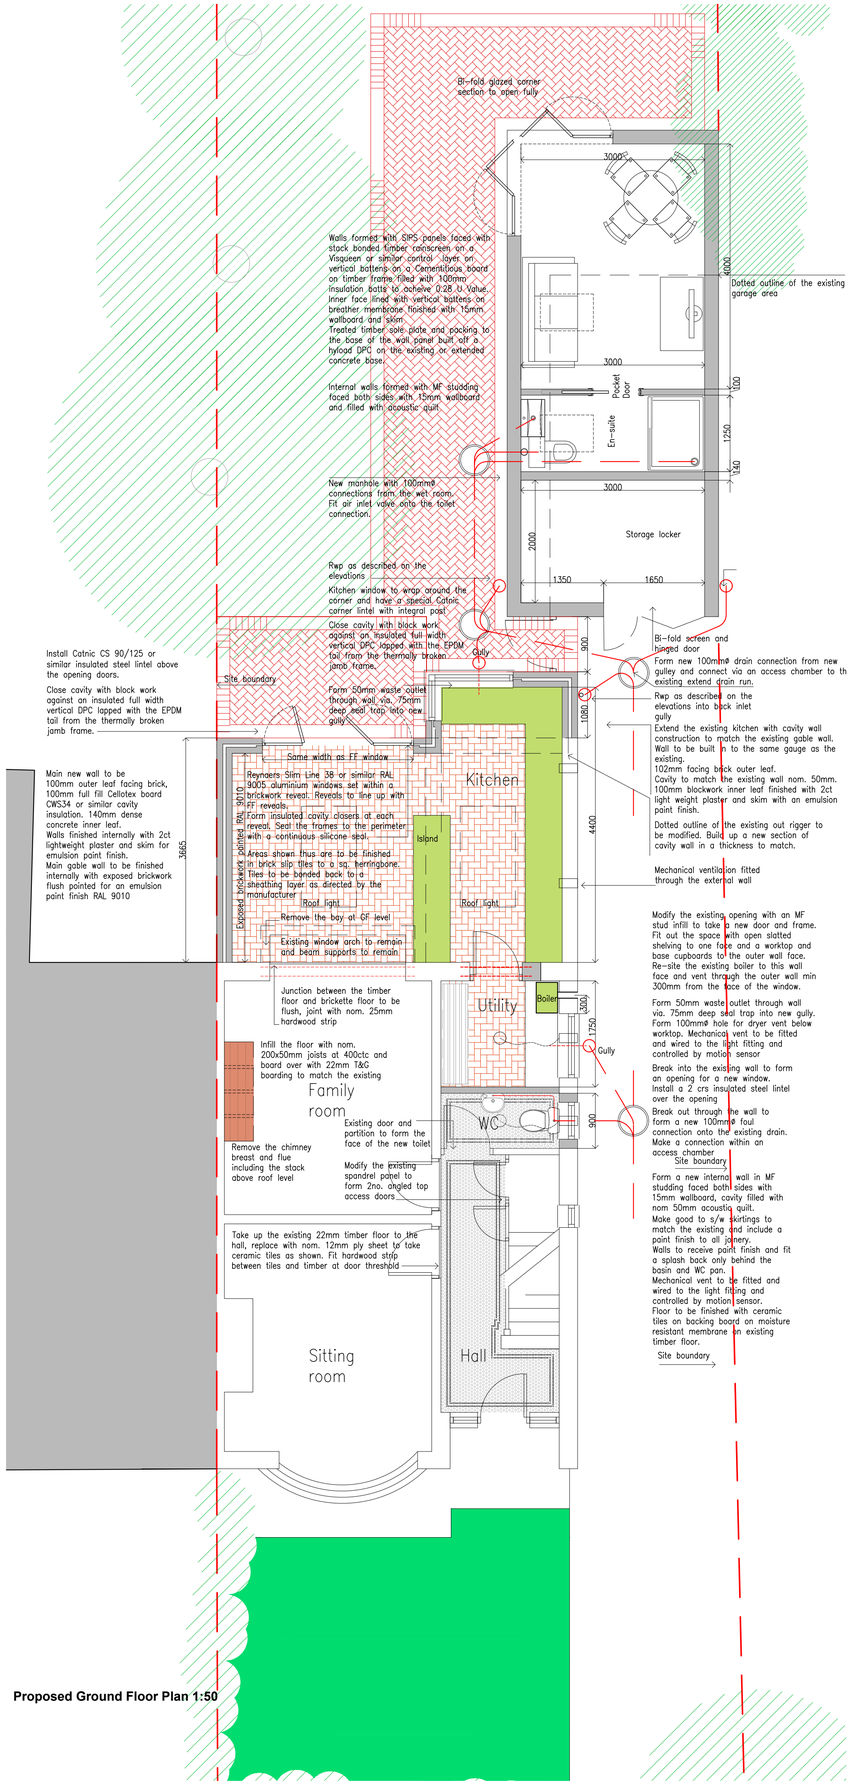

Proposed Ground Floor Plan 1:50

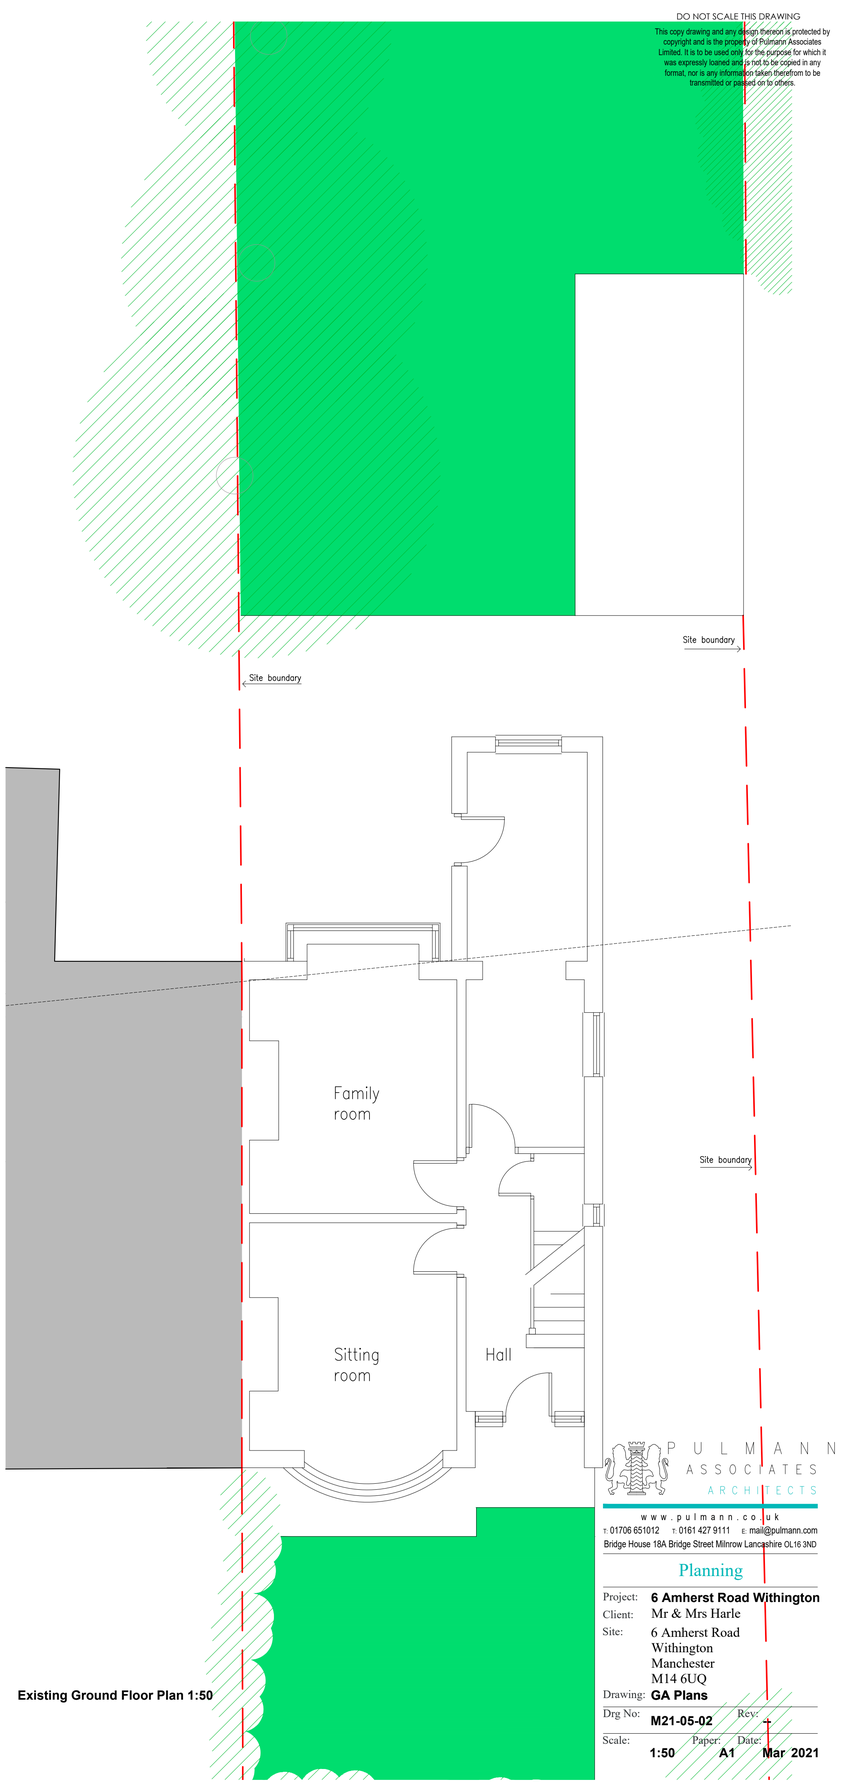

Existing Ground Floor Plan 1:50

PULMANN ASSOCIATES ARCHITECTS
www.pulmann.co.uk
T 01706 651012 T 0161 427 9111 E mail@pulmann.com
Bridge House 18A Bridge Street Milnrow Lancashire OL16 3ND

Planning

Project:	**6 Amherst Road Withington**
Client:	Mr & Mrs Harle
Site:	6 Amherst Road Withington Manchester M14 6UQ
Drawing:	**GA Plans**
Drg No:	**M21-05-02** Rev: -
Scale:	**1:50** Paper: **A1** Date: **Mar 2021**