
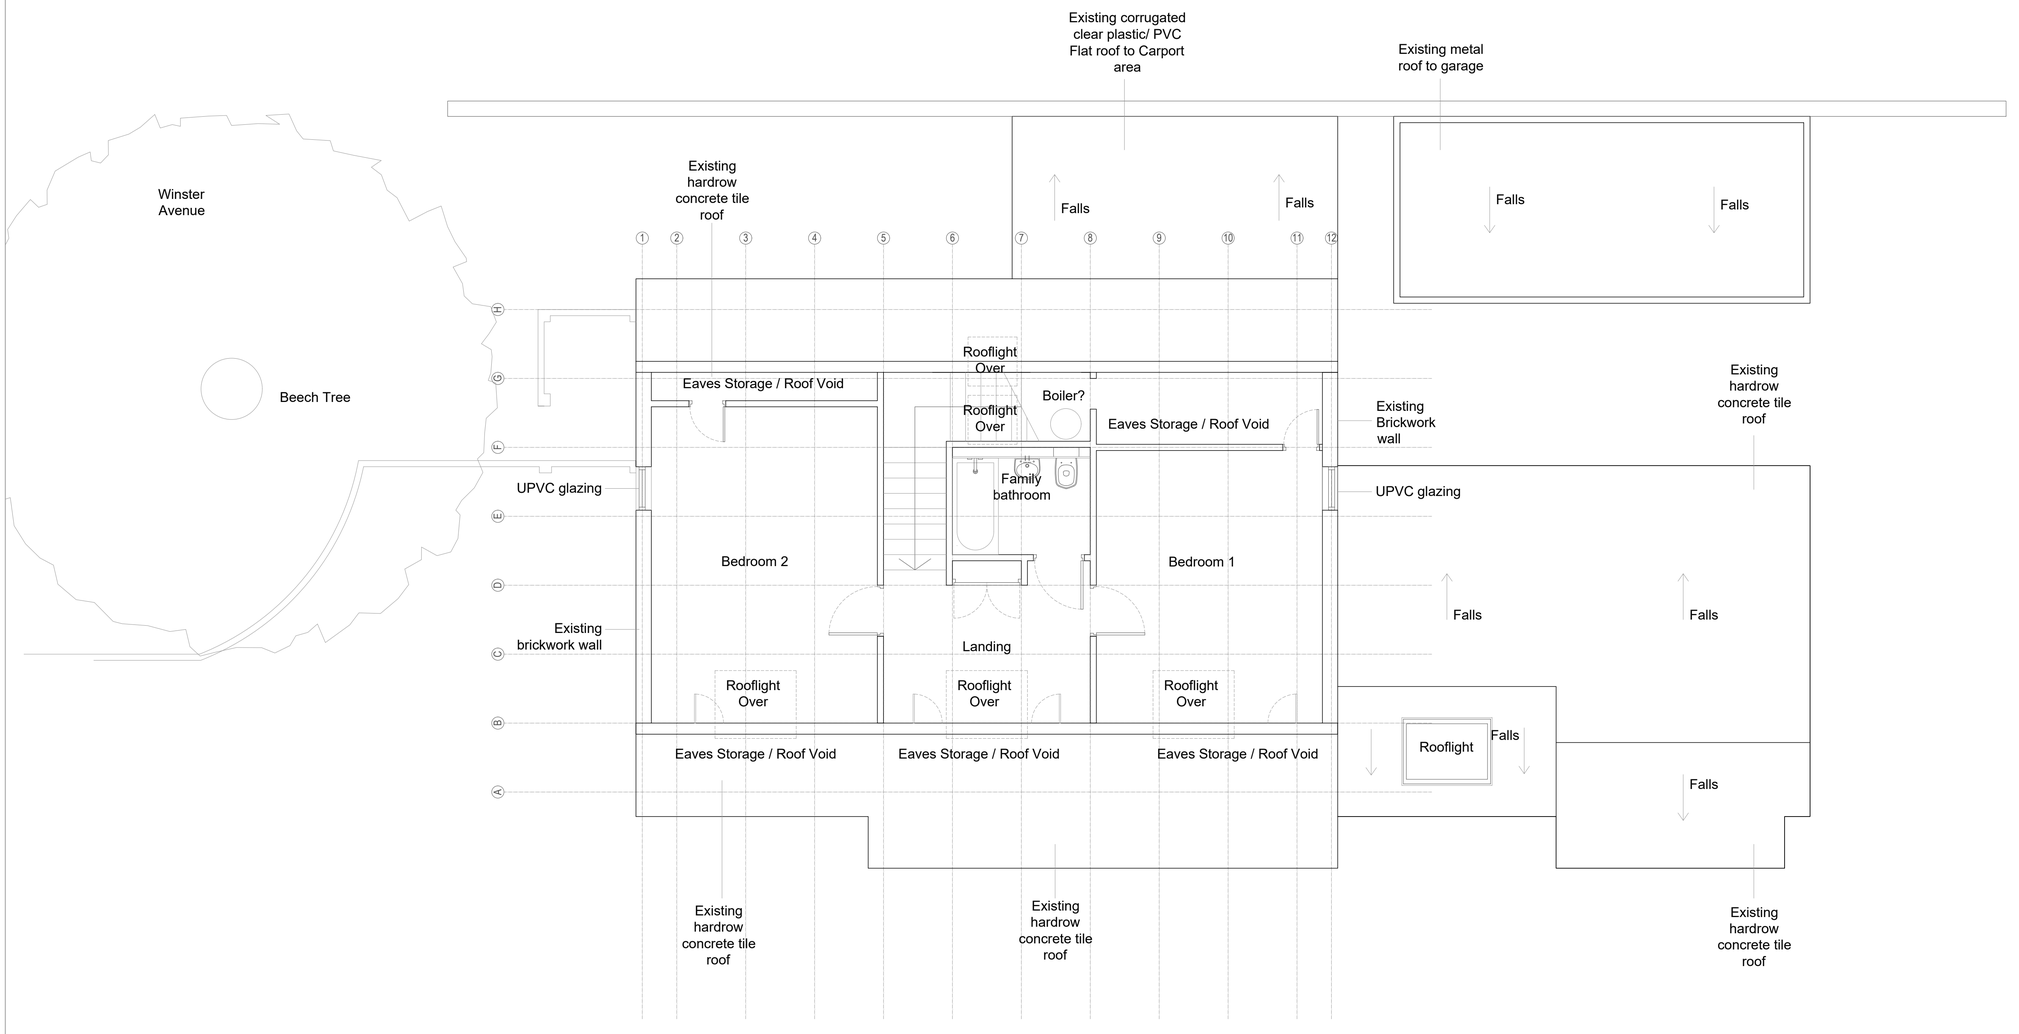


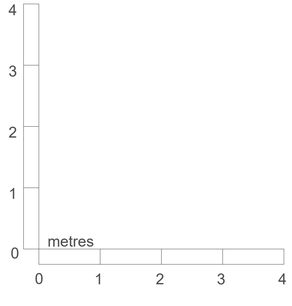

Residence

your-residence.co.uk

Client
Ellen-Nesta and Kevin Stout

Job
3 Winster Avenue

Status
Planning

Drawing title
Existing First Floor Plan

Drawing number
006

Scale at A1	Scale at A3
1:50	1:100

Date	Revision
30.07.2021	-

Drawn by	Checked by
CC	SK

Copyright: All rights reserved. This drawing and design must not be reproduced without permission. Dimensions are in millimetres unless specified. Only written dimensions to be worked from. Do not scale from this drawing.