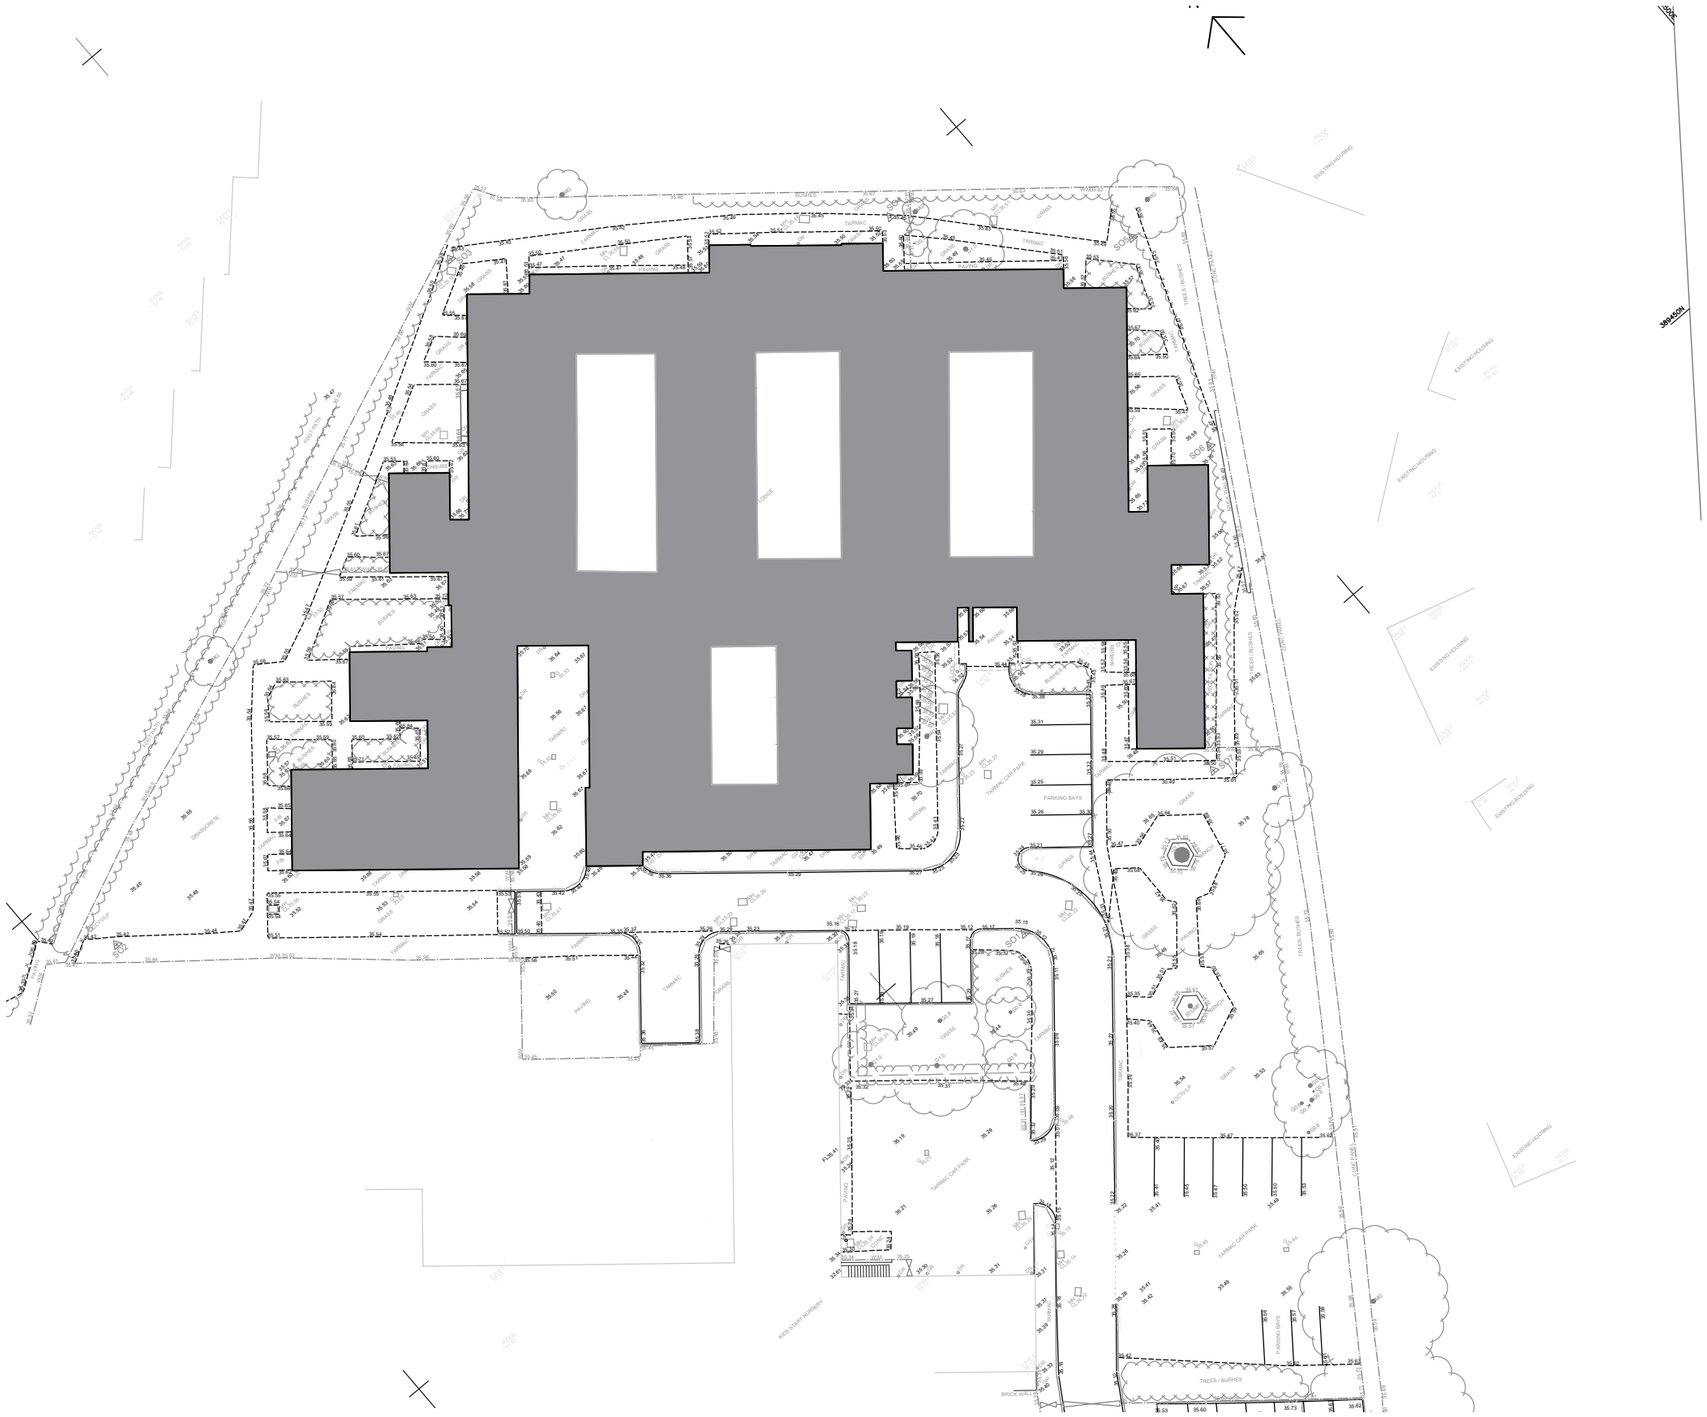


Existing Site Plan 1:500

Rev.

Client
WCHG

Project
Oakwood Lodge

Title
Proposed Site Plan

Scale	Date	Stage	
1:500	03.05.22		
Job No	**Drawing No**	**Rev.**	**Drawn**
5415	P-09		SB

Arcus Consulting LLP
Manchester 0161 905 3222 Liverpool 0151 708 1080
Newcastle 0191 272 5781 London 020 8742 2512
Wakefield 0192 466 9000 www.arcus.uk.com

This document is copyright of Arcus Consulting LLP. Do not scale this drawing.
Only use figured dimensions. All dimensions to be checked on site prior to construction.