A1

NOTES
All dimensions and levels to be checked on site

Any descrepancies are to be reported to the Architect before any work commences

This drawing shall not be scaled to ascertain any dimensions, work to figured dimensions only

This drawing shall not be reproduced without express written permission from AFL Architects Ltd.

DISCLAIMER
When this drawing is issued in CAD, it is an uncontrolled version issued for information only, to enable the recipient to prepare their own documents/drawings for which they are solely responsible.

SOFTWARE INTEROPERABILITY
AFL prepared this drawing using Autodesk REVIT Architecture.

AFL does not accept liability for any loss or degradation of any information held in the drawing resulting from the translation from the original file format to any other file format or from the recipients reading of it in any other programme.

THIS DRAWING IS BASED ON THE FOLLOWING MODELS:

Model	By	Issued on
Structural	CURTINS	
MEP	XXX	
Landscape	GILLESPIES	

ELEVATION KEY

REFER TO SPECIFICATION DOCUMENT 20200-AFL-NM110-XX-SP-A-0900.

A - Ground Floor Material - Anodised Bronze Mesh - Dark -

B - Upper Floor Material - Part North - Anodised Brass 3D Mesh with 15 degree rotated panels - (rotated feathered)
- Upper Floor Material - South - Anodised Brass 3D Mesh with 15 degree rotated panels - (rotated zig zag)

B1- Upper Floor Material - Aligned North & South - Anodised Brass 3D Mesh

C - Upper Floor Material - West & East/Part South - Anodised Brass Panel with Perforations

D - Sprinkler Compound enclosure - Welded Mesh Panel Security Mesh- Black

E - Staircore Material - Glazed Curtainwall - Frame (polyester powder coated aluminium)
Cycle Hub Material - Glazed Curtainwall- Frame (polyester powder coated aluminium)

F - Entrance Canopy with Green Sedam Roof supported with hanging 120mm CHS structure with PCC finis- Fascia Board with PCC finish

G - Ironmongery & Opening Mechanisms - Satin Stainless Steel

H - Building Signage Location & Material - TBC

K- Lift Overun - Precast Concrete

KEYPLAN

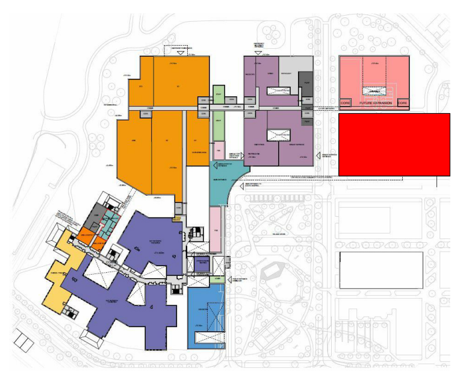

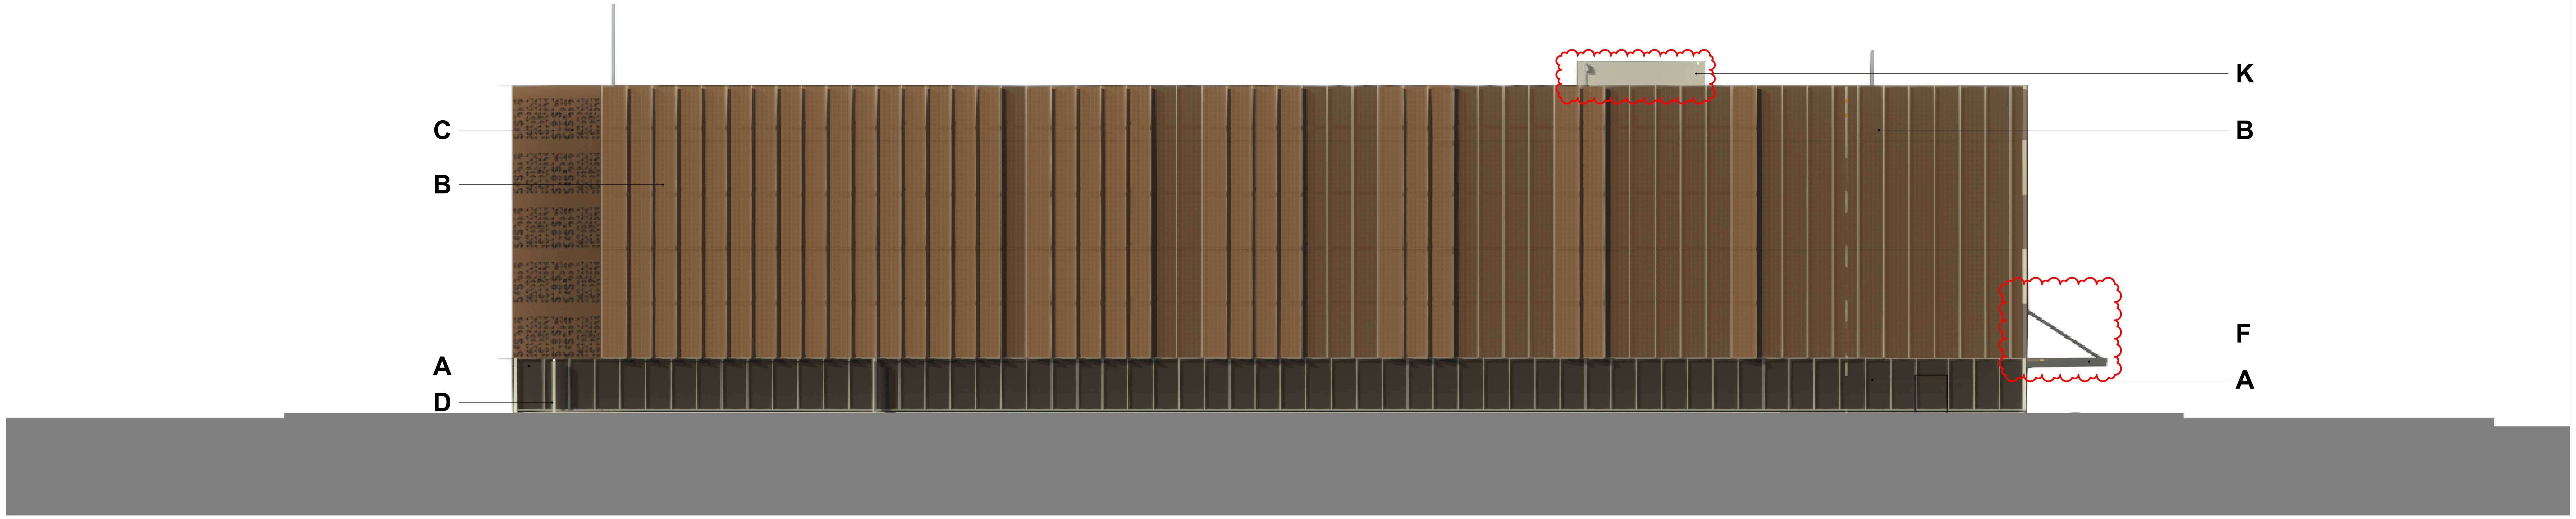

1 **Presentation North Elevation**
1 : 200

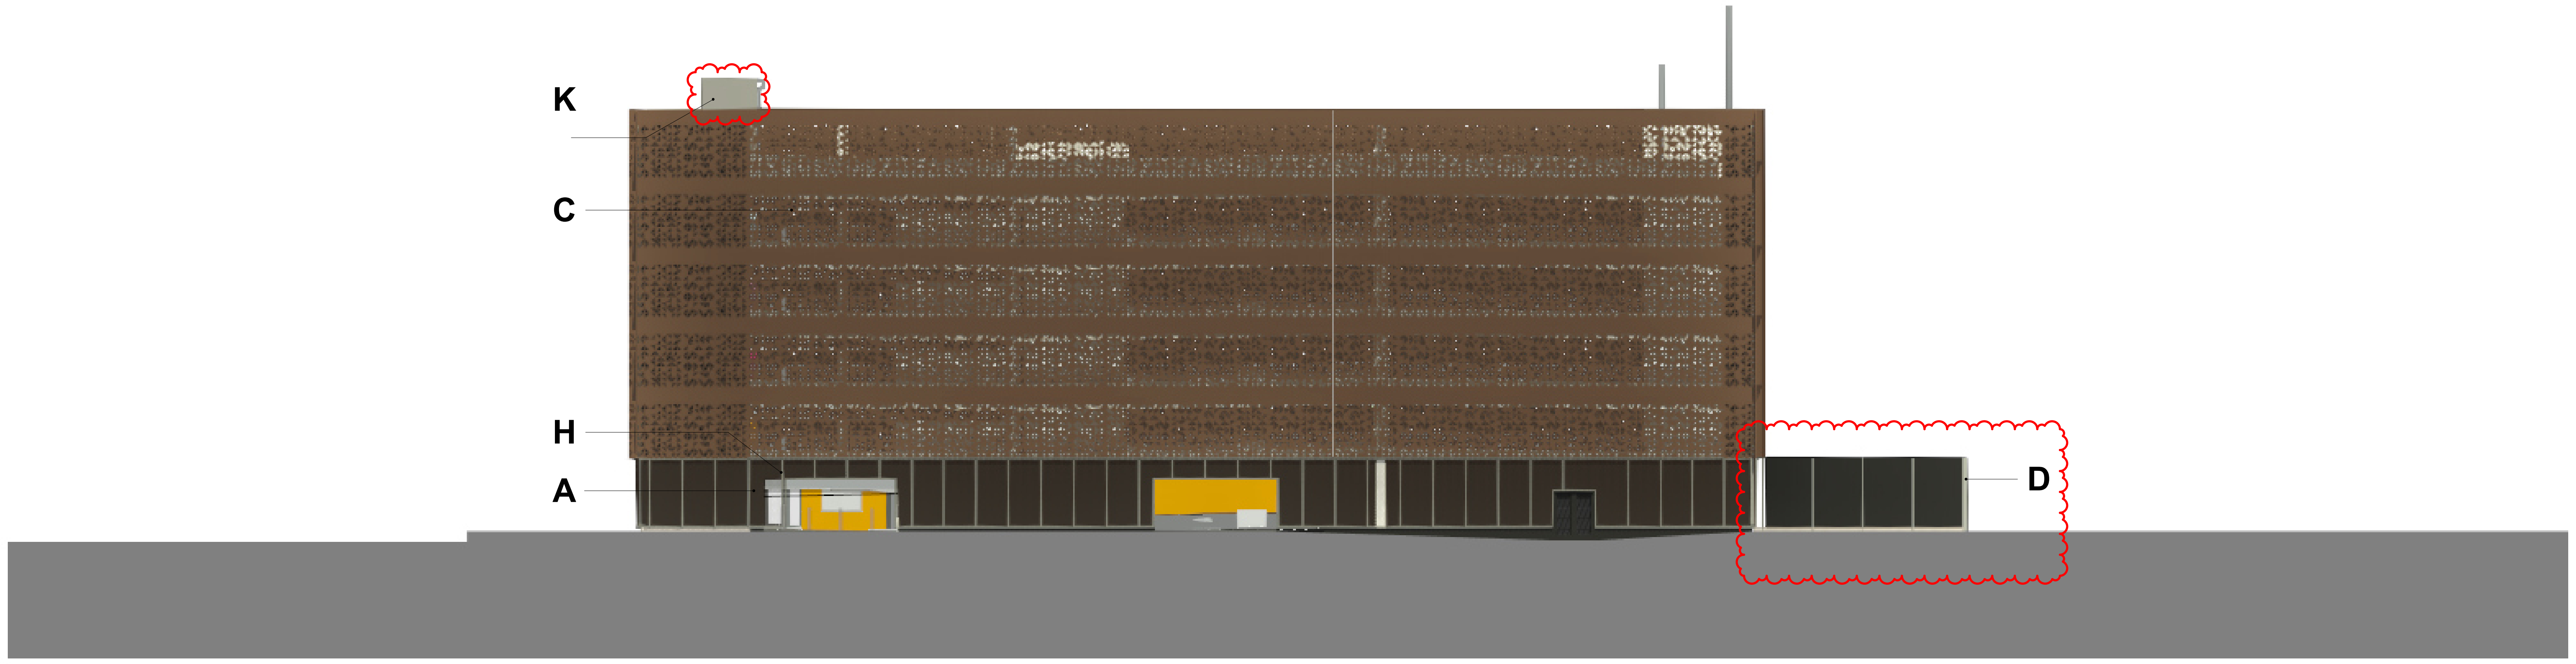

2 **Presentation East Elevation**
1 : 200

NOTE; THIS DRAWING SUPERSEDES DRAWING NUMBER REF 20200-AFL-MC-ZZ-DR-A-2023

REV.	DESCRIPTION	DATE	DRW.	CHK.
P02	CHANGES; SPRINKLER COMPOUND ENCLOSURE, STAIRCORE 1 ROOF FINISH, CURTAINWALL FRAME FINISH, CANOPY STRUCTURE HANGERS ADDED & OPENING REMOVED, LIFT OVERUN CLADDING REMOVED.	16.05.22	KC	JW
P01	REDUCED BUILDING FOOTPRINT DESIGN	21.01.22	KC	JW

NHS
Manchester University
NHS Foundation Trust

APPOINTED PARTY LOGO/INFORMATION
MORGAN SINDALL
AFL architects

PROJECT
NMGH - Multi Storey Car Park

TITLE
Presentation, North & East, Elevations

STATUS
S2

PURPOSE OF ISSUE
Planning

DRAWN BY
KC

CHECKED BY
JW

DATE
16.05.22

SCALE (@A1)
1 : 200

PROJECT NUMBER
203112

FILE DRAWING NUMBER
20200-AFL-NM110-ZZ-DR-A-2023

REV.
P02

17/05/2022 12:26:30