




SITE PLAN VIEW
SCALE 1:500

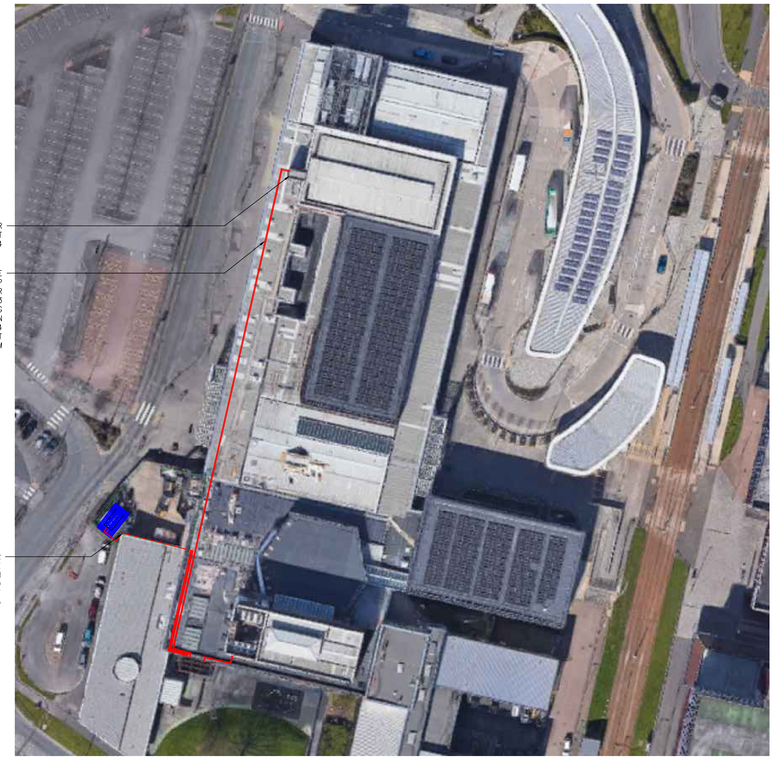

SERVICE YARD PLAN VIEW
SCALE 1:100

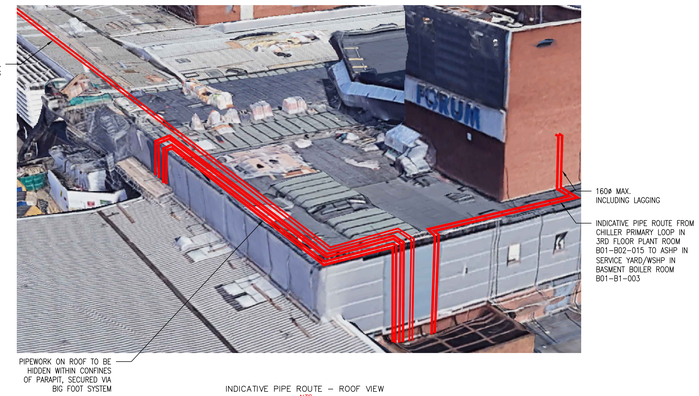

INDICATIVE PIPE ROUTE - ROOF VIEW
NTS

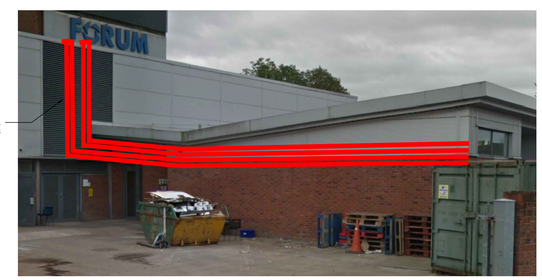

INDICATIVE PIPE ROUTE - SERVICE YARD VIEW
NTS




EAST ELEVATION CURRENT VIEW
NTS



EAST ELEVATION PROPOSED VIEW
NTS

KEY PLAN:

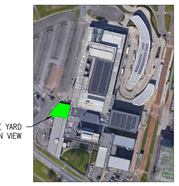

NOTES:

1) PIPEWORK SHOWN IN RED FOR VISIBILITY, TO BE LAGGED WITH GREY COVERING TO MATCH EXISTING CLADDING
2) NOISE FROM PROPOSED ASHP SHALL NOT EXCEED 5 dB ABOVE BACKGROUND NOISE LEVEL AT NEAREST RECEPTOR
3) FOR CONTINUATION SHOWING ASHP ENCLOSURE ELEVATIONS SEE DRAWING WF1002-RMS-EL-01-ZZ-DR-M-1302

REV	BY	CHKD	APPRVD	DATE	REVISION NOTES
P06	MC	TA	JM	16.07.21	SEPARATION OF ECLOSURE DRAWING
P05	MC	TA	JM	17.06.21	ACOUSTIC FENCE ADDITION
P04	MC	NL	JM	14.06.21	COLOURED PIPERUN & ASHP DIMENSIONS
P03	MC	NL	JM	11.06.21	REISSUED FOR PLANNING APLLICATION
P02	MC	NL	JM	20.05.21	REISSUED FOR PLANNING APPLICATION
P01	MC	MP	JM	17.05.21	ISSUE FOR PLANNING APPLICATION

RMS
Renewable Micro Solutions

SCALE AT A0: VARIOUS (AS LABELLED)

CLIENT:
AMERESCO

PROJECT:
WHYTHENSHAWE FORUM

DRAWING TITLE:
ASHP SYSTEM GENERAL ARRANGEMENT

DRAWING NAME:
WF1002-RMS-EL-01-ZZ-DR-M-1301