
All dimensions are to be checked on site, any discrepancies are to be reported to the Architect before work commences, Do not scale from this drawing.

This drawing is to be read in conjunction with all relevant consultants and specialists drawings / documents, any discrepancies are to be reported to the Architect before the affected work commences.


All structural components shown are indicative only. Details / calculations of structural members are to be provided by the Structural Engineer.

This drawing is copyright.

C	Issued for planning	12/01/2017
D	Redrawn	19/05/2021

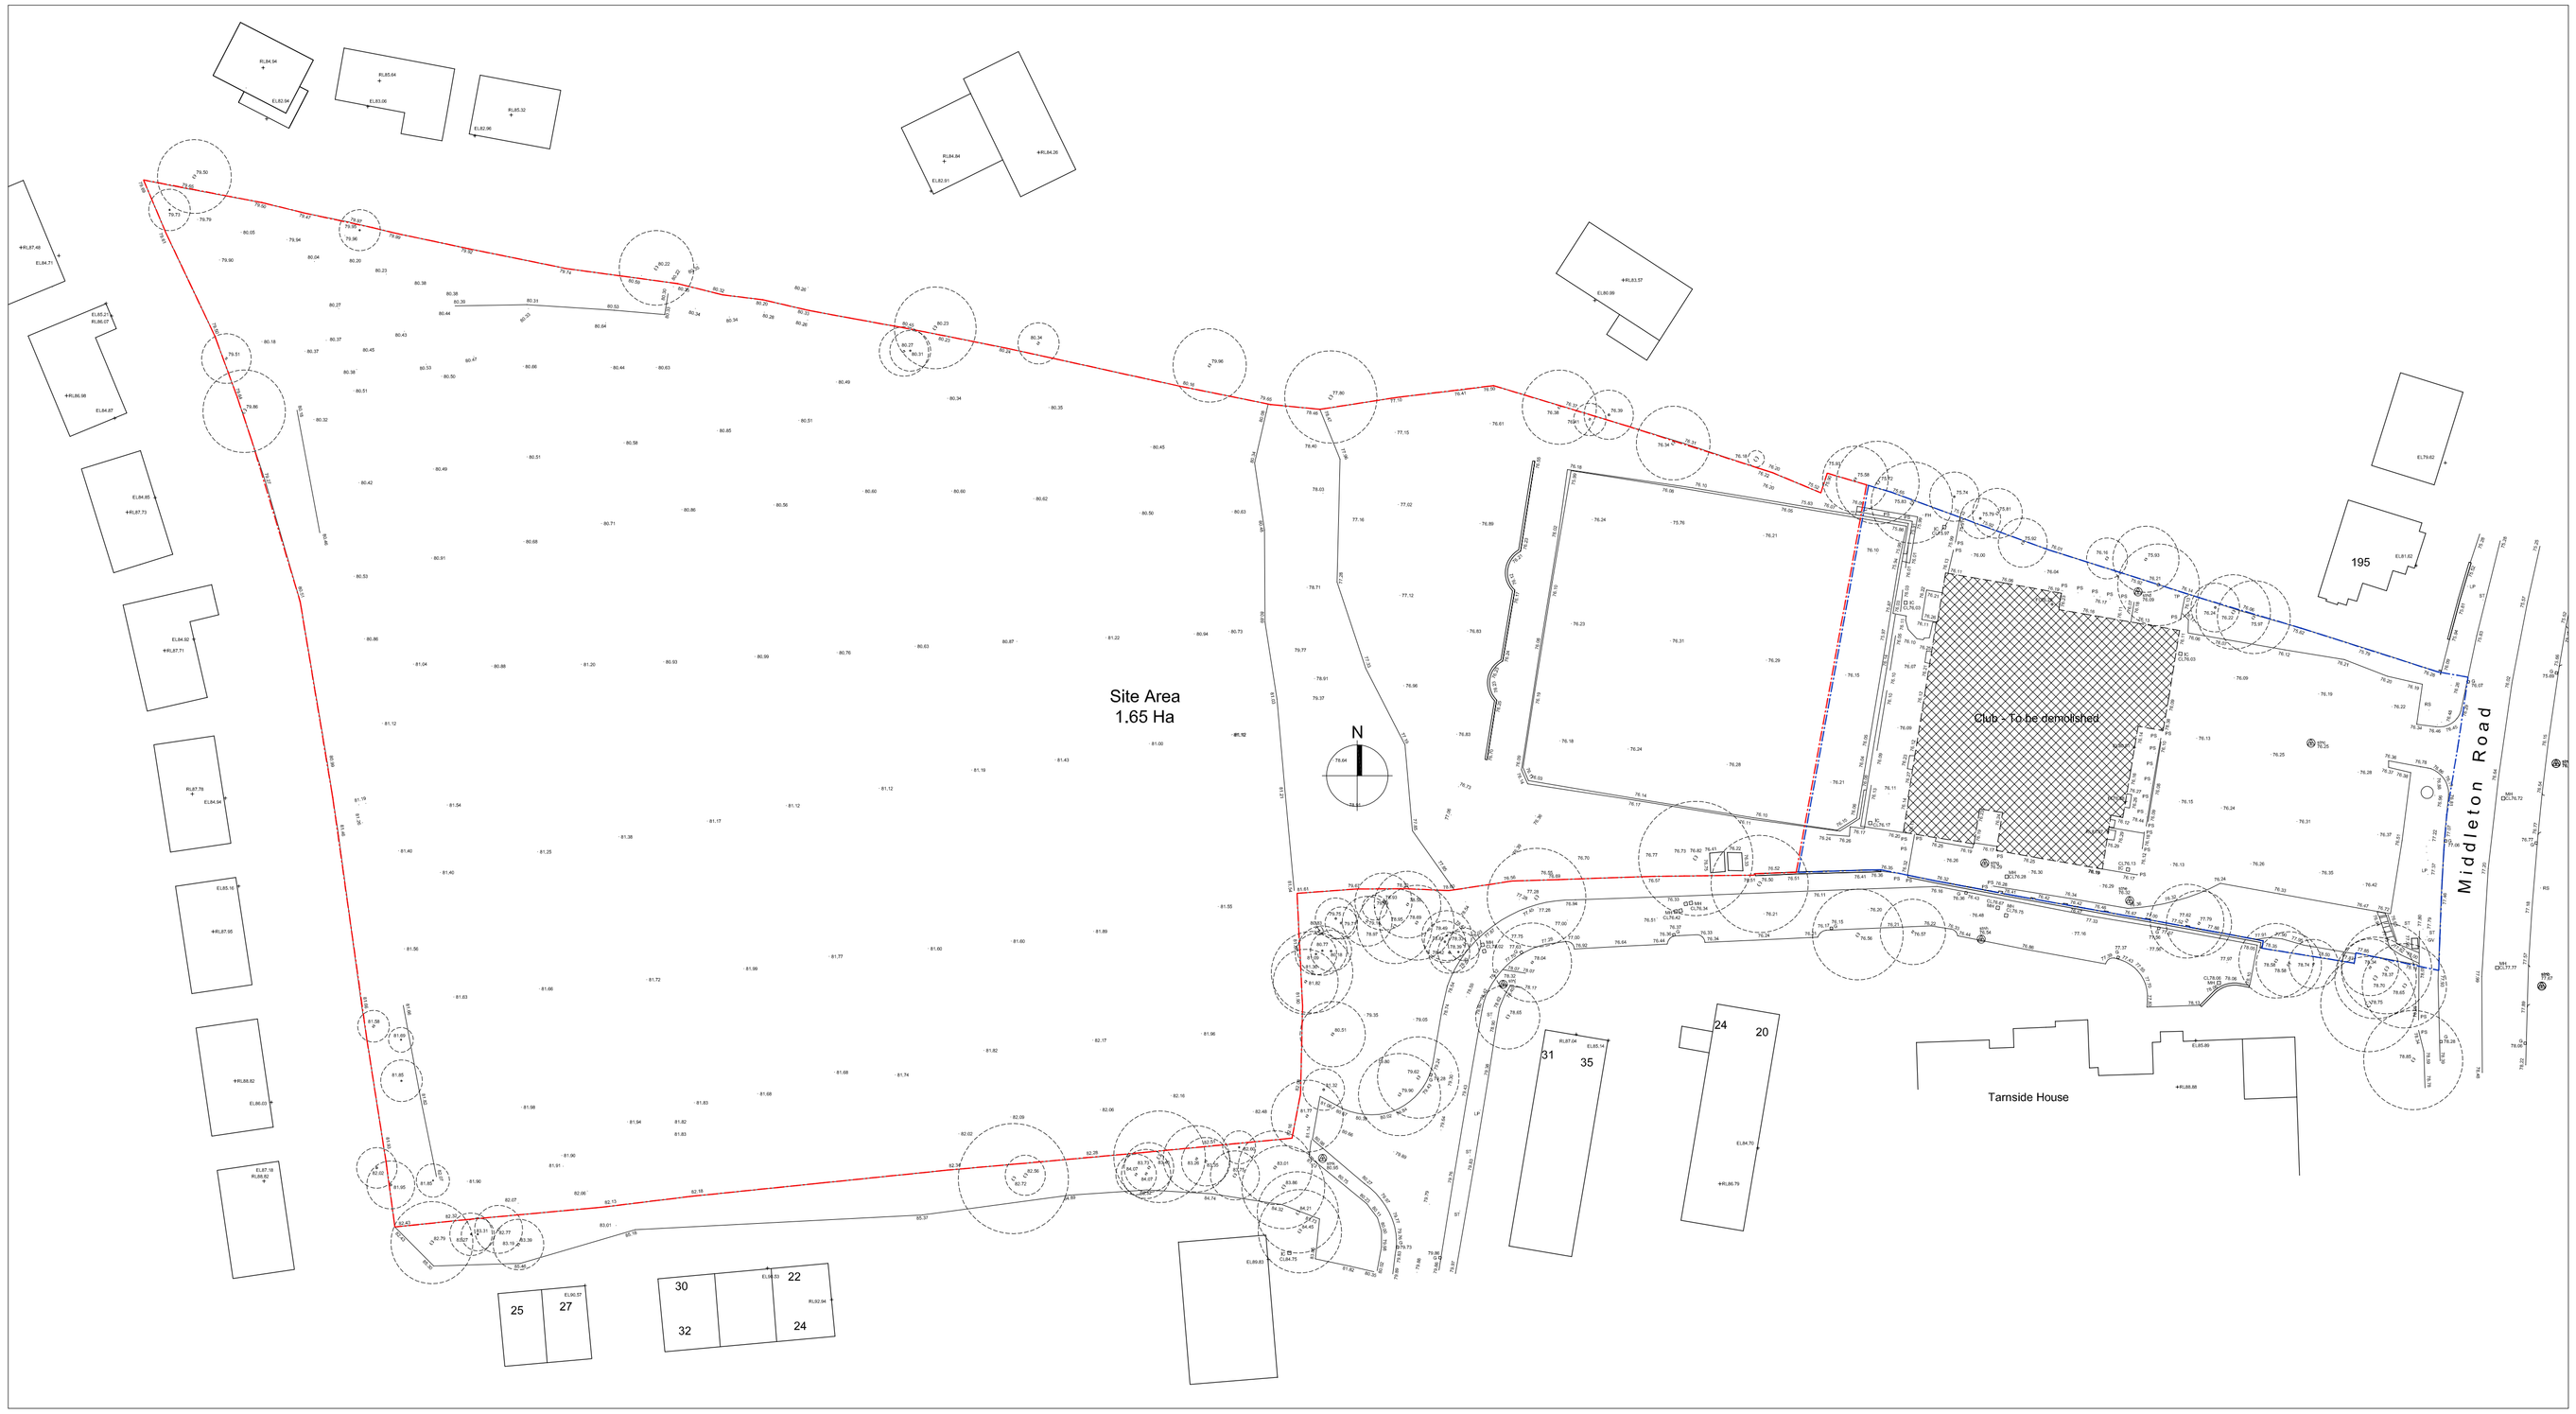

Existing Site Plan - 1:500

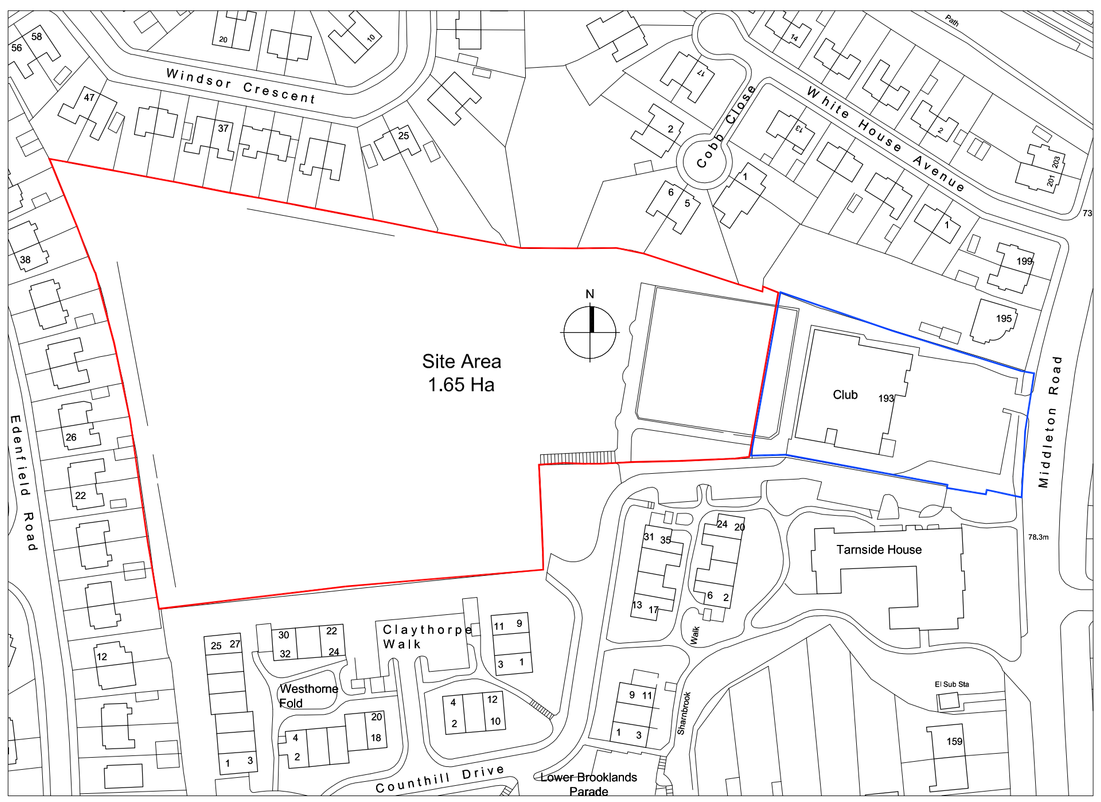

Existing Site Plan - 1:1250

Grays Architecture Limited

Northwood House (N1)
Greenwood Business Centre,
Manchester, M5 4QH

Tel : 0161 848 7263
e-mail: mail@graysarchitecture.co.uk

Client:

Dappa Homes Ltd

Project:

Whitehouse Club, Middleton, Crumpsall, M8 4JZ

Drawing Title:

Existing Site Plan - Housing Development

Scale:	Date:
1:500 / 1:1250 @ A1	Jan 2017

Drawing No:	Revision:
4050 / 002	D