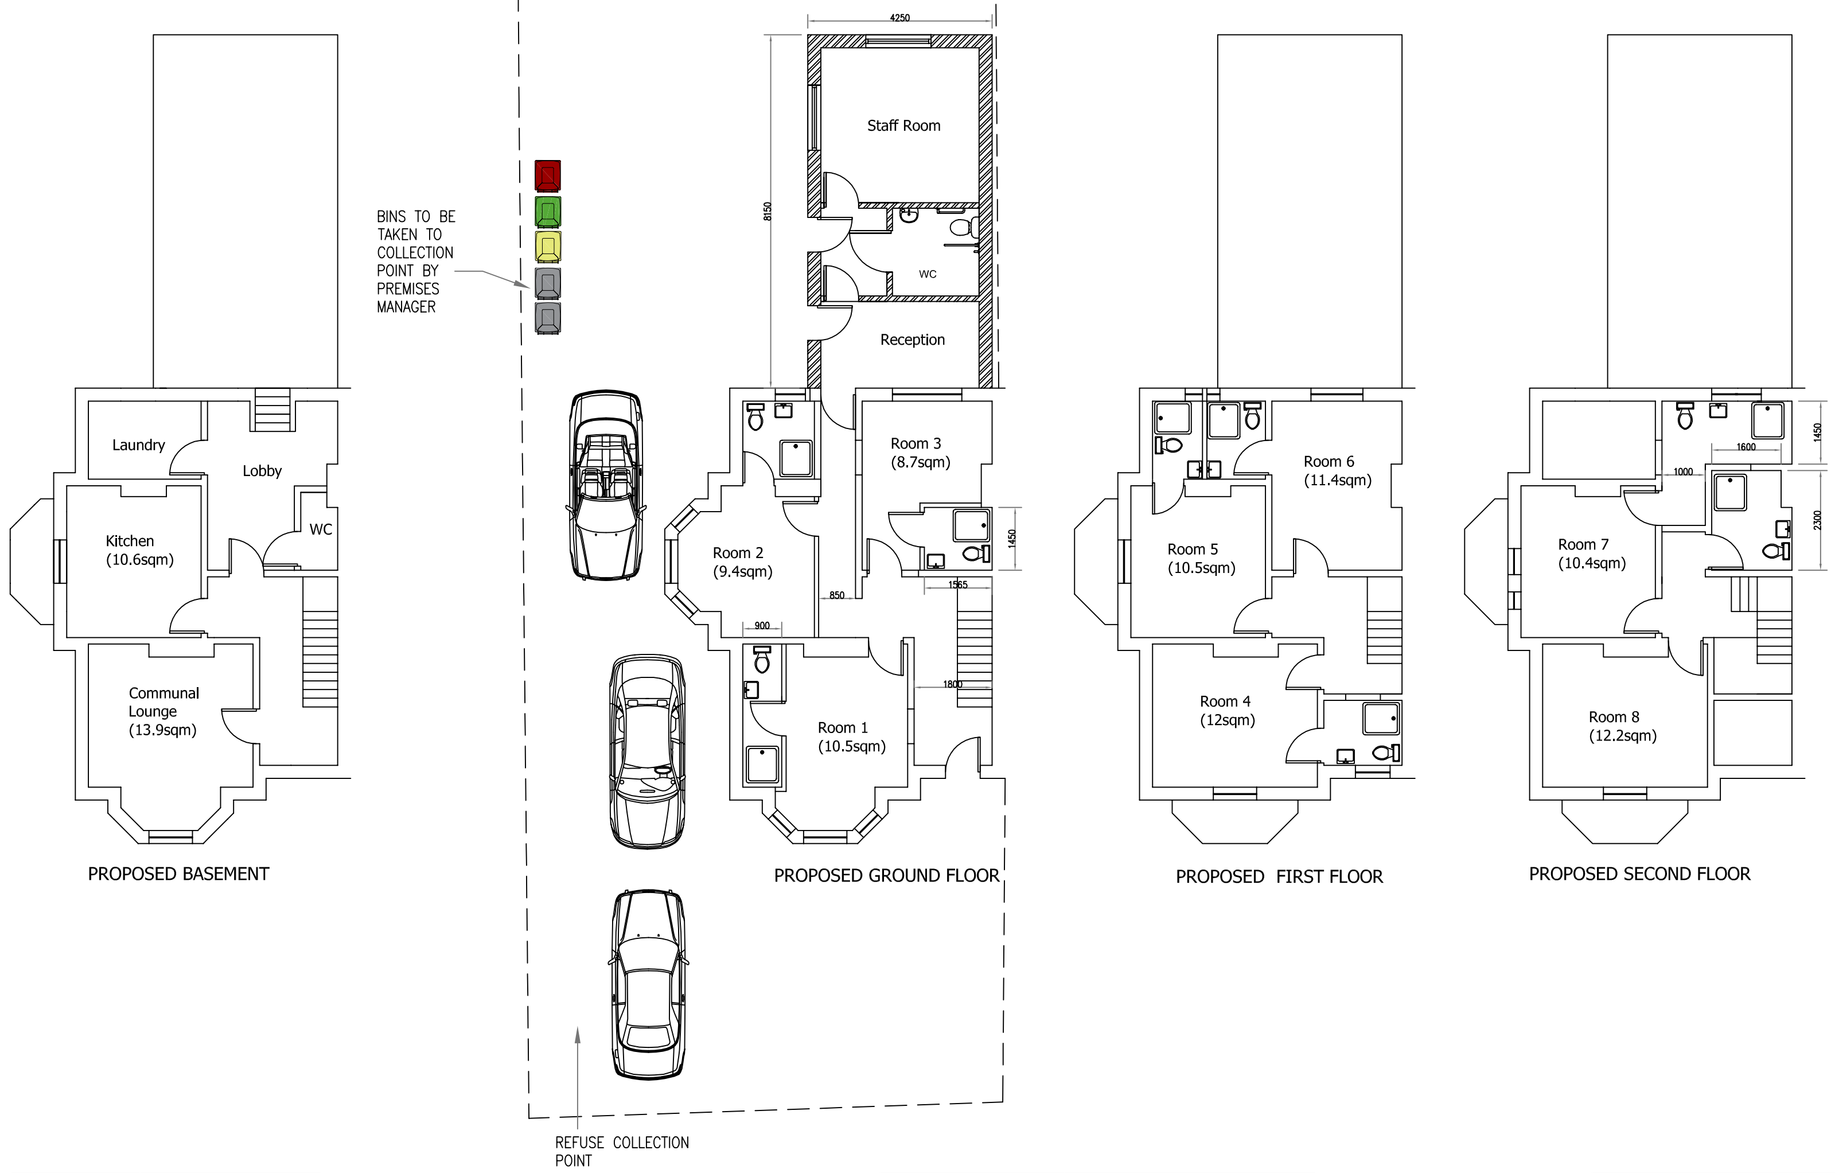

PROPOSED BASEMENT

PROPOSED GROUND FLOOR

PROPOSED FIRST FLOOR

PROPOSED SECOND FLOOR

PROPOSED FRONT ELEVATION

PROPOSED SIDE ELEVATION

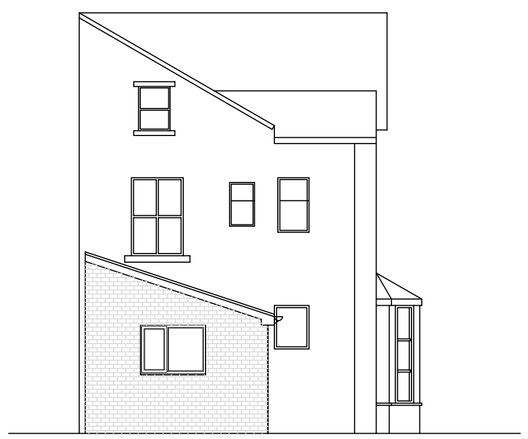

PROPOSED REAR ELEVATION

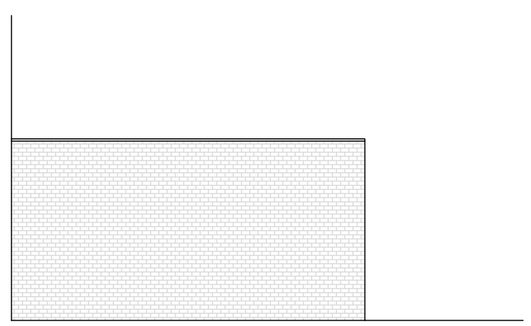

PROPOSED SIDE ELEVATION (2)

Date	Rev.		Initials	
28/5/21	A.	Refuse collection arrangements added	RA	

This drawing is subject to copyright and is not to be reproduced in part or whole without approval.
Figured dimensions take precedence over scaled measurements from the drawing. All dimensions and drawings to be checked by Client and Contractor and discrepancies clarified with the Client prior to commencement.
The whole of the works to comply with Planning Approval & Conditions and current Building Regulations. No work to commence without Planning & Building Regulations approval.
The client must ensure the project complies with the Construction Design and Management Regulations 2015
The Client should ensure consent from any landowner or interested party is obtained, as well as compliance with Party Wall Act 1996

Notes

RAD

The White House,
42-44 Chorley New Road,
Bolton
BL1 4AP

Tel : 01204 322196
Fax : 01204 214110
Mob: 07790 361104
Email: info@radesignprojects.co.uk

Project
24 SEYMOUR ROAD
MANCHESTER
M8 5BG

Client

Drawn RA

Date APRIL 2021

Title
PROPOSED PLANS

Scale 1:100 @ A1

Drawing Number RAD/2346/21/3/RevA