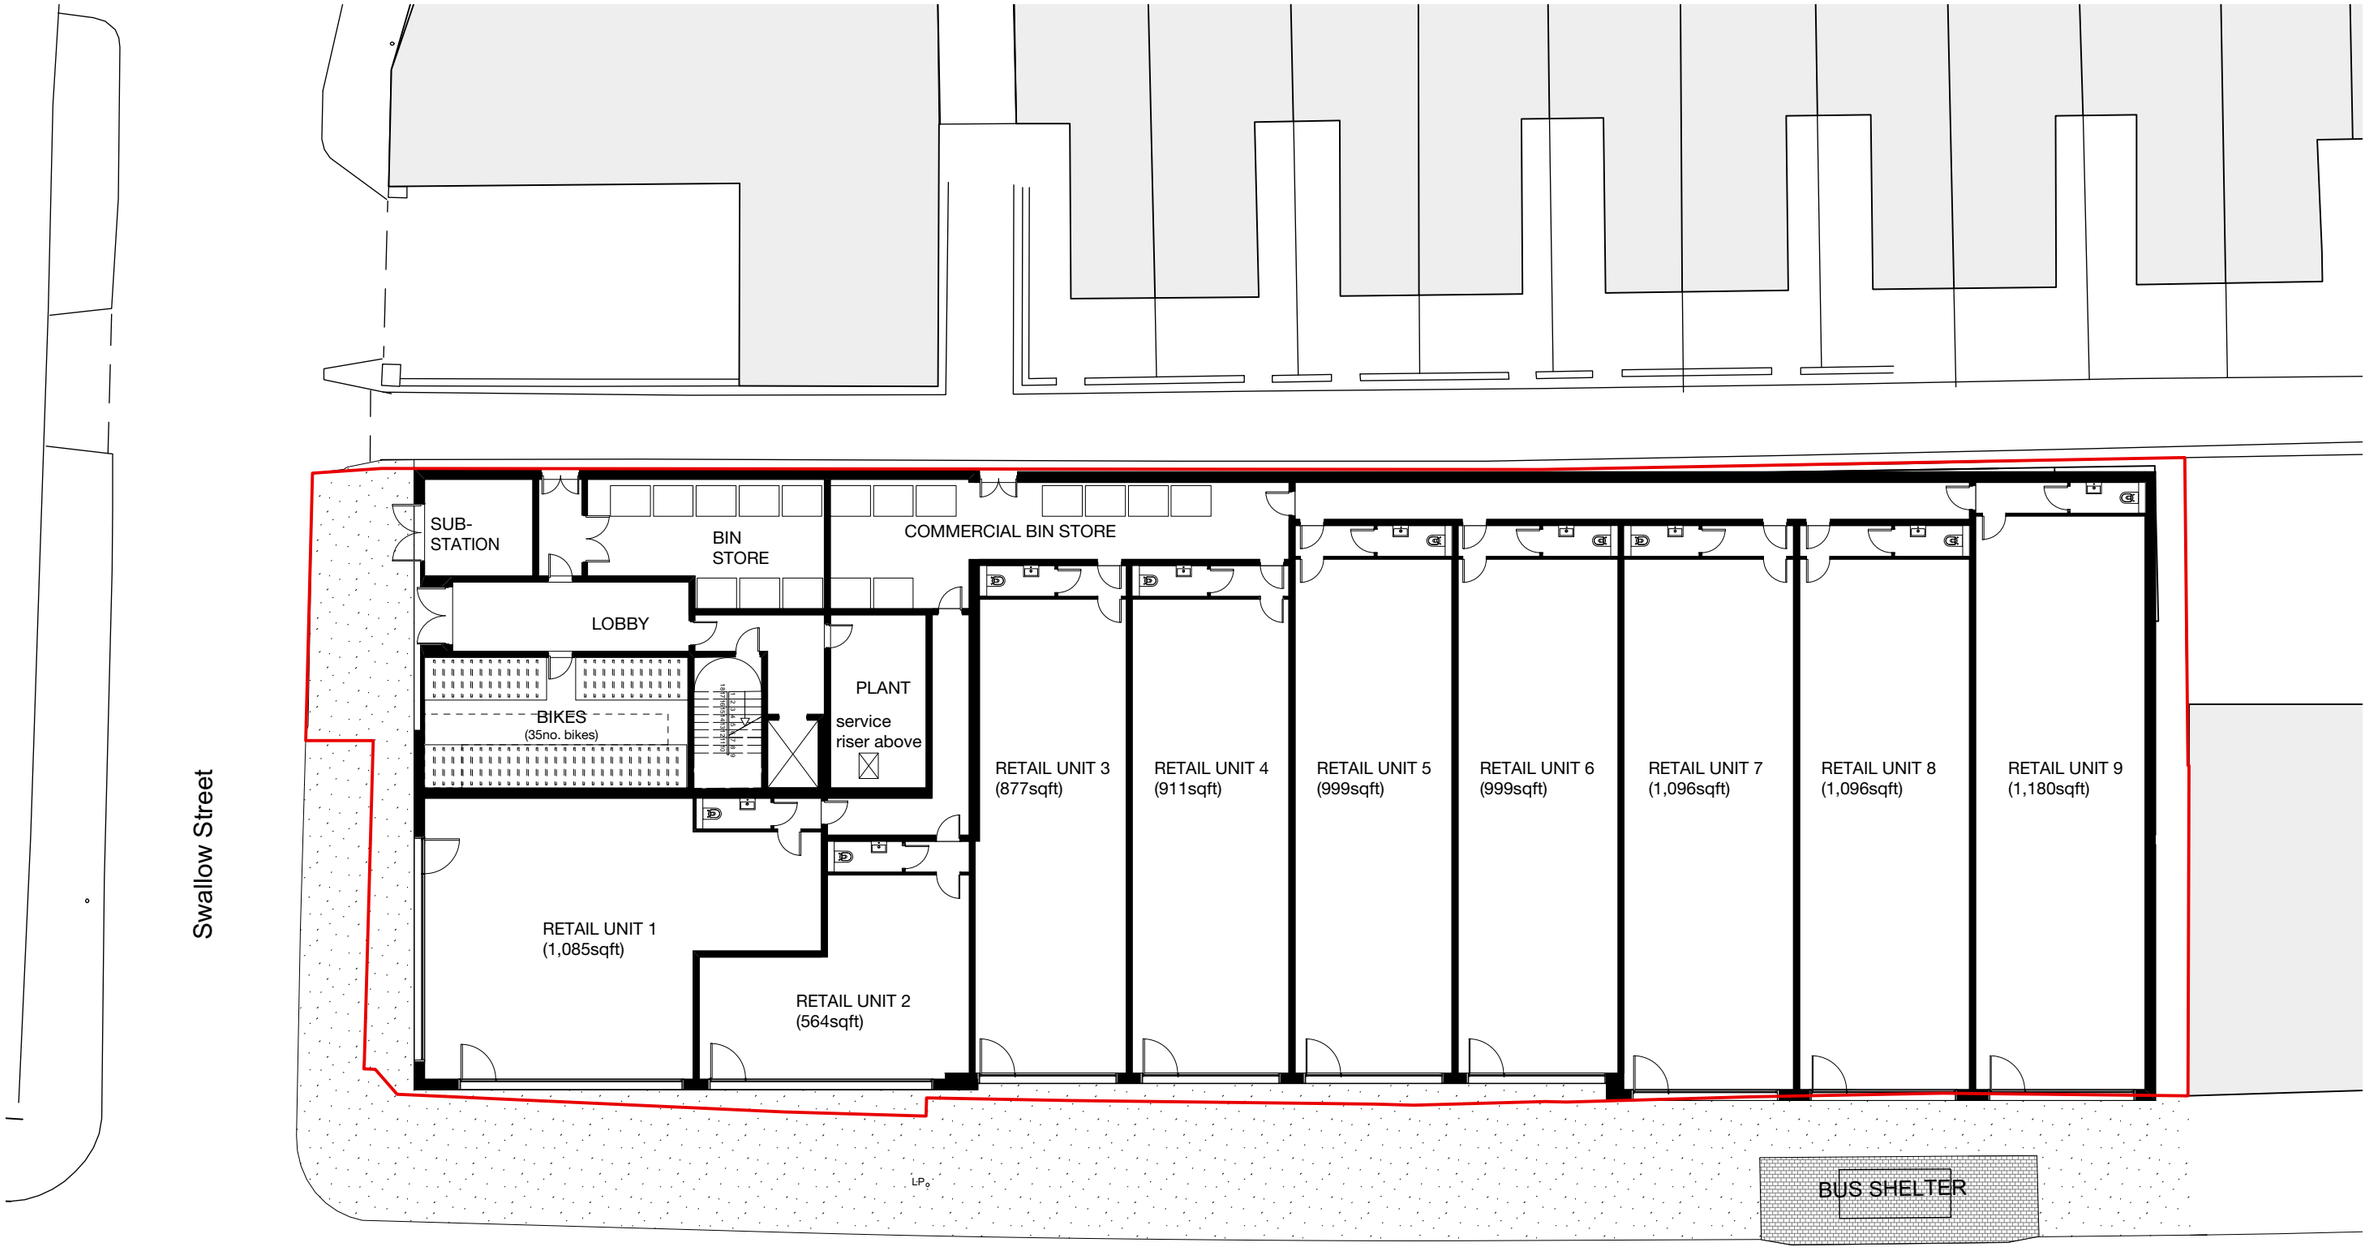


PROPOSED GROUND FLOOR PLAN
1:200 @ A3

0 5 10 15 20 25 M

N

© Copyright Ollier Smurthwaite Architects

REVISION	DATE	DESCRIPTION
A	27.05.22	AMENDED SITE BOUNDARY

CLIENT: VIEWS
PROJECT: PROPOSED RESIDENTIAL DEVELOPMENT
ADDRESS: 764 STOCKPORT ROAD
DRAWING TITLE: GROUND FLOOR PLAN
SCALE: 1:200@A3 DATE: MARCH 2022
DRAWING NO: A666_P_110A

OLLIER SMURTHWAITE ARCHITECTS
40 King Street, Manchester, M2 6BA
T 0161 883 0838
F 0161 883 0839
E mail@olliersmurthwaite.com