

PURPOSE OF ISSUE	BUILDING CONTROL

Do not scale from this drawing. All information should be checked by the contractor on site before commencing work. Any discrepencies should be reported to the architect immediately. All rights are reserved and are not transferable. Unauthorised reproductions of this drawing are not permitted.

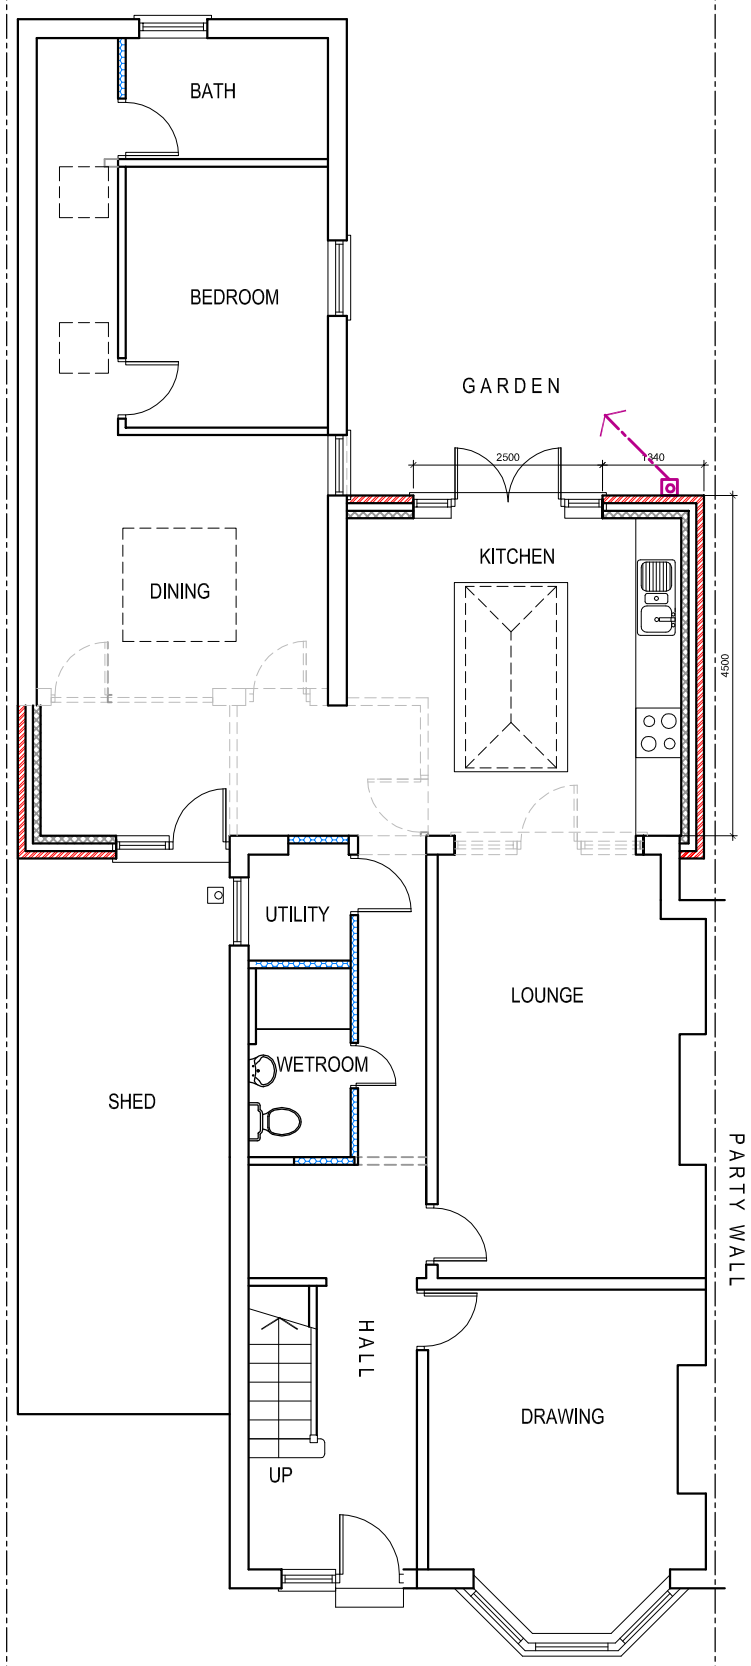


PROPOSED GROUND FLOOR PLAN

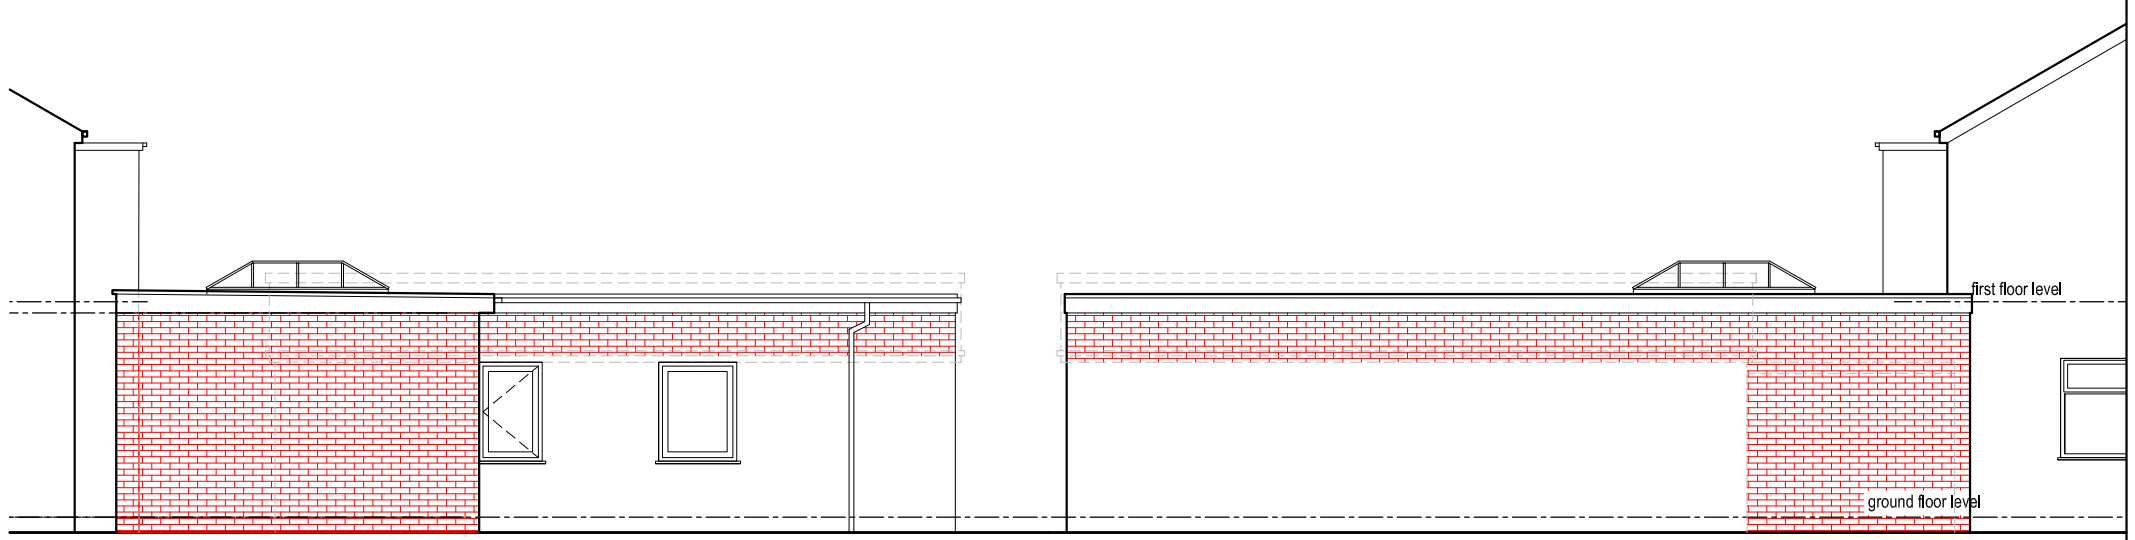

PROPOSED SIDE ELEVATION

PROPOSED SIDE ELEVATION

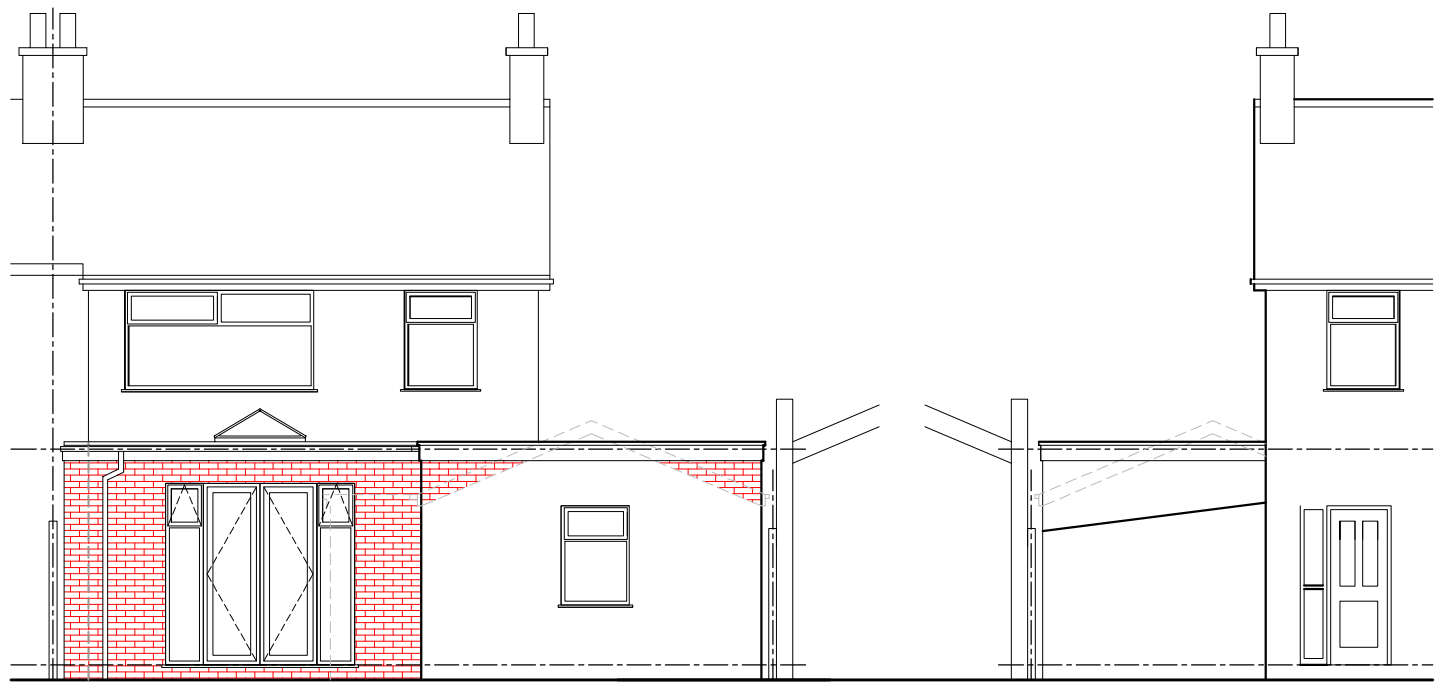

PROPOSED REAR ELEVATION

PROPOSED FRONT ELEV

PROJECT
63 St Werburg Rd, Chorlton

CLIENT
Mrs. Akram

DRAWING TITLE
Proposed Plan

JOB No	DRAWING No	
-	NA-B02	
SCALE	DATE	REVISION
1:100@A3	Mar. 2021	-

t: 0782 895 3405
e: niamat@hotmail.co.uk

na design