

simpsonhaugh

Former Bauer Millet Site – Manchester

TOWER CRANE PLANNING APPLICATION - PROPOSED DRAWINGS | 10 MAY 2021

10053-TC-A-B5D9-RP-AP-001 | REV 00

Previous Revisions

Issue	Date	Status
00	10-05-2021	Planning Issue

Contents

1.0 Schedule of Proposed Drawings

1.1 Drawings

1.0 SCHEDULE OF PROPOSED DRAWINGS

VIADUX TOWER CRANE PLANNING DRAWING SCHEDULE

Revision Notes


Revision	Date	Notes
00	10-05-2021	Planning Issue

DRAWINGS

TOWER CRANE PLANNING APPLICATION
10th May 2021

TC	Plan	Existing Site Location Plan - Level 00	10053-TC-A-B5D9-G000-XP-00-001	Rev 00
TC	Plan	Existing Site Location Plan - Level 01	10053-TC-A-B5D9-G000-XP-01-001	Rev 00
TC	Plan	Tower Crane - Existing Site Plan Topography - Level 00	10053-TC-A-B5D9-G100-XP-00-001	Rev 00
TC	Plan	Tower Crane - Existing Site Plan Topography - Level 01	10053-TC-A-B5D9-G100-XP-01-001	Rev 00
TC	Plan	Tower Crane - Proposed Floor Plans	10053-TC-A-B5D9-G200-P-XX-001	Rev 00
TC	Plan	Tower Crane - Reflected Ceiling Plans Indicating Extents of Temporary Works	10053-TC-A-B5D9-G200-P-00-001	Rev 00
TC	Section	Tower Crane - Details Indicating Extents of Temporary Works	10053-TC-A-B5D9-G200-S-AA-001	Rev 00
TC	Plan	Tower Crane - Proposed Alterations to Listed Structure Plan - Level 00	10053-TC-A-B5D9-JC20-P-00-001	Rev 00
TC	Plan	Tower Crane - Proposed Alterations to Listed Structure Plan - Level 01	10053-TC-A-B5D9-JC20-P-01-001	Rev 00

1.1 DRAWINGS

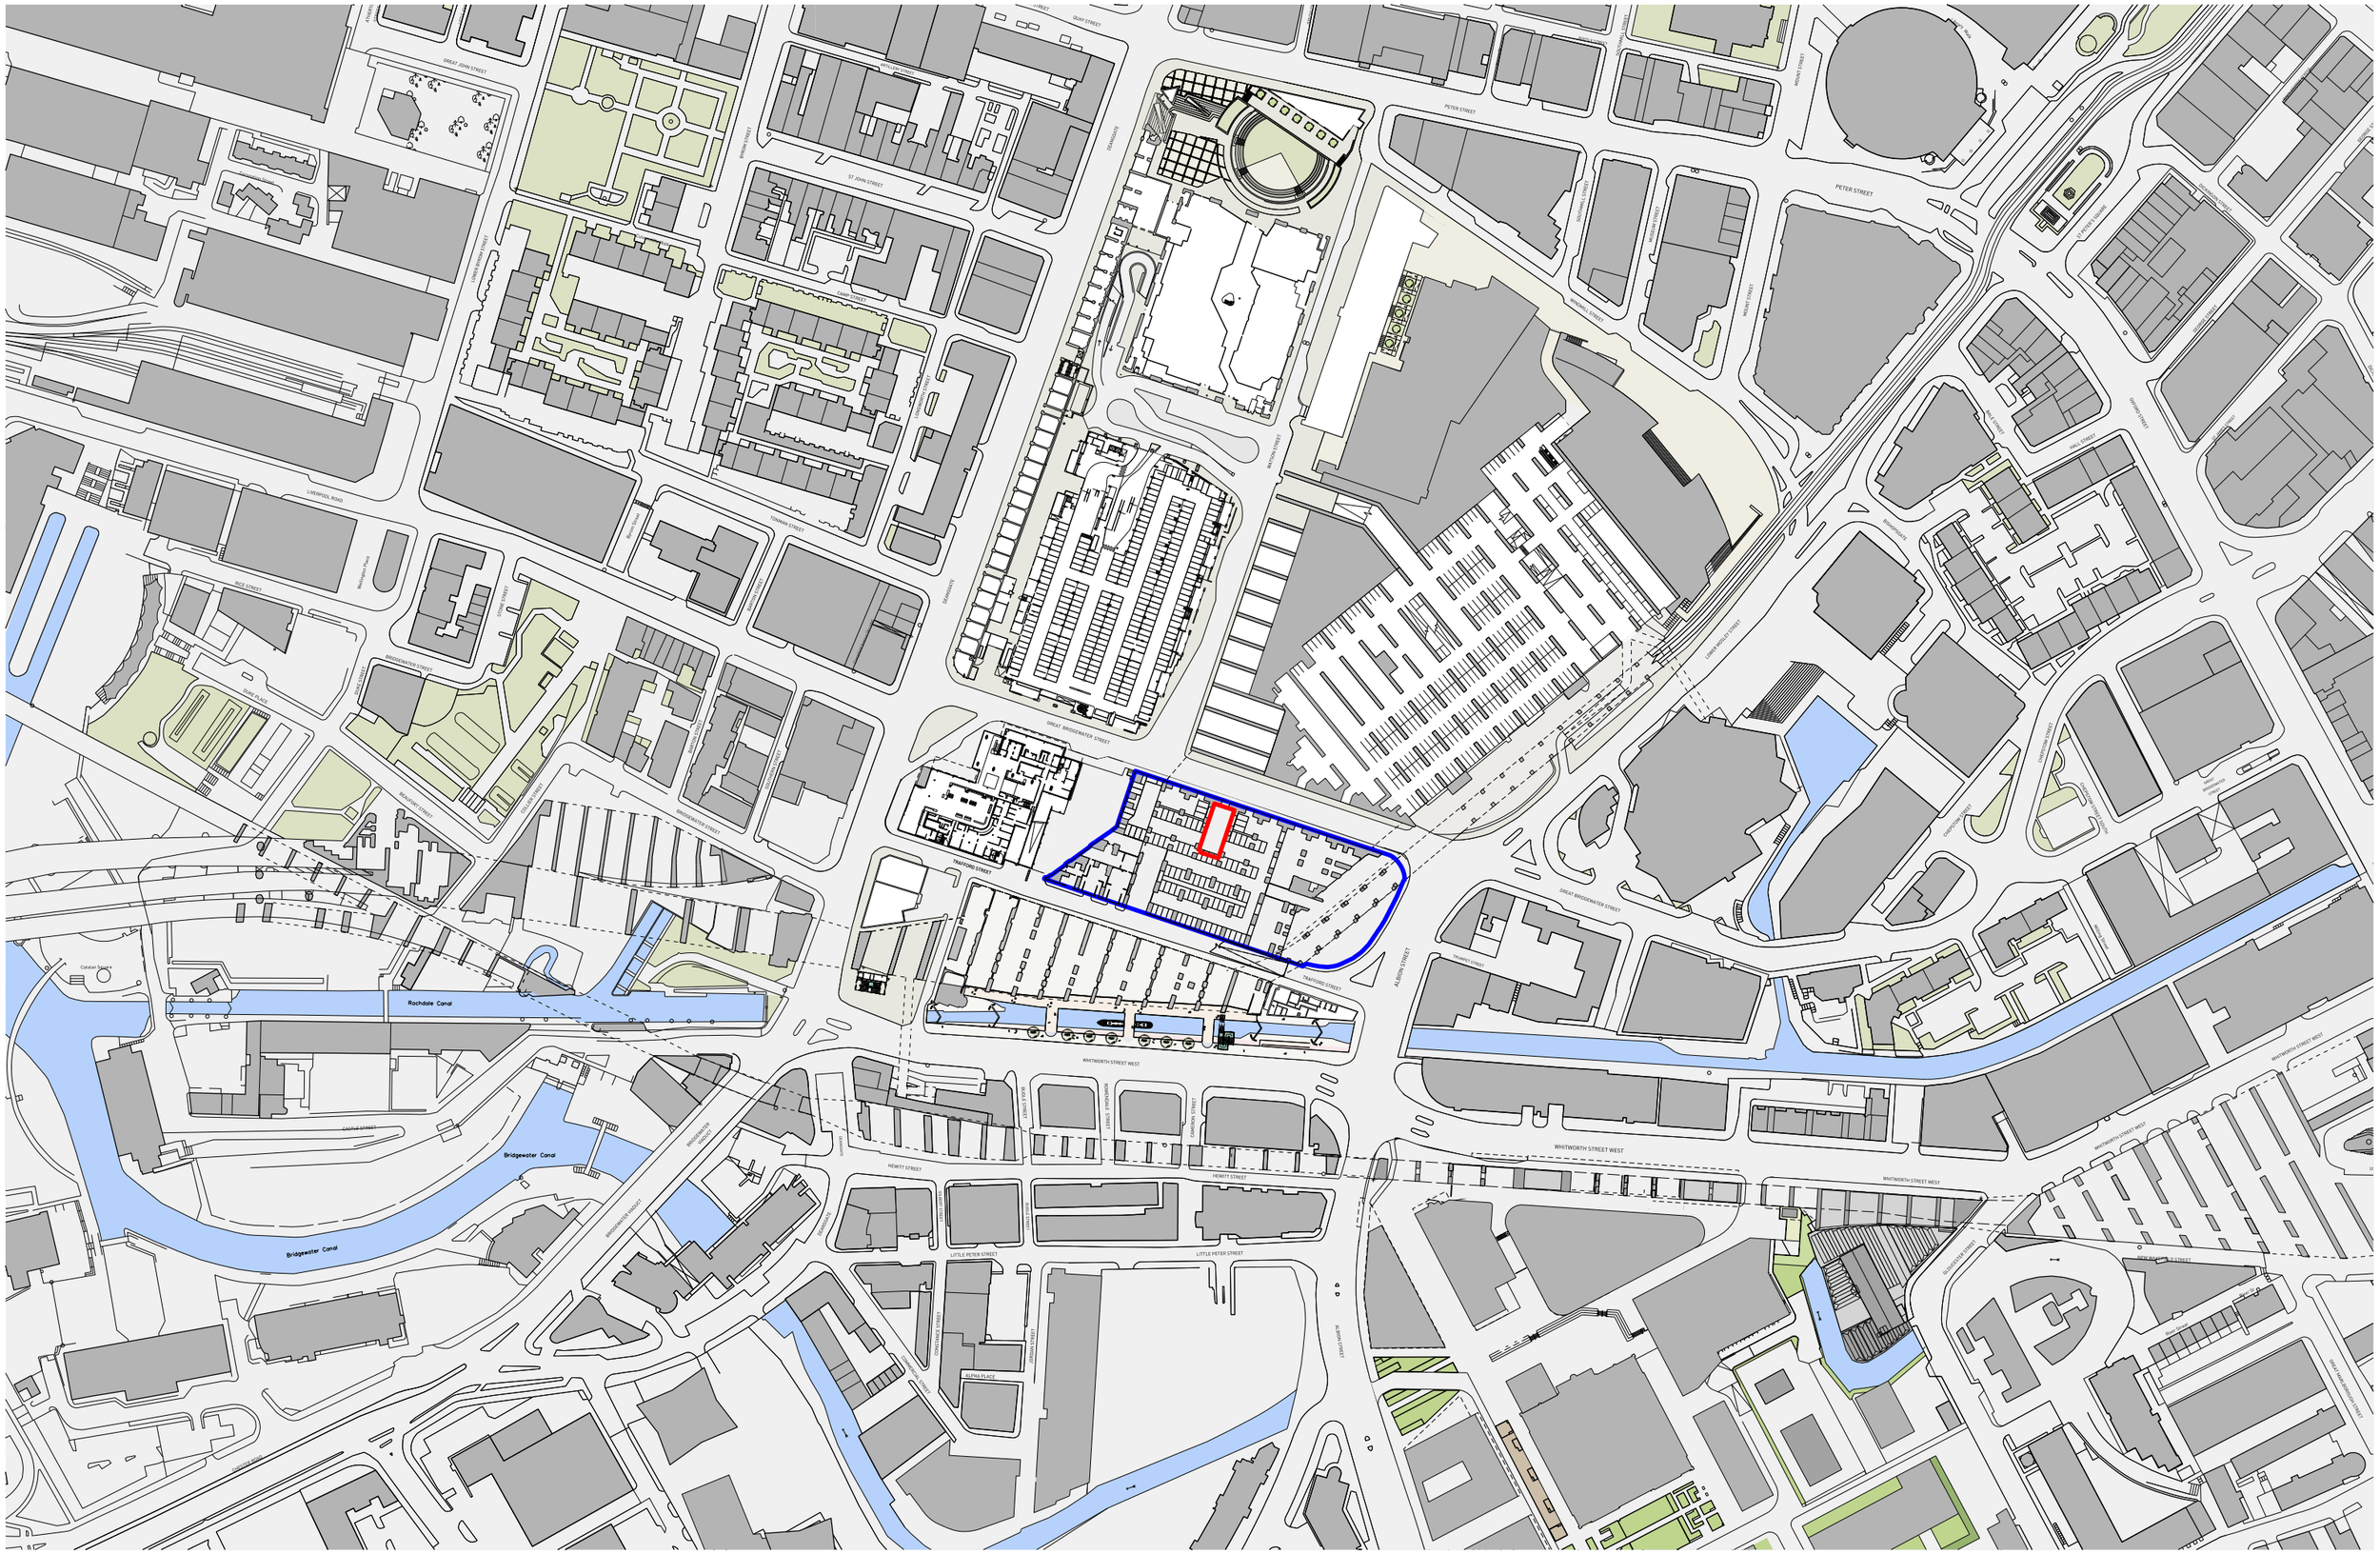

This drawing is copyright
Do not scale off dimensions.
All dimensions to be checked on site by contractor.
Contractor to report any dimensional discrepancies, errors or omissions prior to commencing on site.

0 20 40 100m

Rev	Date	Description
00	10-05-2021	Planning Issue

North

Project Title: Former Bauer Millet Site

Status: Planning

Scale: 1:2500 @ A3 / 1:1250 @ A1

Date: May 2021

Drawing Title: Existing Site Location Plan- Level 00

Job No: 10053

Drawing No: 10053-TC-A-B5D9-G000-XP-00-001


Revision: 00

simpsonhaugh

MANCHESTER
Ryemble, 4 Commercial St
Manchester M15 4RQ
+44 (0)161 835 2345
www.simpsonhaugh.com

LONDON
5-9 Roberts Place
London EC1R 0BB
+44 (0)20 7549 4000
mail@simpsonhaugh.com


© SimpsonHaugh 2017

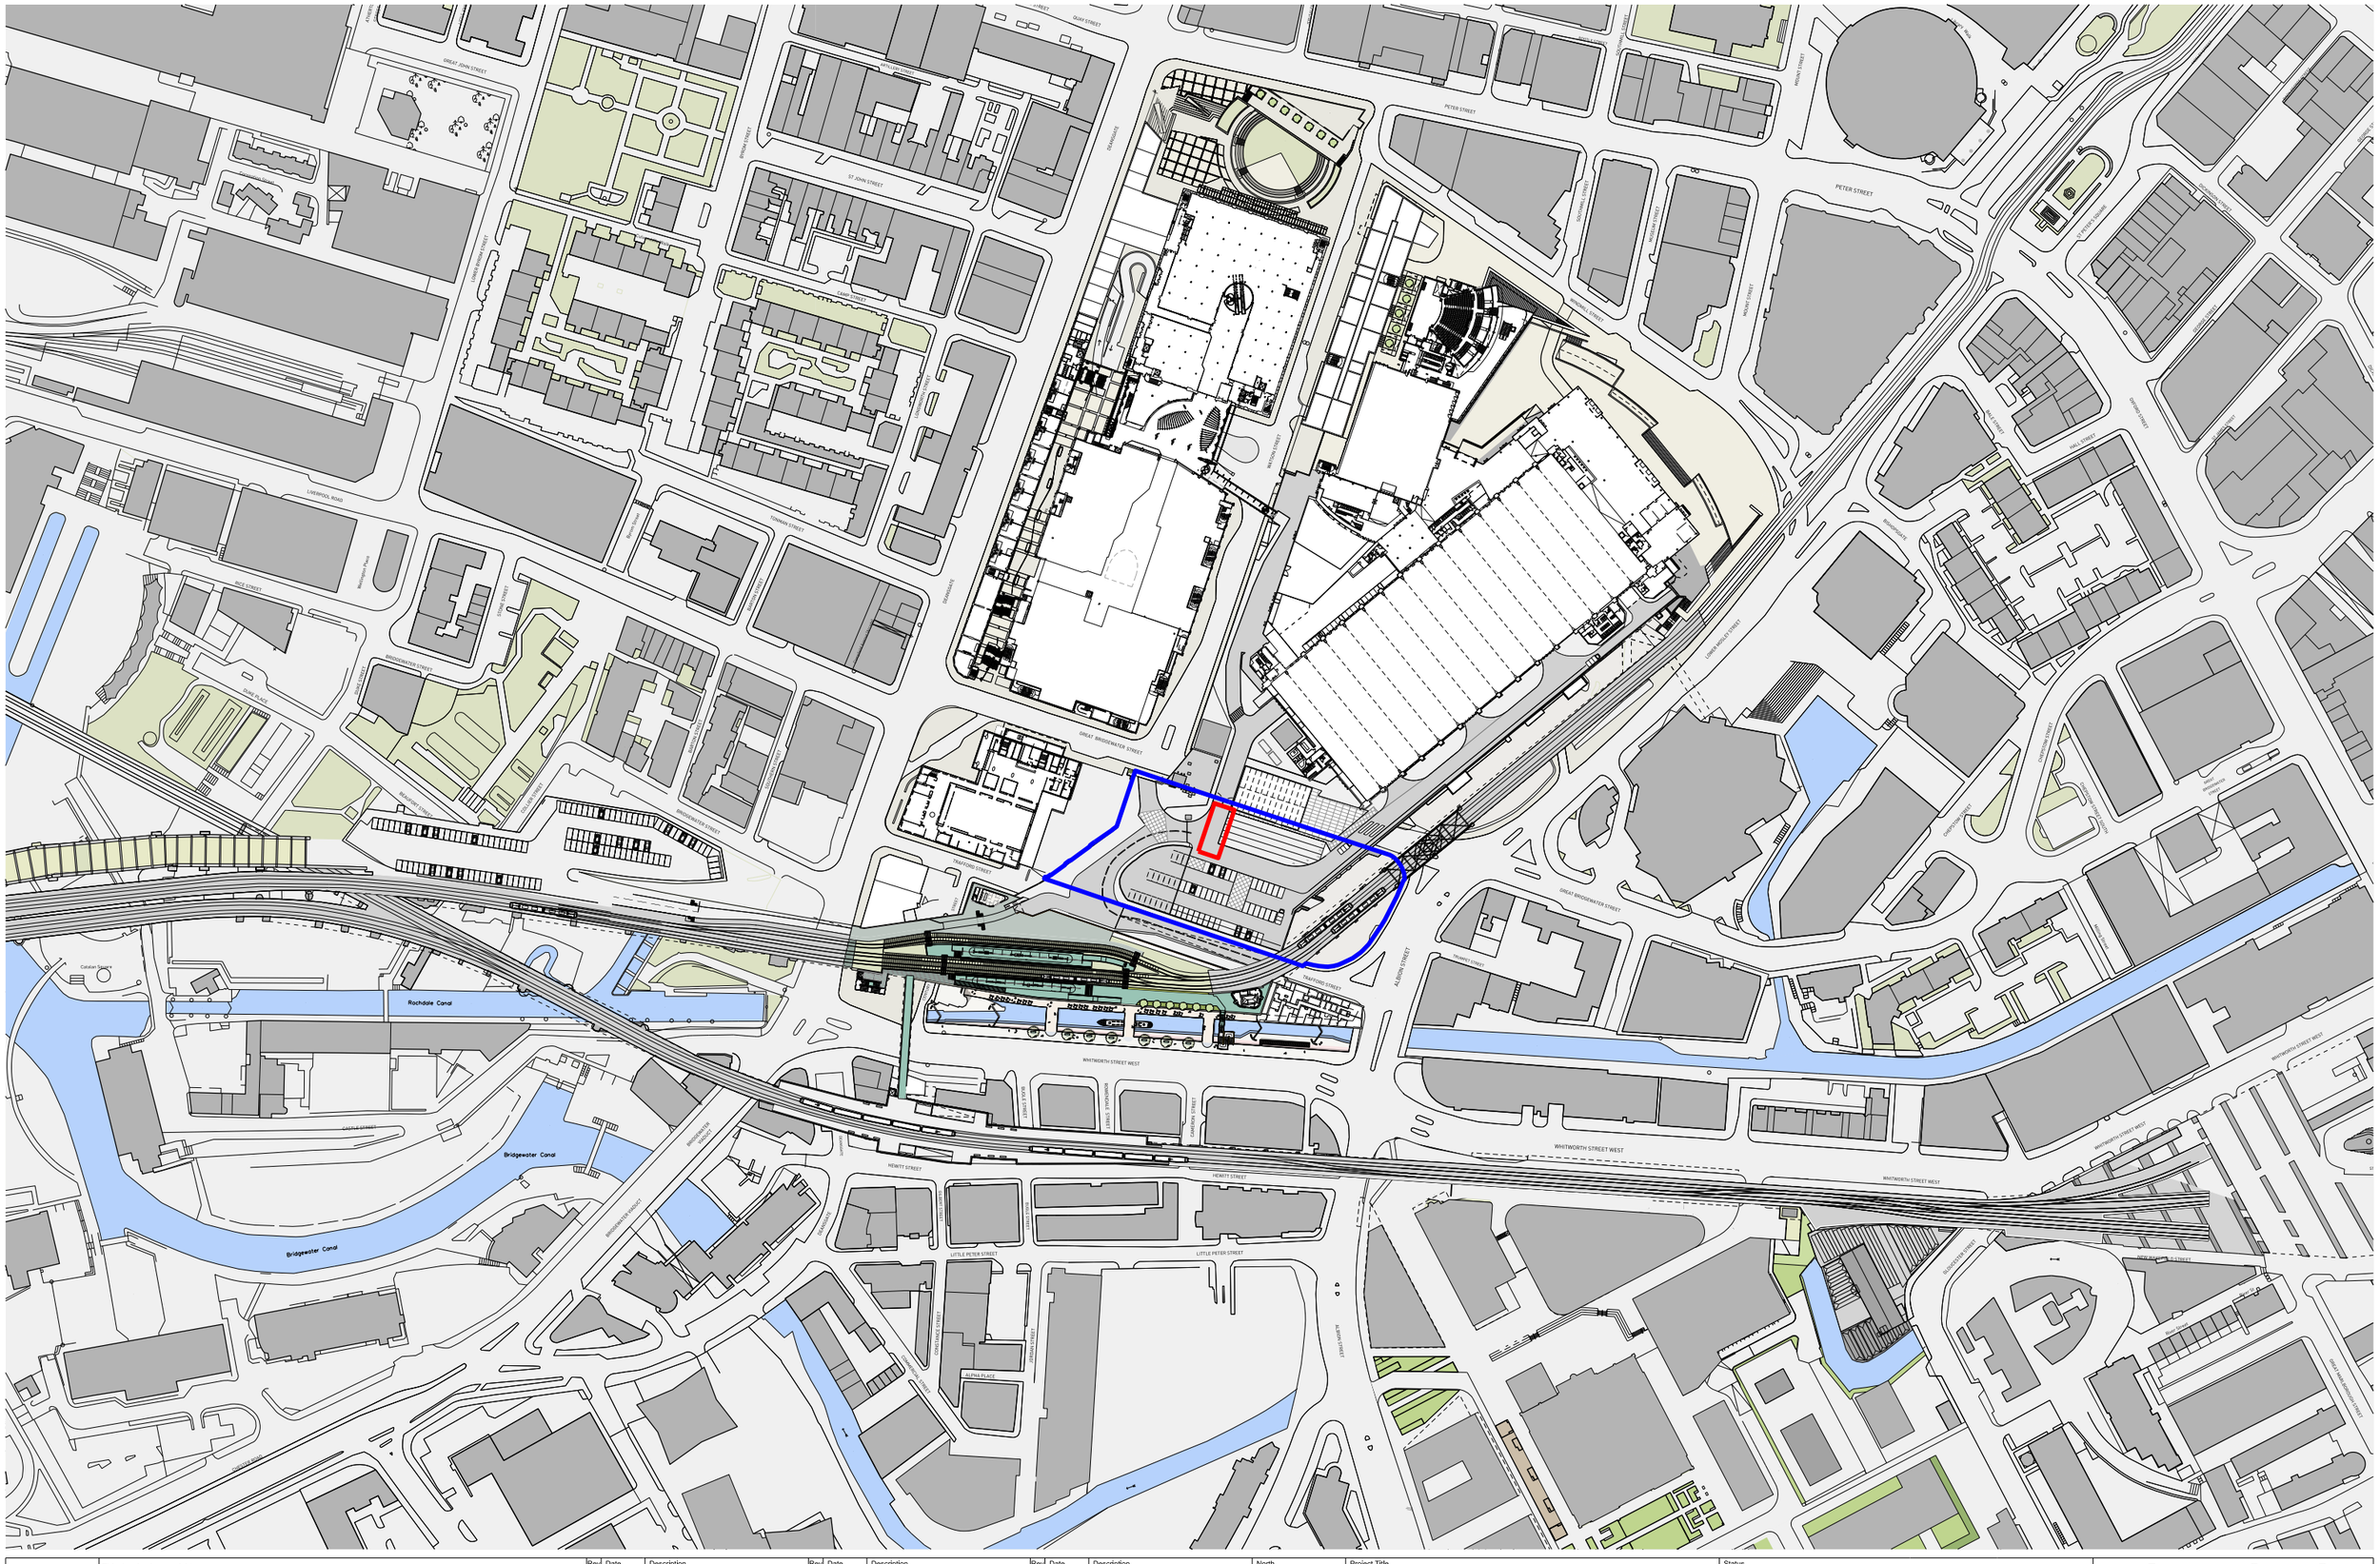

This drawing is copyright Do not scale off dimensions. All dimensions to be checked on site by contractor. Contractor to report any dimensional discrepancies, errors or omissions prior to commencing on site. 0 20 40 100m	Rev	Date	Description	Rev	Date	Description	Rev	Date	Description	North	Project Title: Former Bauer Millet Site	Status: Planning	
	00	10-05-2021	Planning Issue									Scale: 1:2500 @ A3 / 1:1250 @ A1	Date: May 2021
											Drawing Title: Existing Site Location Plan - Level 01	Job No: 10053	Drawing No: 10053-TC-A-B5D9-G000-XP-01-001
													Revision: 00

simpsonhaugh
MANCHESTER
Ilkeston, 4 Commercial St
Manchester, M15 4RQ
+44 (0)161 835 2345
www.simpsonhaugh.com
LONDON
5-8 Roberts Place
London, EC1R 0BB
+44 (0)20 7549 4000
mail@simpsonhaugh.com

© SimpsonHaugh 2017

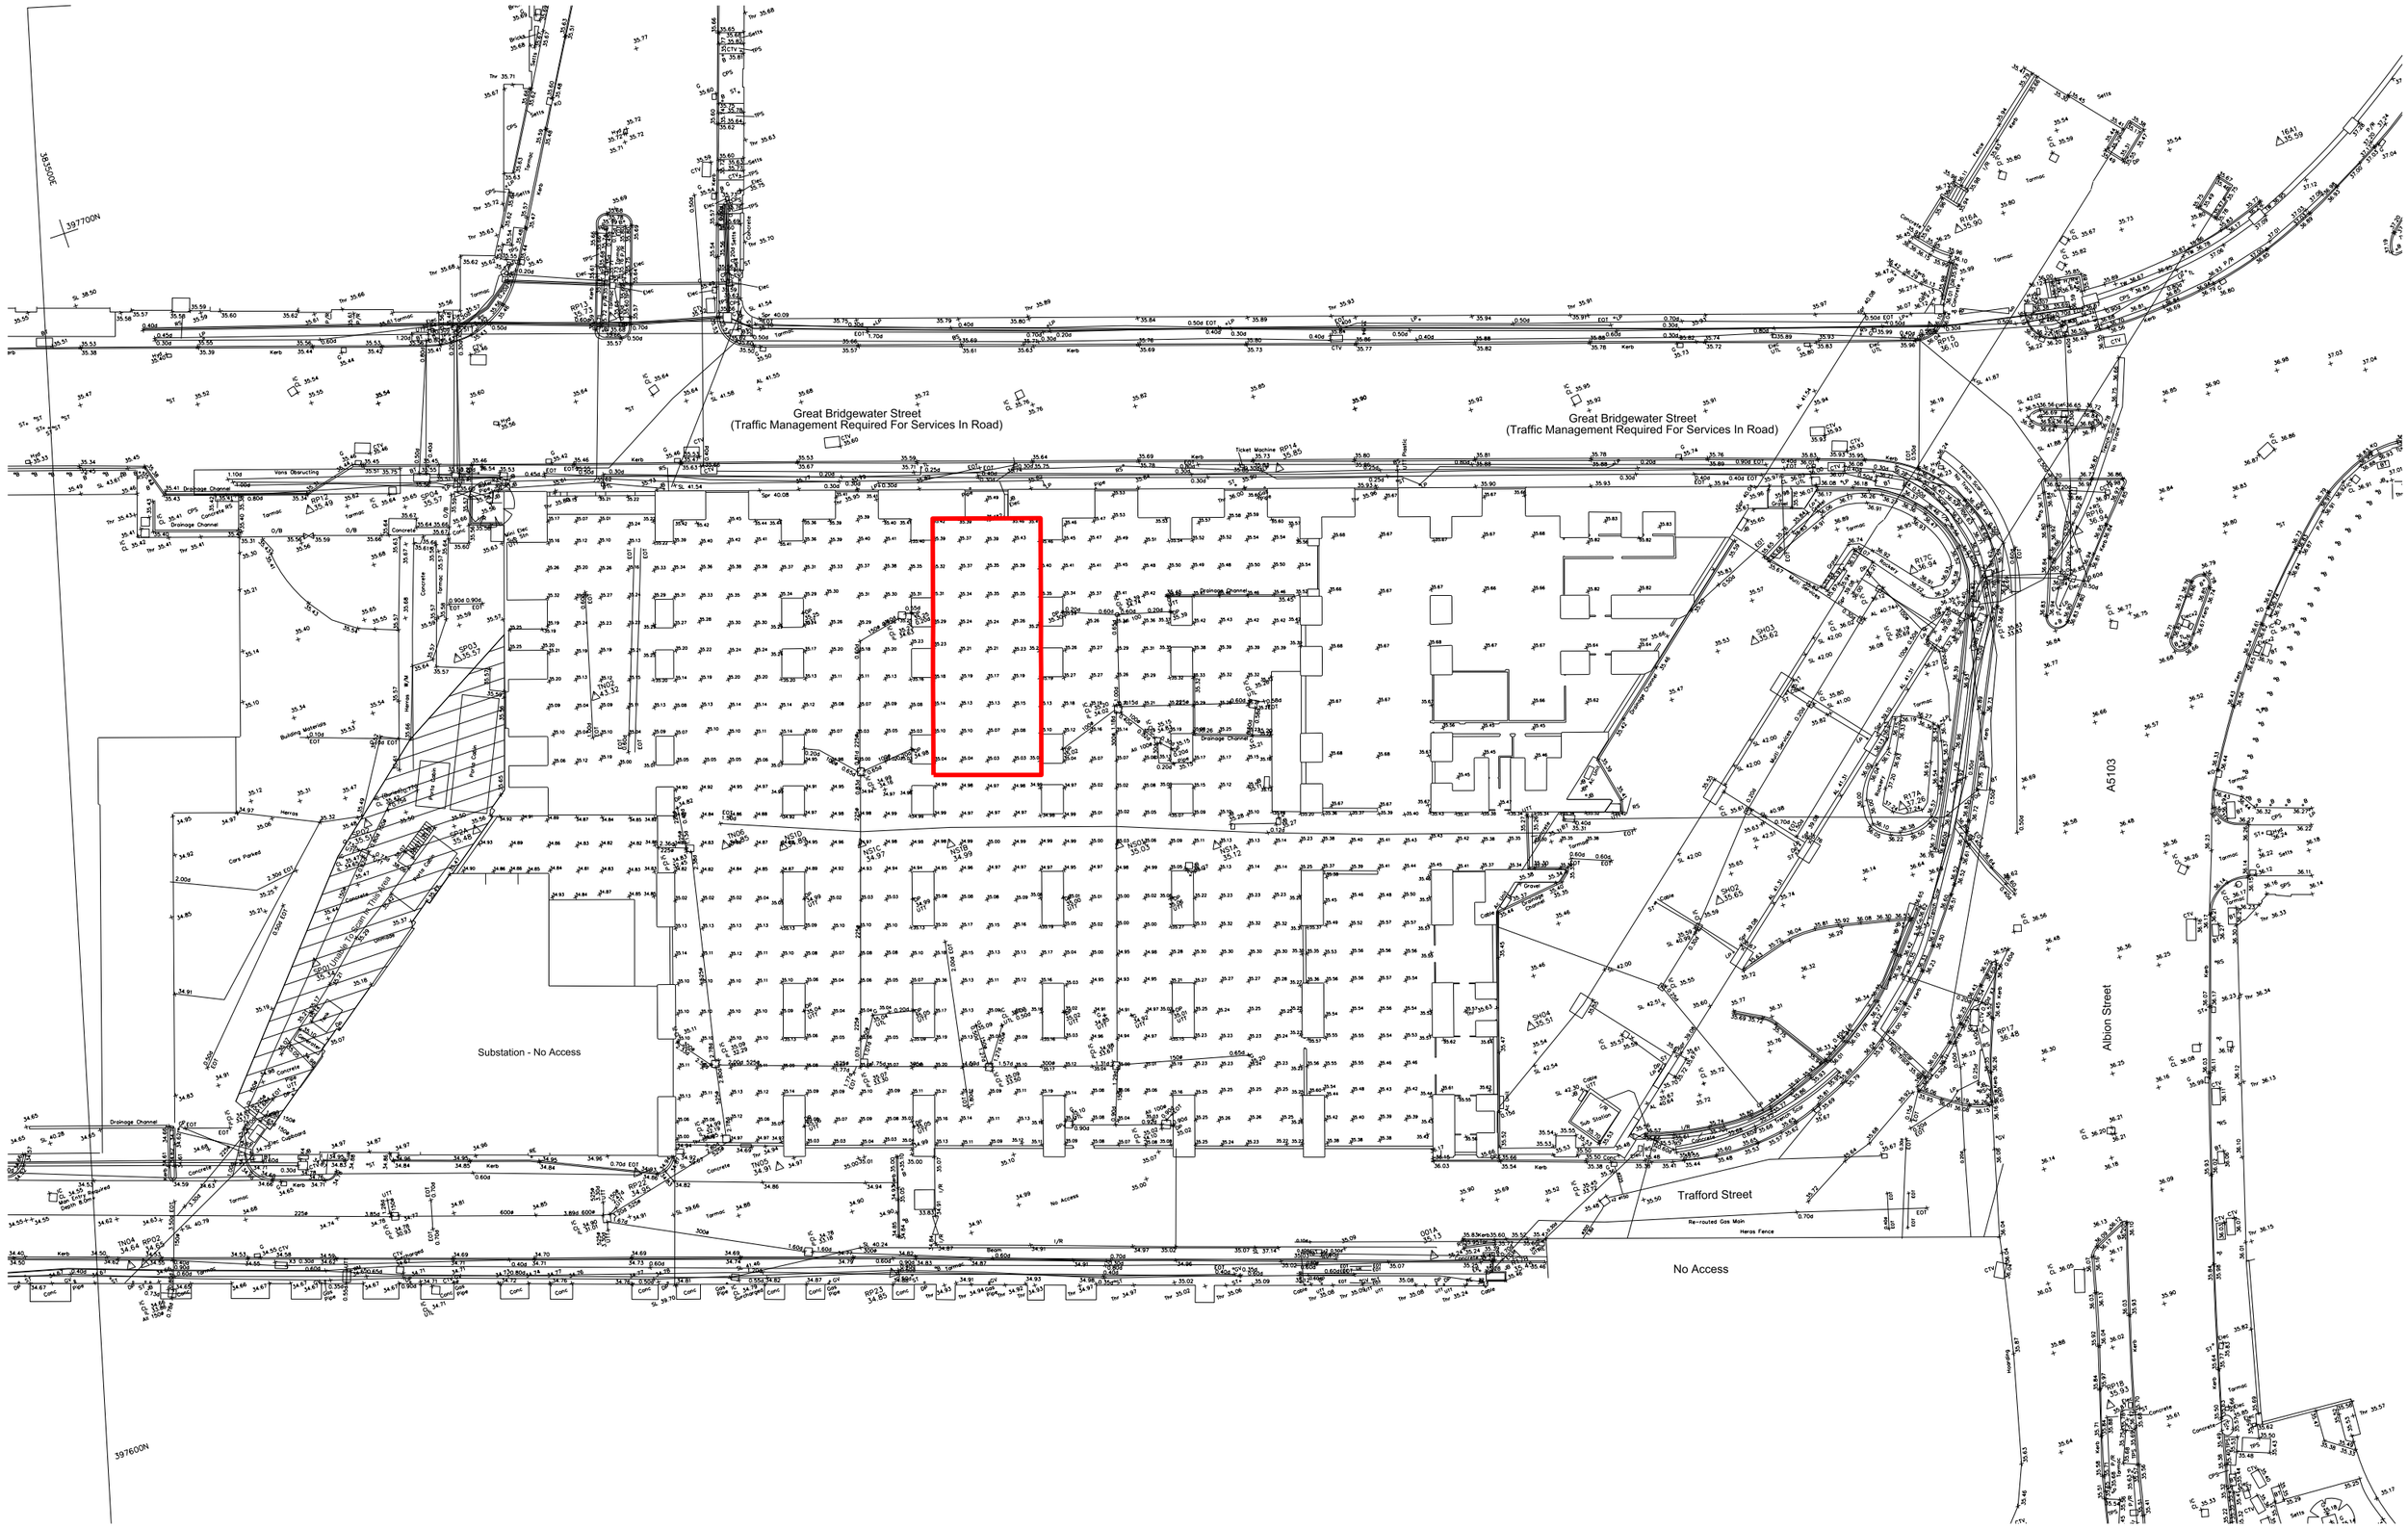

This drawing is copyright
Do not scale off dimensions.
All dimensions to be checked on site by contractor.
Contractor to report any dimensional discrepancies, errors or omissions prior to commencing on site.

0m 2.5m 5m 10m

Rev	Date	Description
00	10-05-2021	Planning Issue

North

Project Title: Former Bauer Millet Site

Drawing Title: Tower Crane - Existing Site Plan Topography - Level 00

Status: Planning

Scale: 1:500 @ A3 1:250@ A1

Date: May 2021

Job No: 10053


Drawing No: 10053-TC-A-B5D9-G100-XP-00-001

Revision: 00

simpsonhaugh
MANCHESTER
Ducie House 37 Commercial St
Manchester M15 4RQ
+44 (0)161 835 2345
www.simpsonhaugh.com

LONDON
30 Eccleston Place
London EC1R 0BB
+44 (0)20 7549 4000
mail@simpsonhaugh.com

© SimpsonHaugh 2017

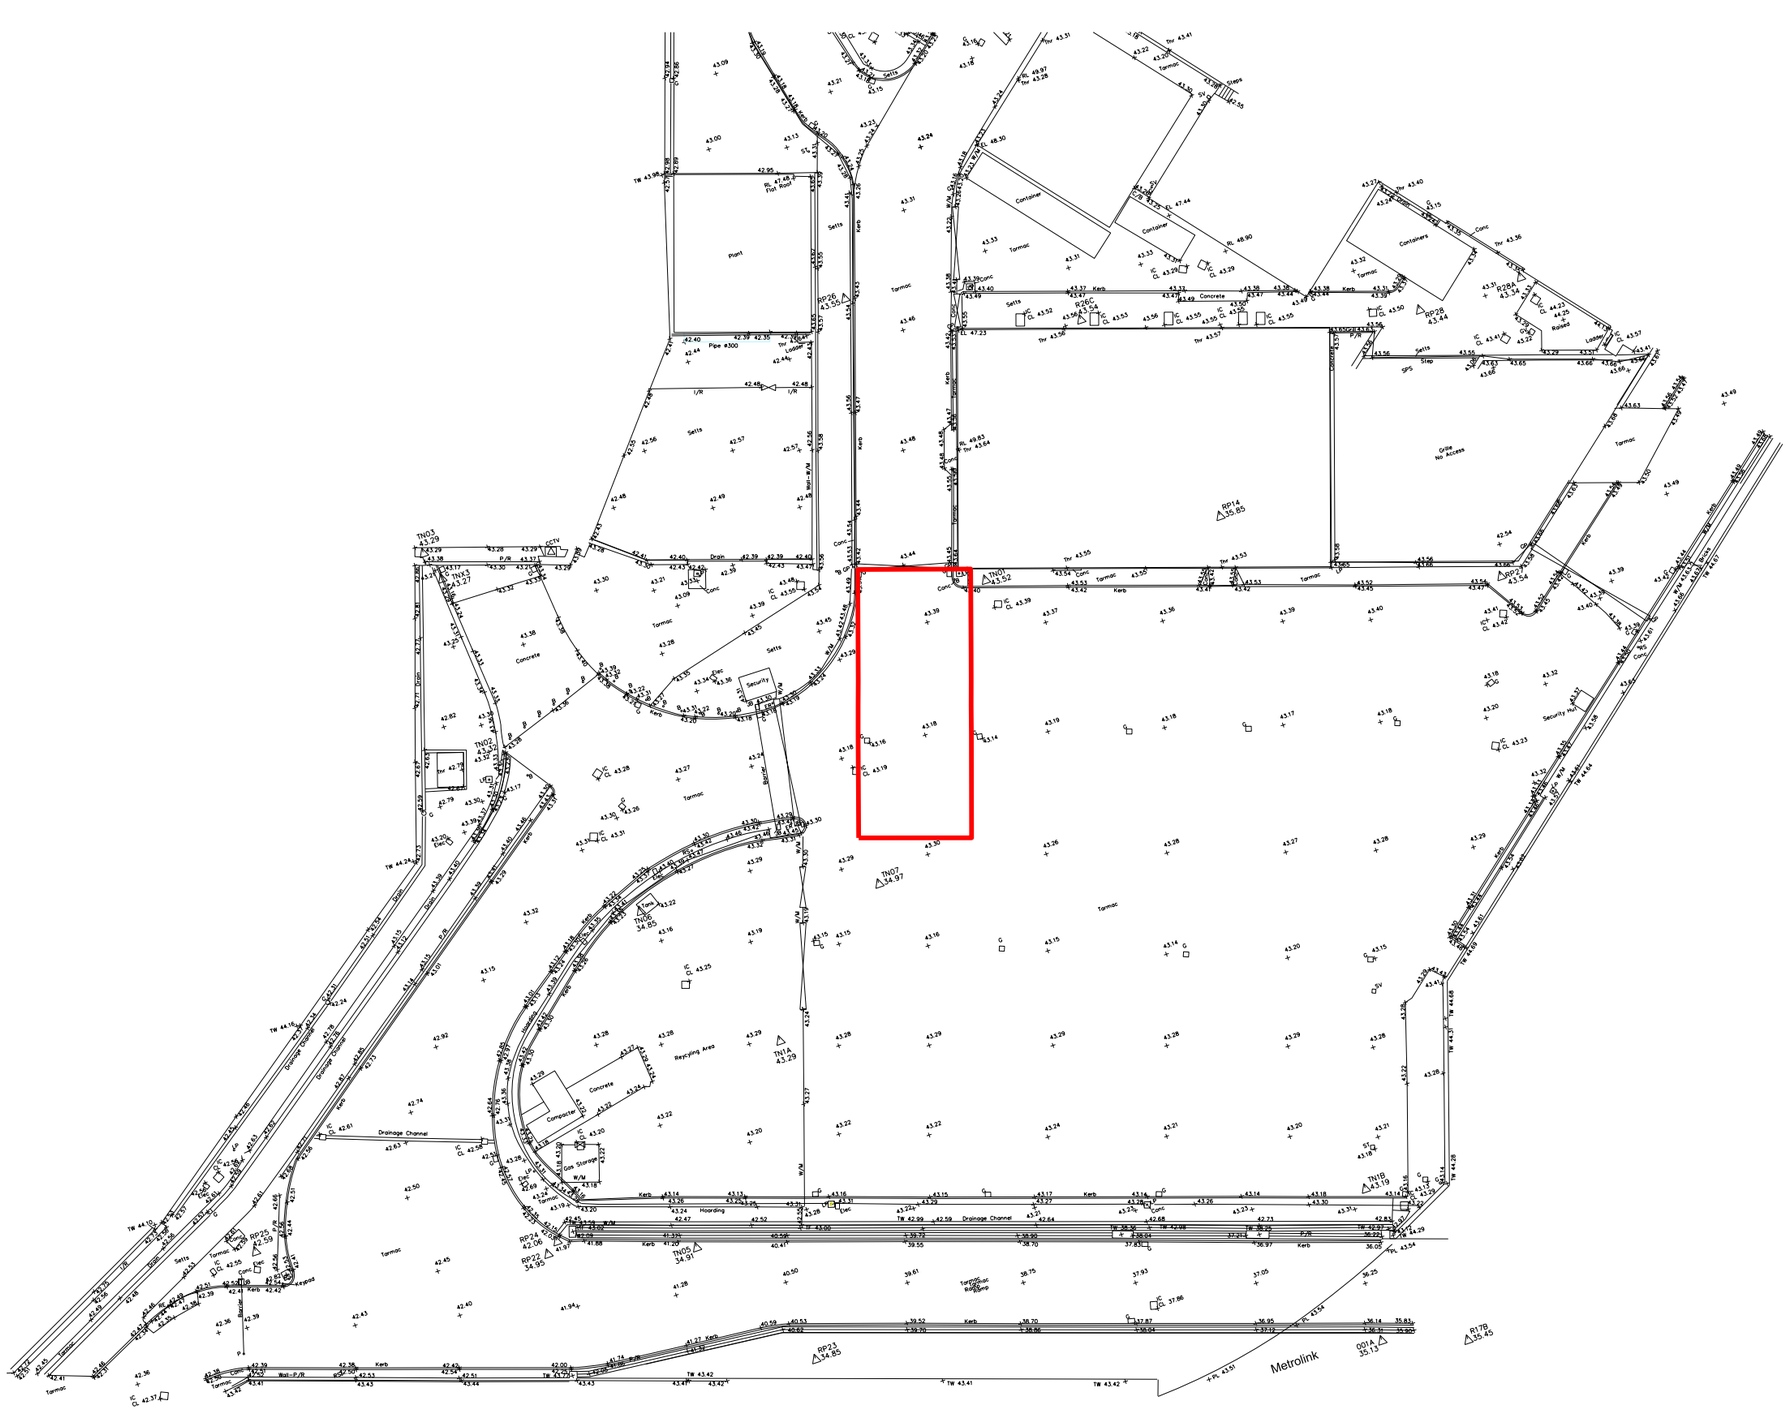


	This drawing is copyright Do not scale off dimensions. All dimensions to be checked on site by contractor. Contractor to report any dimensional discrepancies, errors or omissions prior to commencing on site. 0m 2.5m 5m 10m	Rev	Date	Description	Rev	Date	Description	Rev	Date	Description	North
		00	10-05-2021	Planning Issue							

Project Title: Former Bauer Millet Site	Status: Planning		
	Scale: 1:500 @ A3 1:250@ A1	Date: May 2021	
Drawing Title: Tower Crane - Existing Site Plan Topography - Level 01	Job No: 10053	Drawing No: 10053-TC-A-B5D9-G100-XP-01-001	Revision: 00


simpsonhaugh
MANCHESTER
Ilkeston, 4 Commercial St
Manchester M15 4RQ
+44 (0)161 835 2345
www.simpsonhaugh.com

LONDON
5a6 Roberts Place
London EC1R 0BB
+44 (0)20 7549 4000
mail@simpsonhaugh.com

© SimpsonHaugh 2017

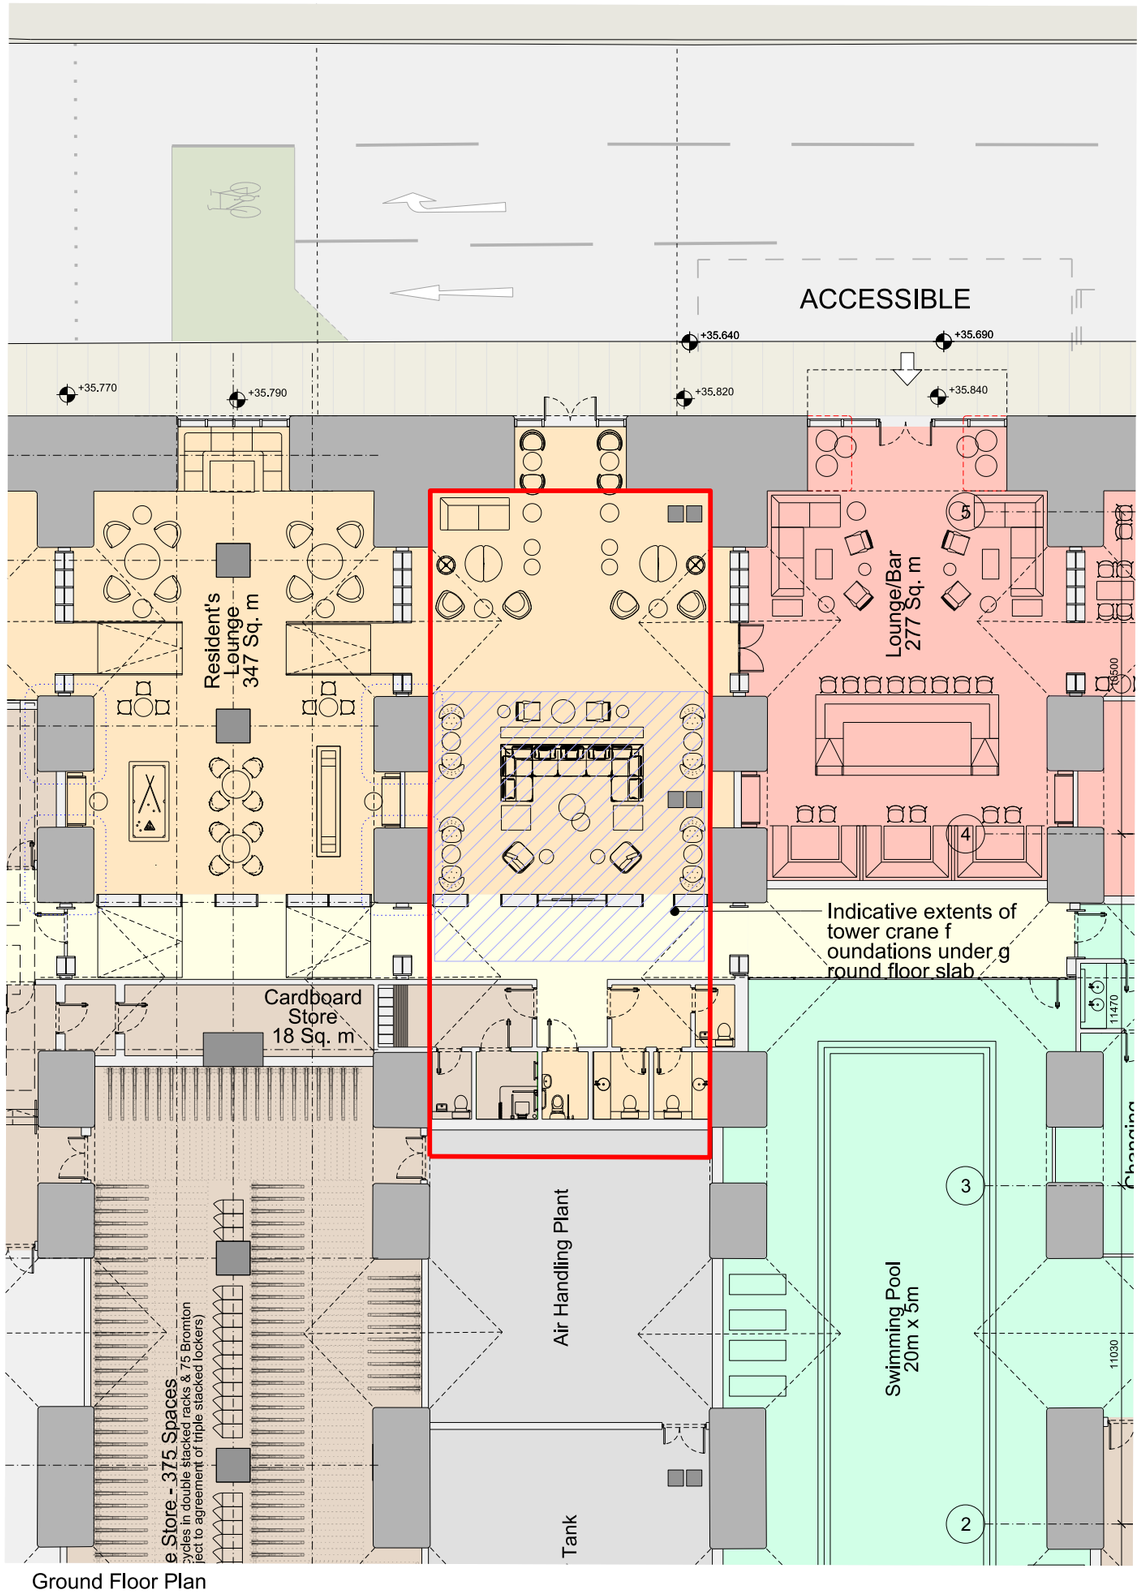

Ground Floor Plan

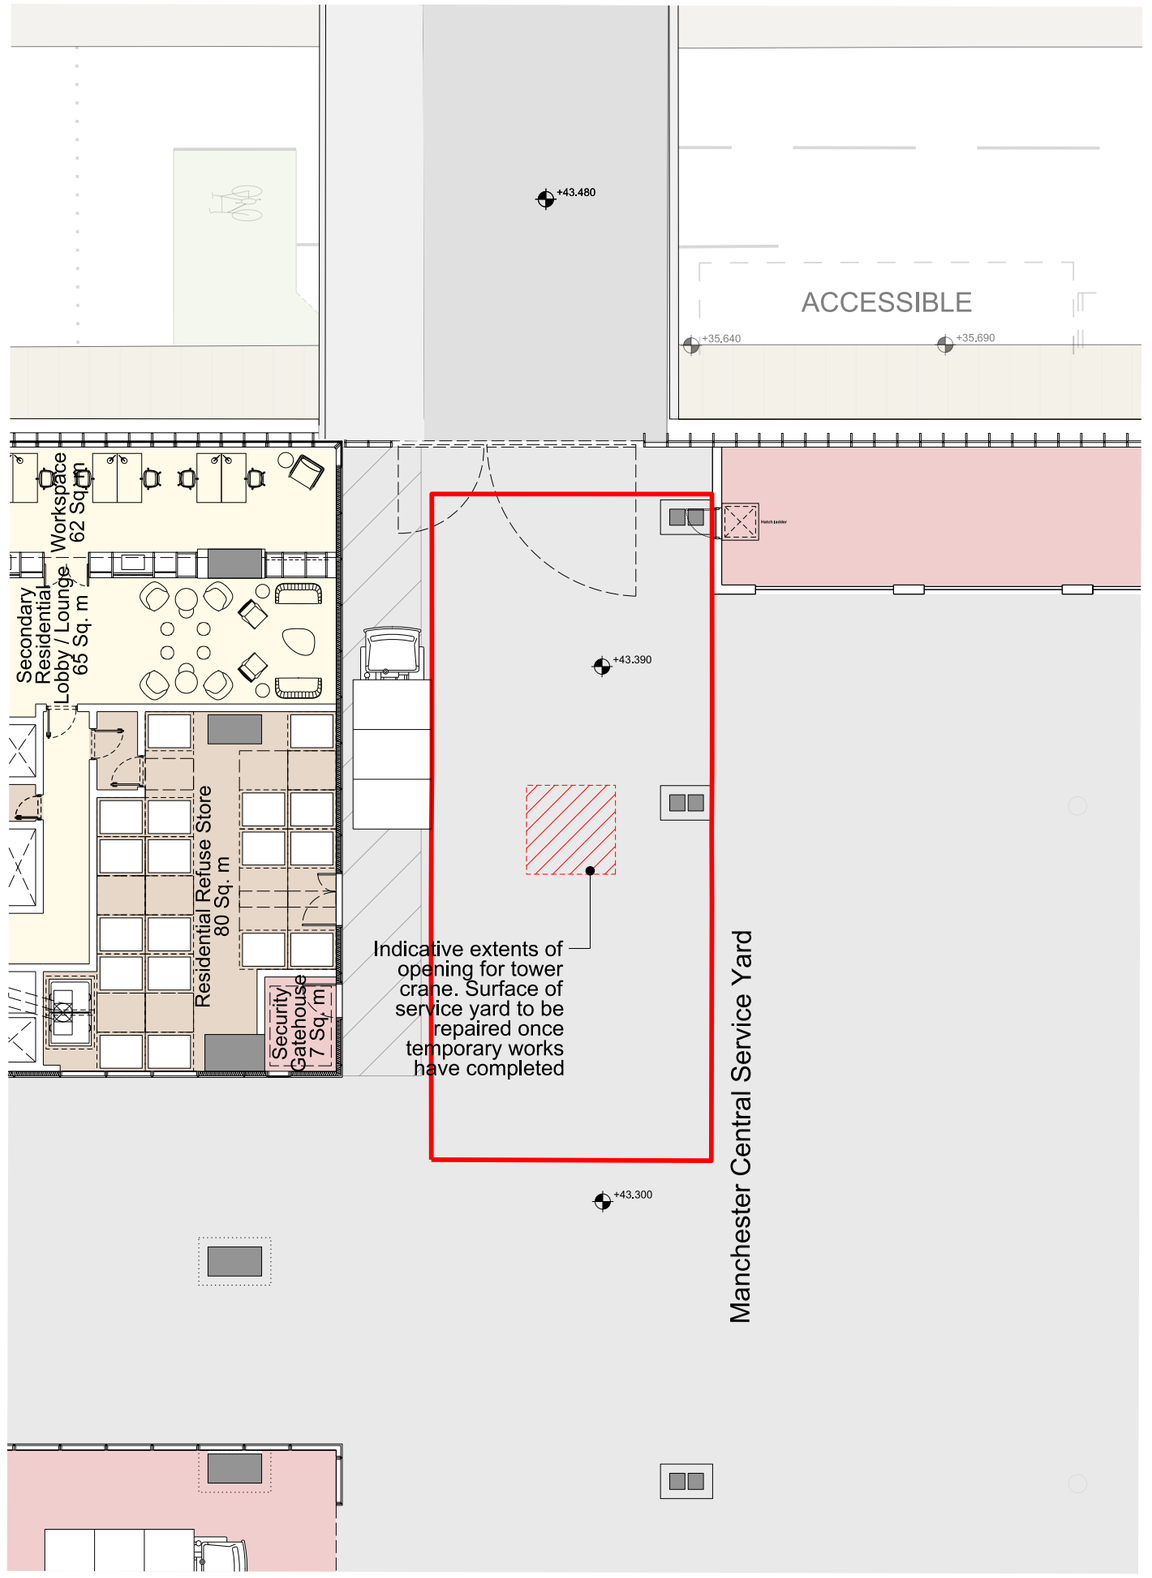

Level 01 Floor Plan

This drawing is copyright
Do not scale off dimensions.
All dimensions to be checked on site by contractor.
Contractor to report any dimensional discrepancies, errors or omissions prior to commencing on site.

0m 2.5m 5m 10m

Rev	Date	Description
00	10-05-2021	Planning Issue

North

Project Title: Former Bauer Millet Site

Drawing Title: Tower Crane - Proposed Floor Plans

Status: Planning

Scale: 1:200 @ A3 1:100 @ A1

Date: May 2021


Job No: 10053

Drawing No: 10053-TC-A-B5D9-G200-P-XX-001


Revision: 00

simpsonhaugh
MANCHESTER
Ropemaker, 4 Commercial St
Manchester M15 4RQ
+44 (0)161 835 2345
www.simpsonhaugh.com
LONDON
5-8 Roberts Place
London EC1R 0EB
+44 (0)20 7549 4000
mail@simpsonhaugh.com


© SImpsonHaugh 2017

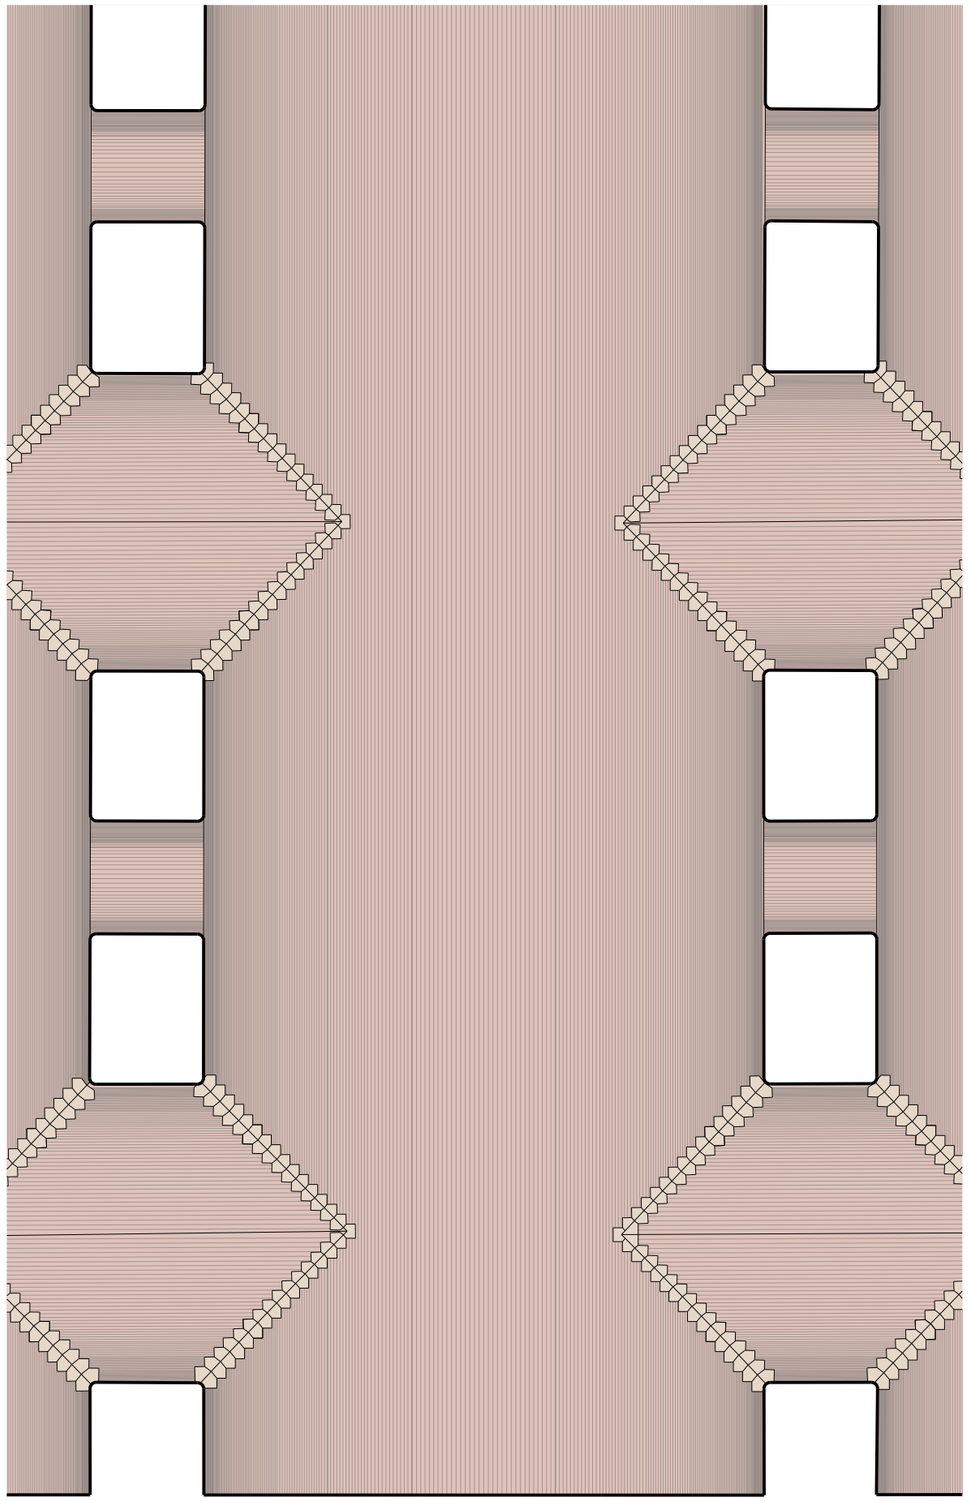

Existing Reflected Ceiling Plan

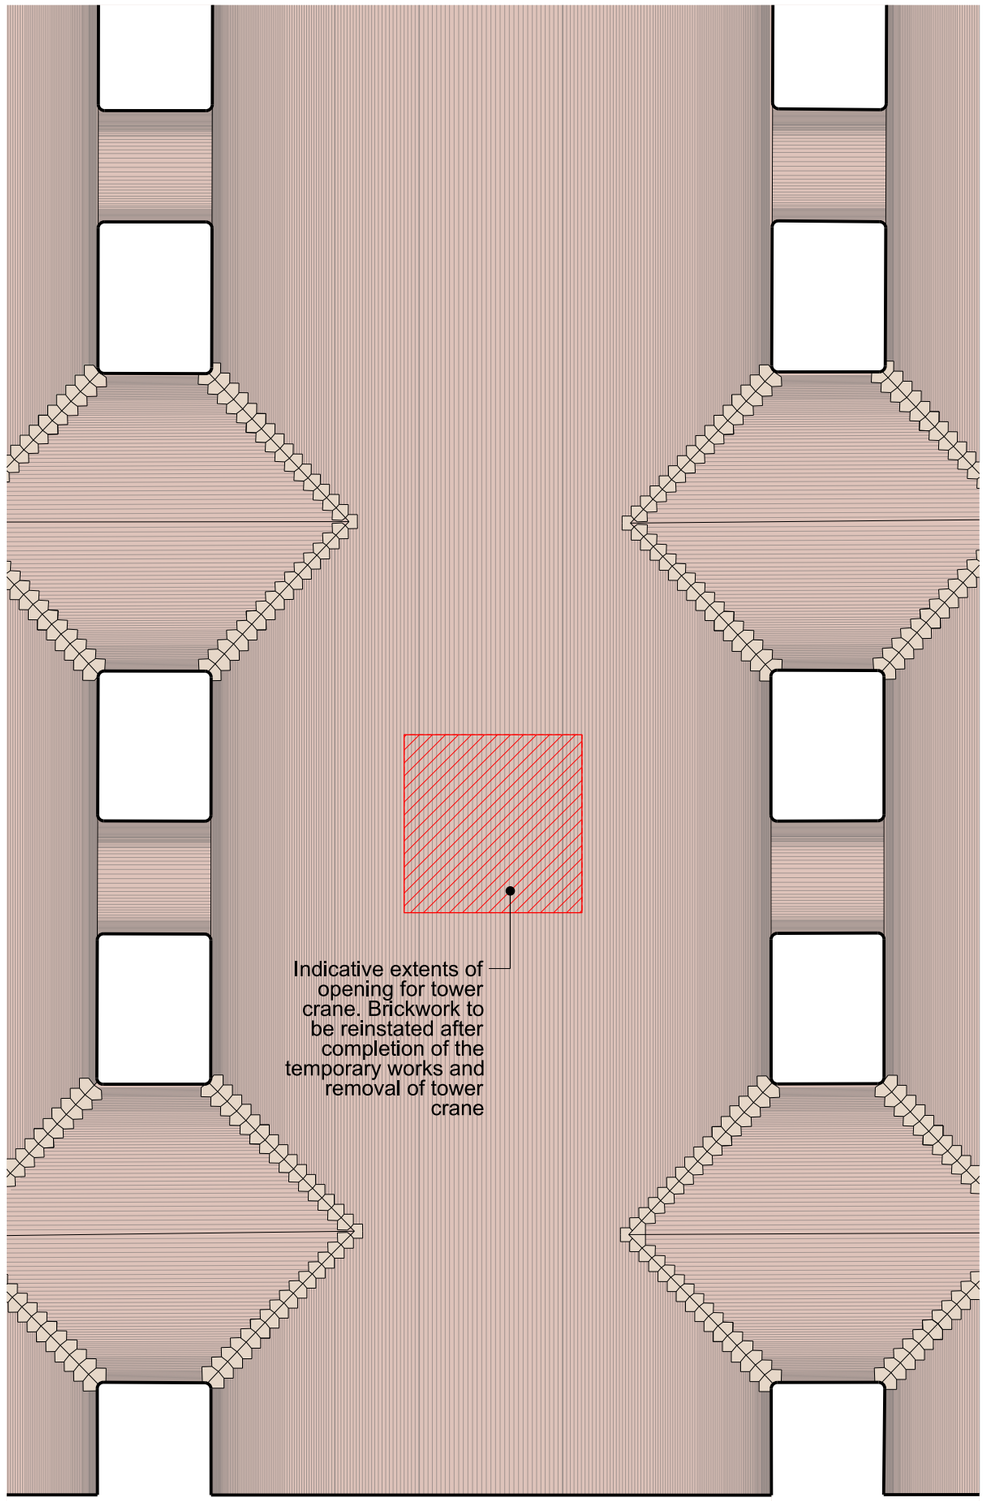

Proposed Reflected Ceiling Plan

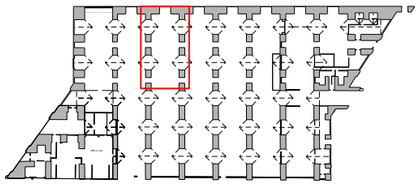

Key Plan

This drawing is copyright
Do not scale off dimensions.
All dimensions to be checked on site by contractor.
Contractor to report any dimensional discrepancies, errors or omissions prior to commencing on site.

Rev	Date	Description
00	10-05-2021	Planning Issue

North

Project Title: Former Bauer Millet Site

Status: Planning

Scale: 1:50 @ A1

Date: May 2021

Drawing Title: Tower Crane - Reflected Ceiling Plans Indicating Extents of Temporary Works

Job No: 10053

Drawing No: 10053-TC-A-B5D9-G200-P-00-001

Revision: 00

simpsonhaugh


MANCHESTER
Ryland, 4 Commercial St
Manchester M15 4RQ
+44 (0)161 830 2345

LONDON
5-8 Roberts Place
London EC1R 0EB
+44 (0)20 7549 4000


www.simpsonhaugh.com

mail@simpsonhaugh.com

© SimpsonHaugh 2017

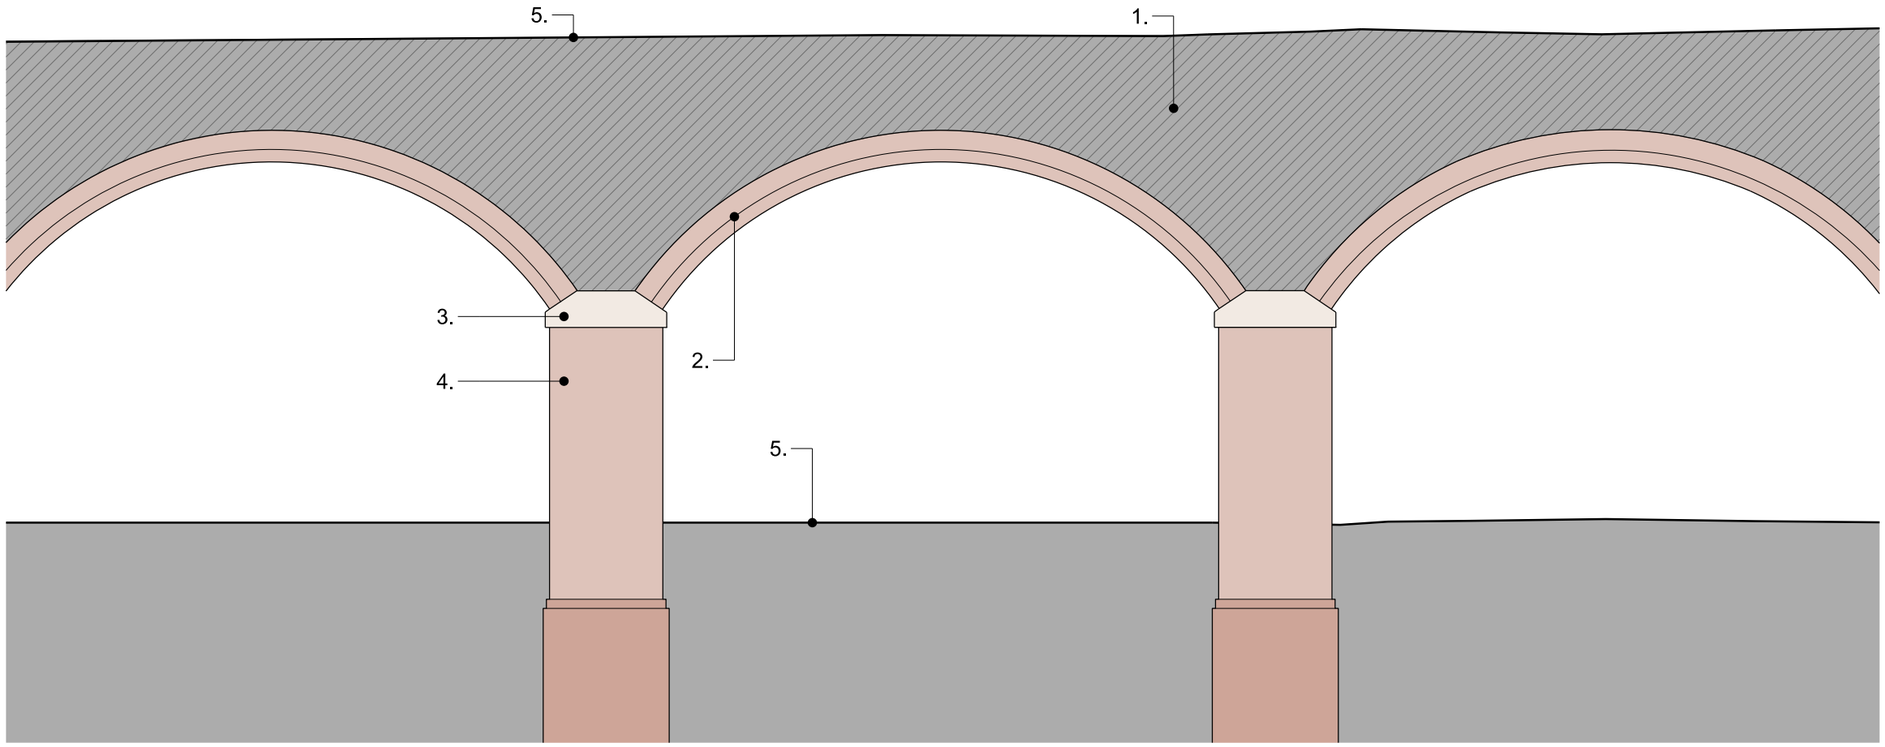


Existing Detail Section Through the Viaduct

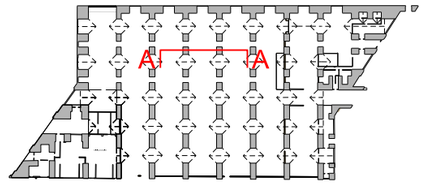

Key Plan

Key

1. Masonary Infill
2. Existing Vaulted Brickwork
3. Stone Skewback
4. Brick Pier
5. Service Yard
6. New Floor Slab to Viaduct
7. Reinstated Brickwork
8. Backfill Above Viaduct
9. Foundations for Tower Crane

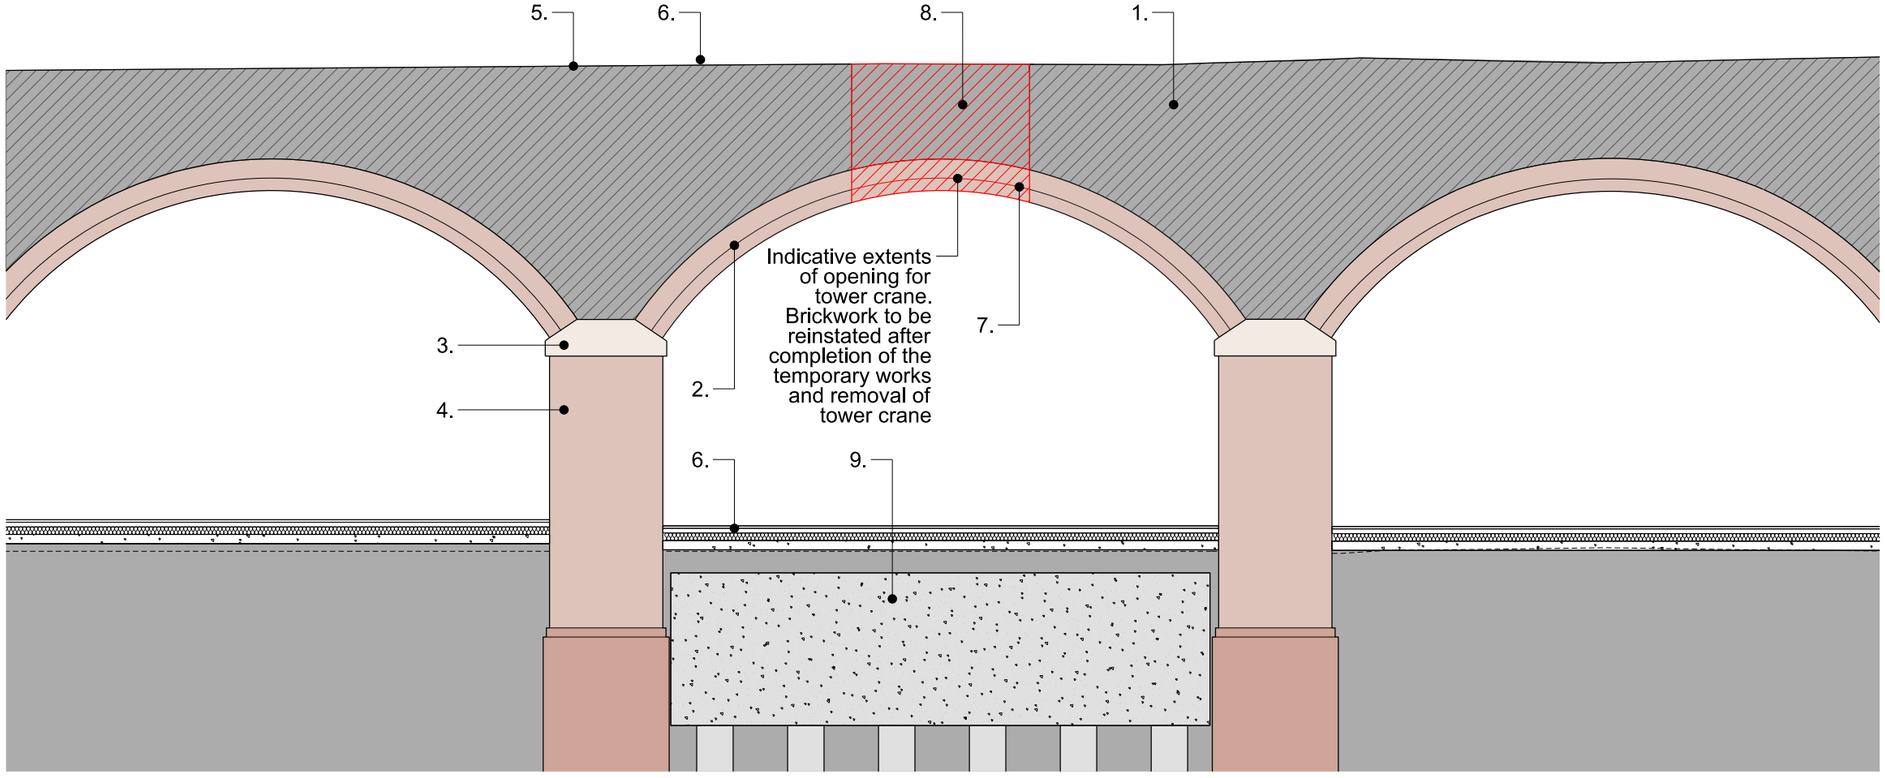

Proposed Detailed Section Through the Viaduct

This drawing is copyright
Do not scale off dimensions.
All dimensions to be checked on site by contractor.
Contractor to report any dimensional discrepancies, errors or omissions prior to commencing on site.

Rev	Date	Description
00	10-05-2021	Planning Issue

North

Project Title: Former Bauer Millet Site

Status: Planning

Scale: 1:50 @ A1

Date: May 2021

Drawing Title: Tower Crane - Details Indicating Exents of Temporary Works

Job No: 10053

Drawing No: 10053-TC-A-B5D9-G200-S-AA-001

Revision: 00


simpsonhaugh
MANCHESTER
Ropemaker, 4 Commercial St
Manchester M15 4RQ
+44 (0)161 835 2345
www.simpsonhaugh.com

LONDON
5JS Roberts Place
London EC1R 0BB
+44 (0)20 7549 4000
mail@simpsonhaugh.com

© SimpsonHaugh 2017

Indicative Extents of Temporary Opening for Tower Crane (Above)

Extents of Excavations for Tower Crane Foundations

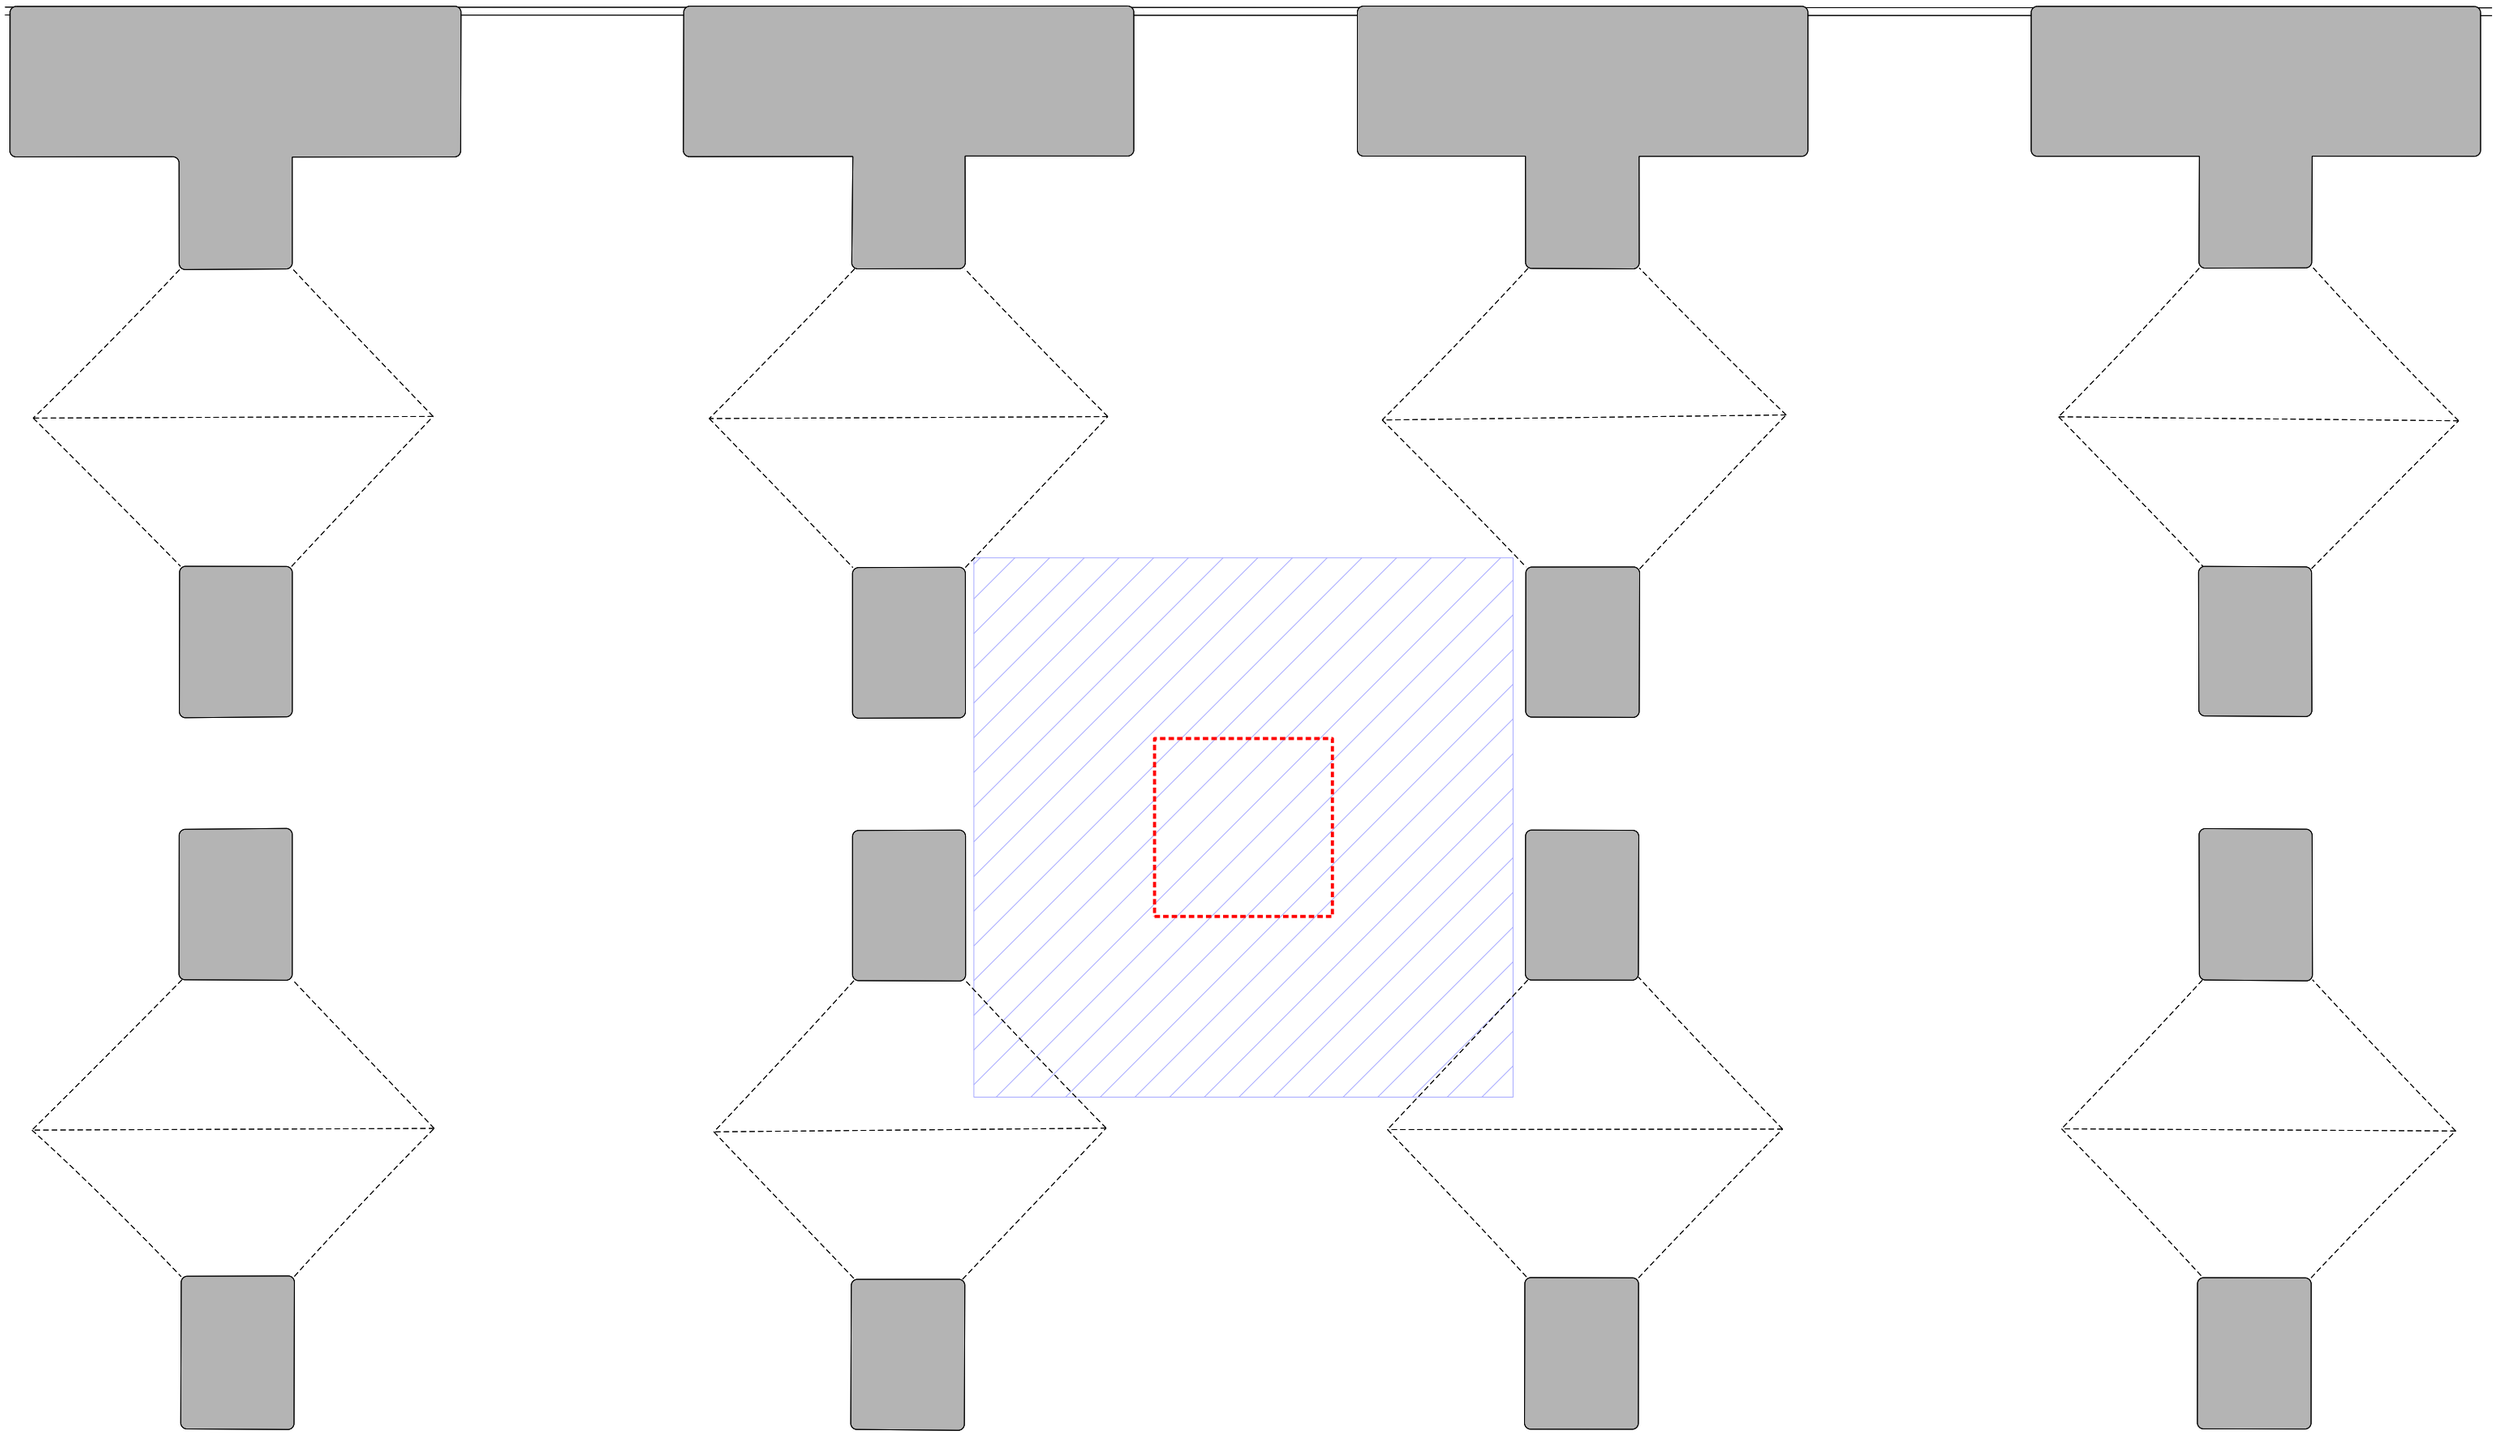

This drawing is copyright
Do not scale off dimensions.
All dimensions to be checked on site by contractor.
Contractor to report any dimensional discrepancies, errors or omissions prior to commencing on site.

0m 2.5m 5m 10m

Rev	Date	Description	Rev	Date	Description	Rev	Date	Description
00	10-05-2021	Planning Issue						

North

Project Title: Former Bauer Millet Site

Status: Planning

Scale: 1:100 @ A3 1:50 @ A1

Date: May 2021

Drawing Title: Tower Crane - Proposed Alterations to Listed Structure
Plan - Level 00

Job No: 10053

Drawing No: 10053-TC-A-B5D9-JC20-P-00-001

Revision: 00

simpsonhaugh


MANCHESTER
Ropemaker, 4 Commercial St
Manchester M15 4RQ
+44 (0)161 835 2345

LONDON
5-8 Roberts Place
London EC1R 0BB
+44 (0)20 7549 4000

www.simpsonhaugh.com

mail@simpsonhaugh.com

© SimpsonHaugh 2017

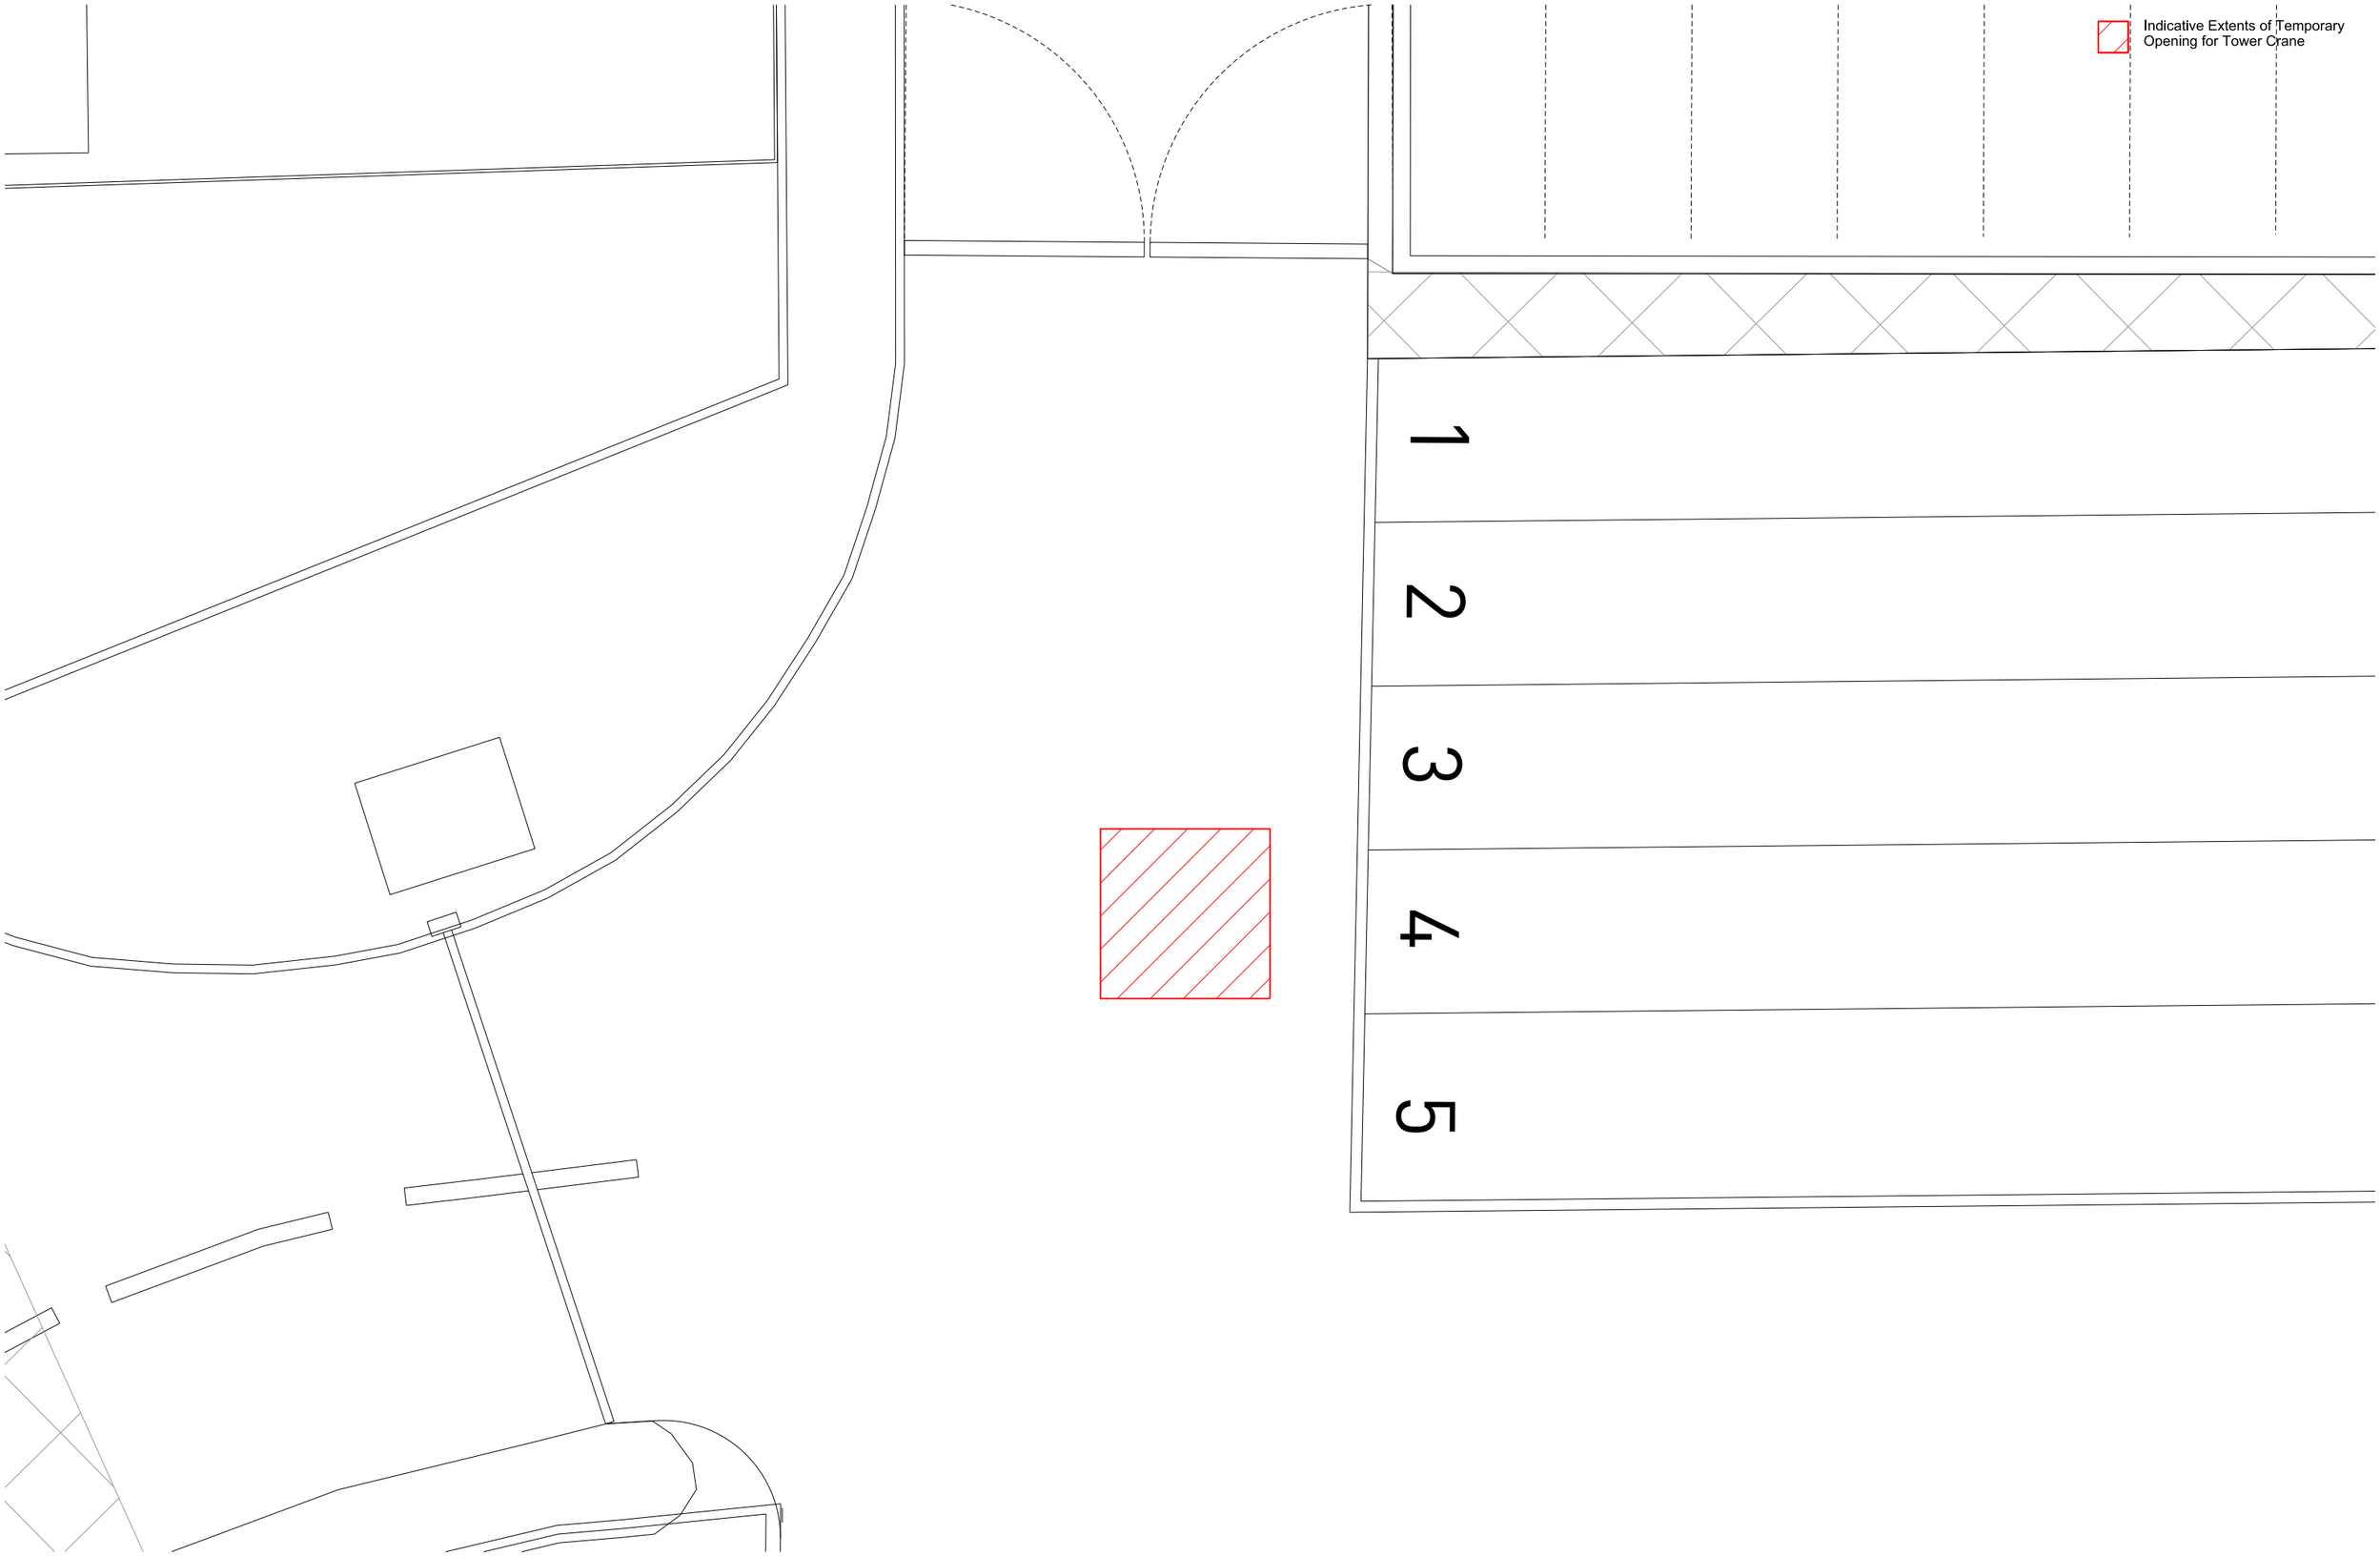

This drawing is copyright
Do not scale off dimensions.
All dimensions to be checked on site by contractor.
Contractor to report any dimensional discrepancies, errors or omissions prior to commencing on site.

0m 2.5m 5m 10m

Rev	Date	Description	Rev	Date	Description	Rev	Date	Description
00	10-05-2021	Planning Issue						

North

Project Title: Former Bauer Millet Site

Status: Planning

Scale: 1:100 @ A3 1:50 @ A1

Date: May 2021

Drawing Title: Tower Crane - Proposed Alterations to Listed Structure Plan
Service Yard - Level 01

Job No: 10053

Drawing No: 10053-TC-A-B5D9-JC20-P-01-001

Revision: 00

simpsonhaugh
MANCHESTER
Ryemble, 4 Commercial St
Manchester M15 4RQ
+44 (0)161 835 2345
www.simpsonhaugh.com

LONDON
5-8 Roberts Place
London EC1R 0EB
+44 (0)20 7549 4000
mail@simpsonhaugh.com

© SimpsonHaugh 2017

Copyright © 2020 SIMPSONHAUGH & PARTNERS LLP. All rights reserved. Ordnance Survey © Crown copyright 2013. All rights reserved. Licence number 100034259.