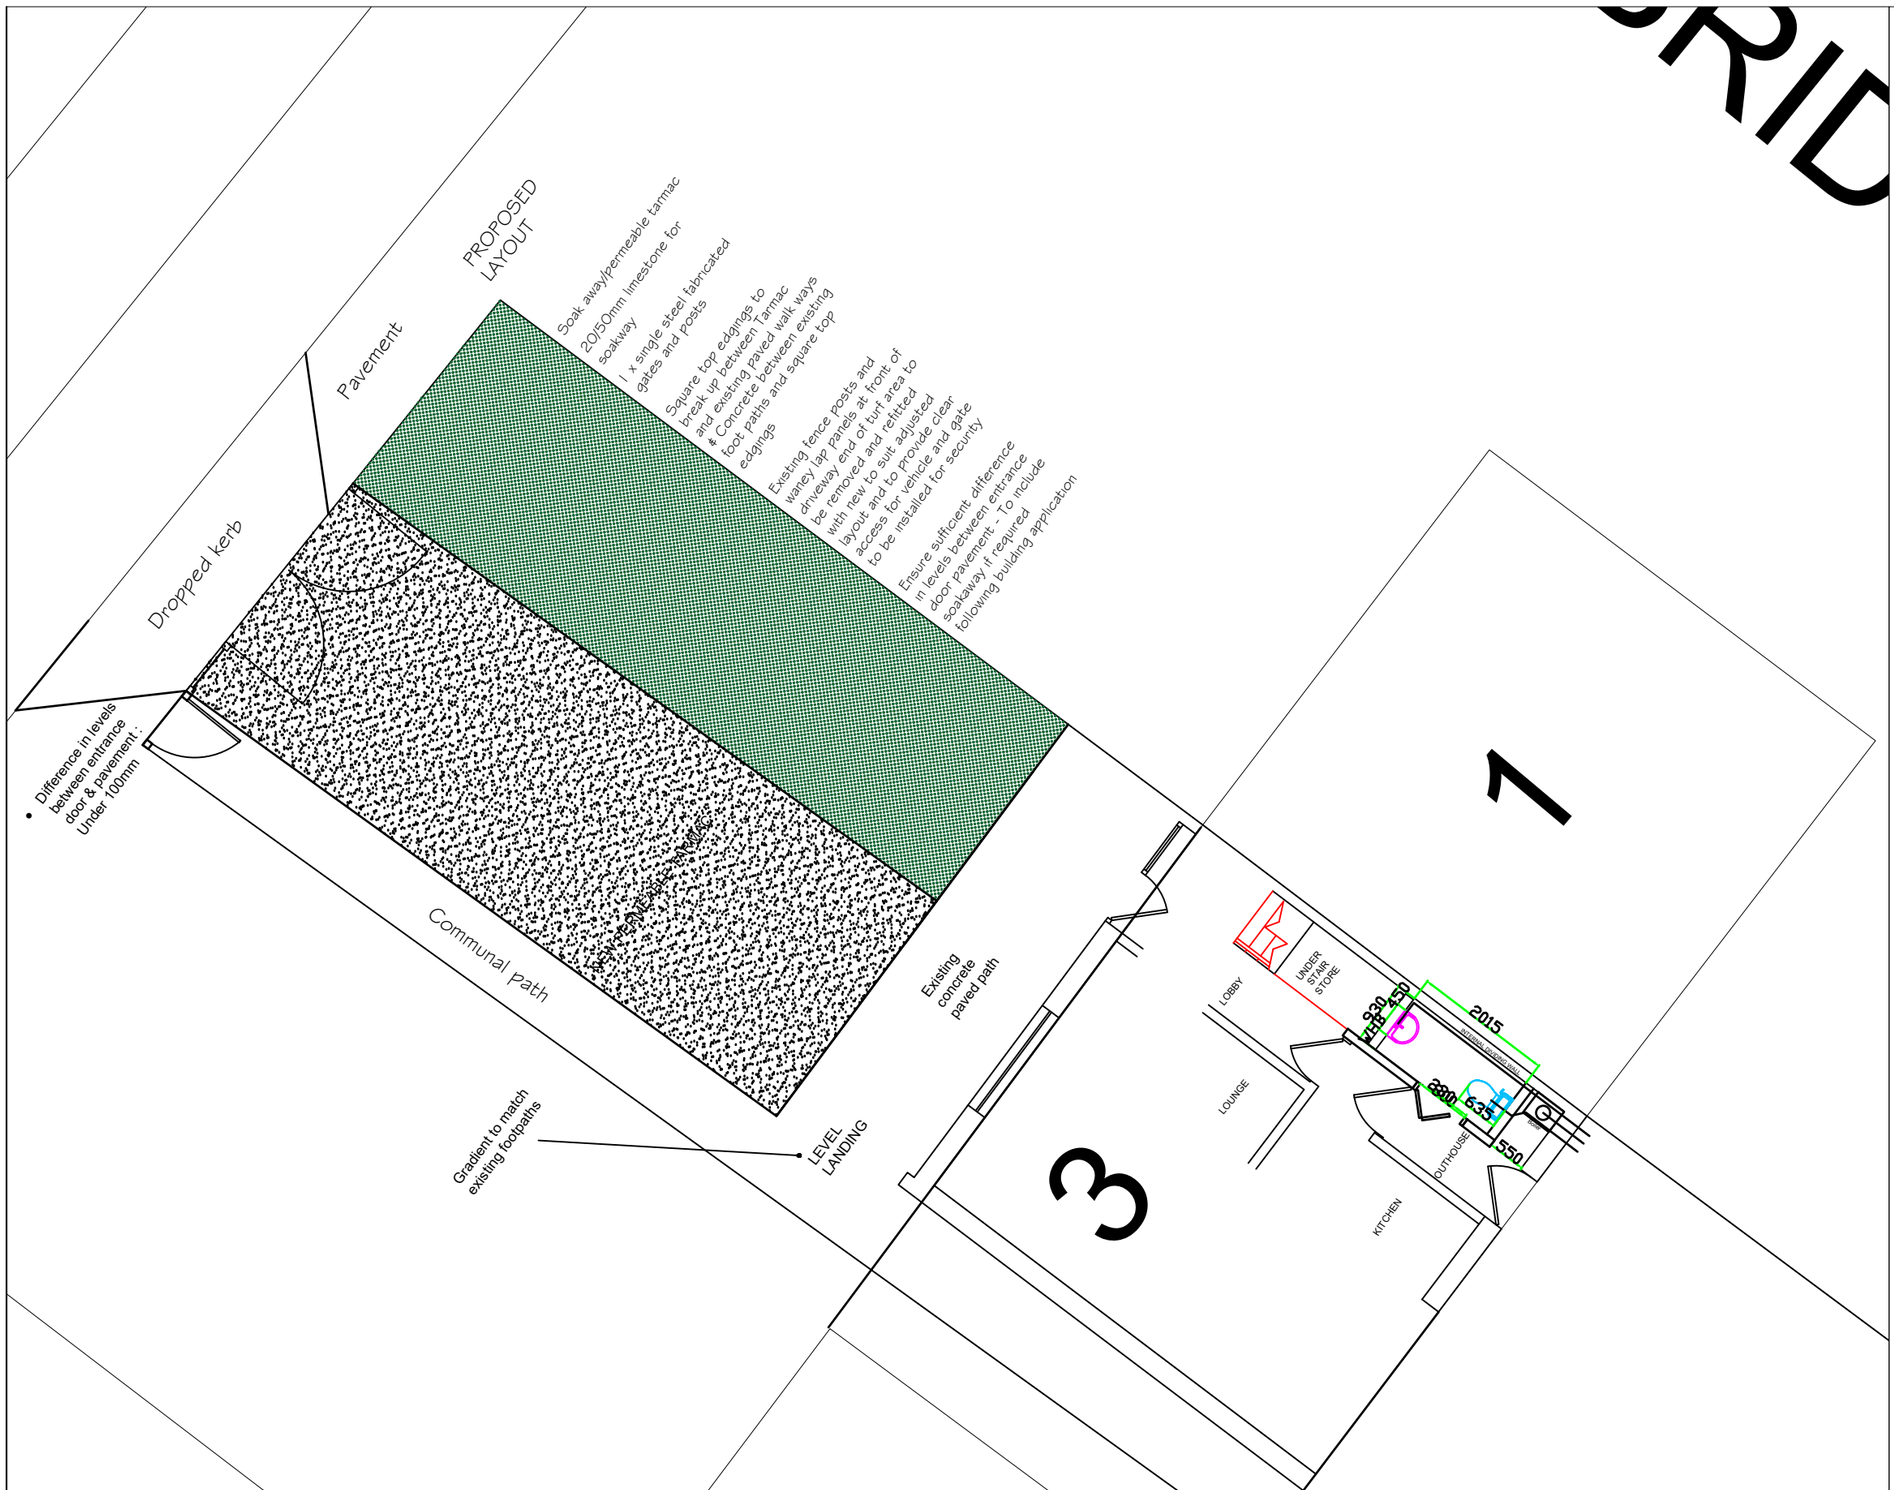

Proposed Gate Elevation

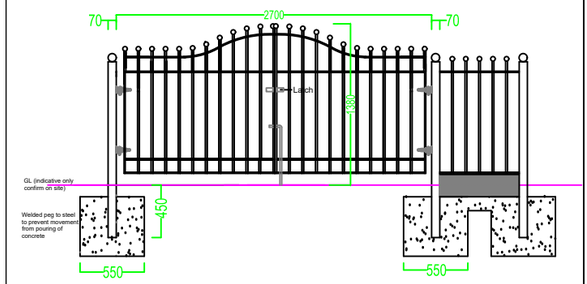

Northwards Housing
North Manchester's Council Homes

Project: Miss Success Smith - Tel; 0748483780 (Dad)
Address: 3 Trowbridge Drive, M40 0DL

PROPOSED SITE PLAN - Rev A

Scale: 1: 100/nts	Date: May 2021	Drawn By:AC

Signatures

Tenant: _____

Technical Surveyor: _____

Date Agreed: _____