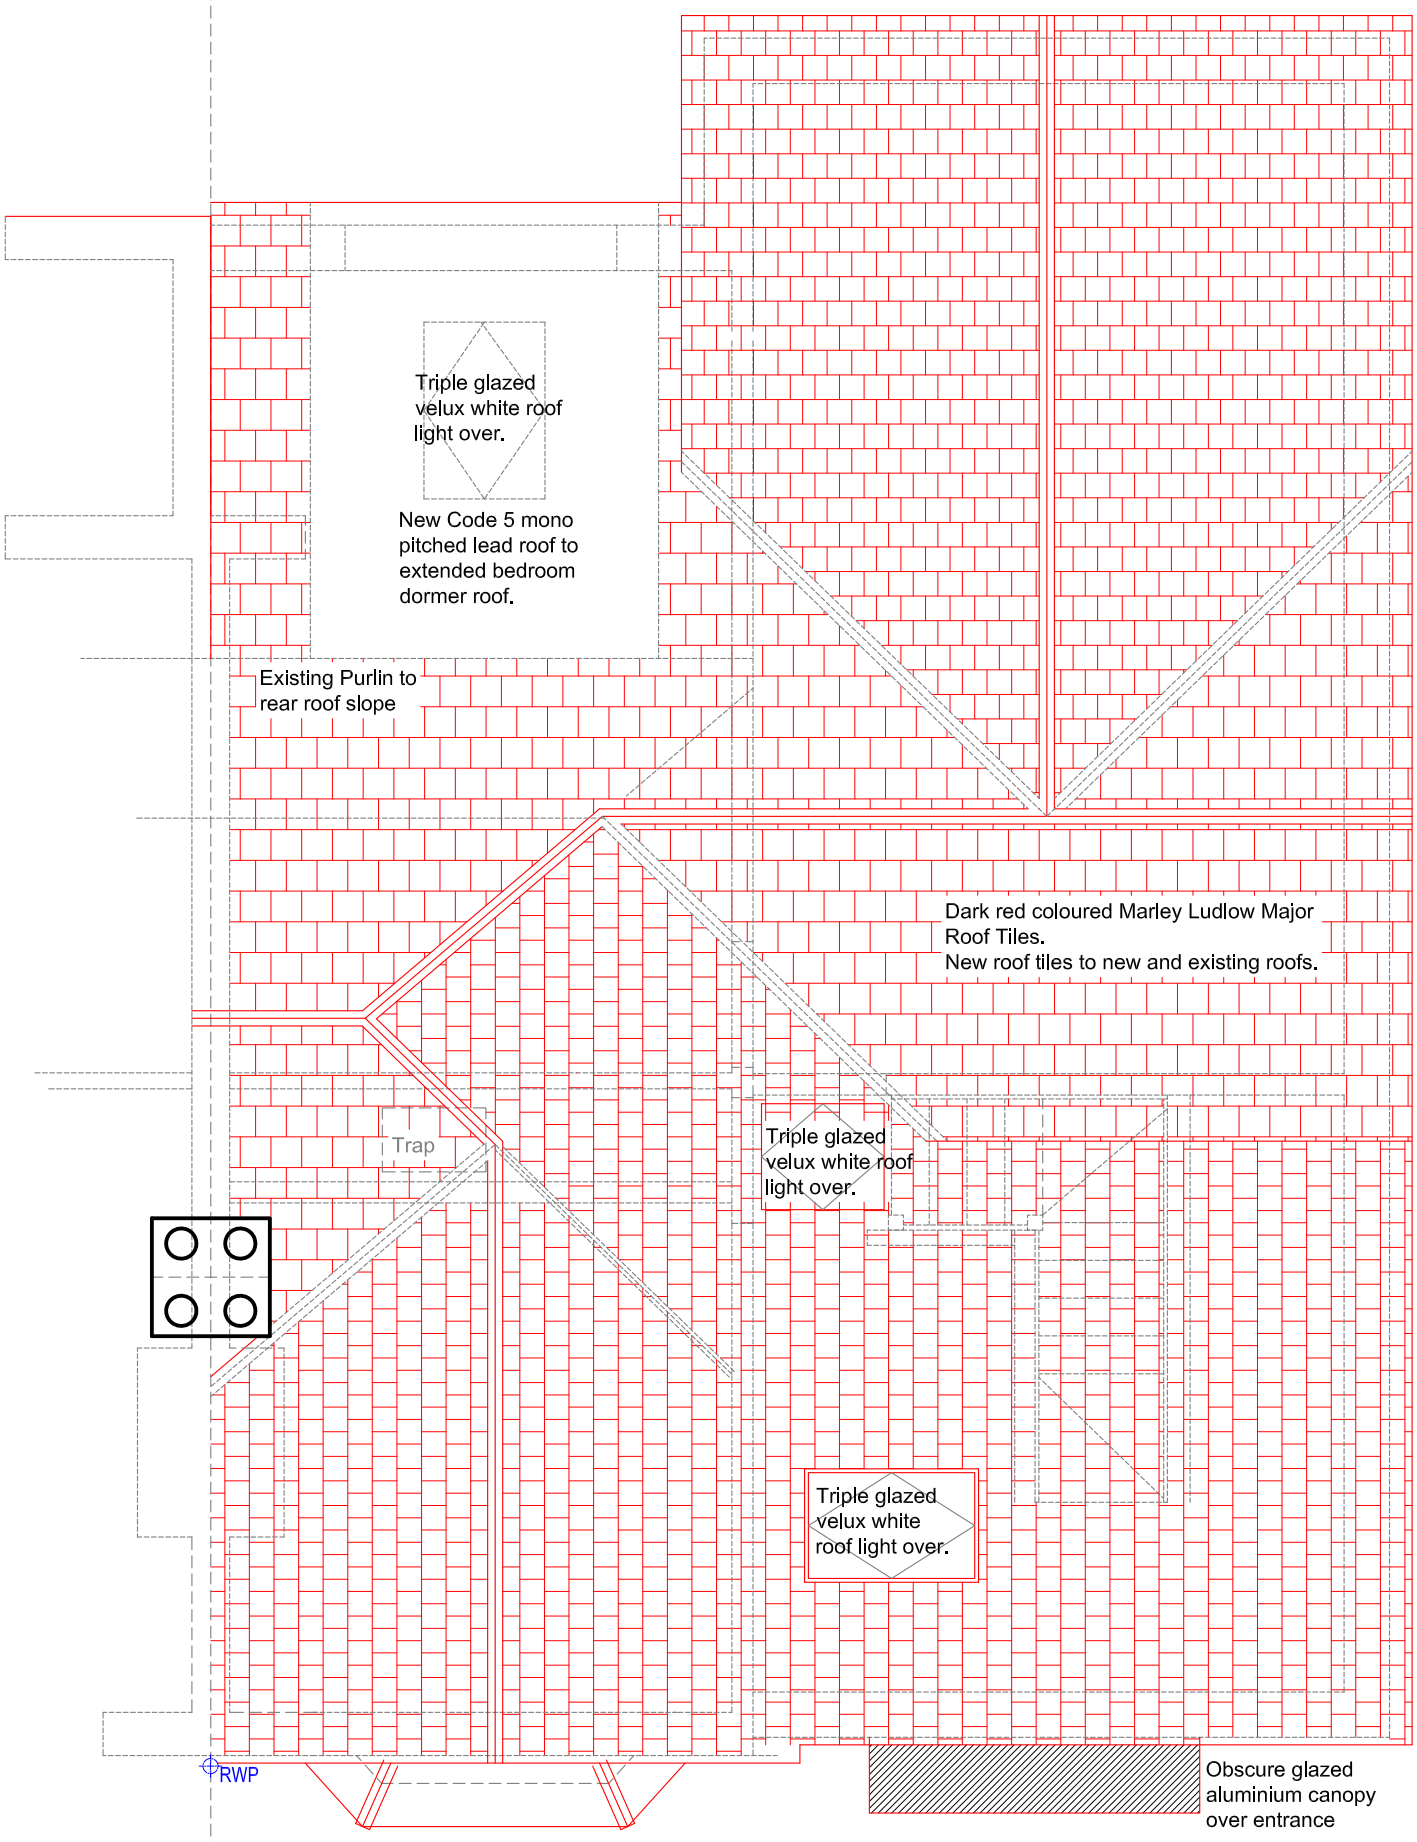


Proposed Roof Plan

IGL SURVEYING LTD — Chartered Surveyors & Consultants

110 BUSINESS FIRST BUSINESS CENTRE, DAVYFIELD ROAD, BLACKBURN, LANCS, BB1 2QY
Tel: 01254 460670 www.iglsurveying.co.uk info@iglsurveying.co.uk
This dwg is copyright and should not be used or reproduced without the written consent of IGL Surveying
All dimensions to be checked on site by the contractor prior to commencement of work

CLIENT: Mr & Mrs R Saffer
PROJECT: 7 Harefield Drive, Didsbury
DRAWING: Proposed Roof Plan

Dwg No: 3450/P/03 Scale: 1:50
Drawn by: RWI Date: April 2022
Checked: RWI Rev:

Rev:	Description:	Date:

A3 WHEN PLOTTED