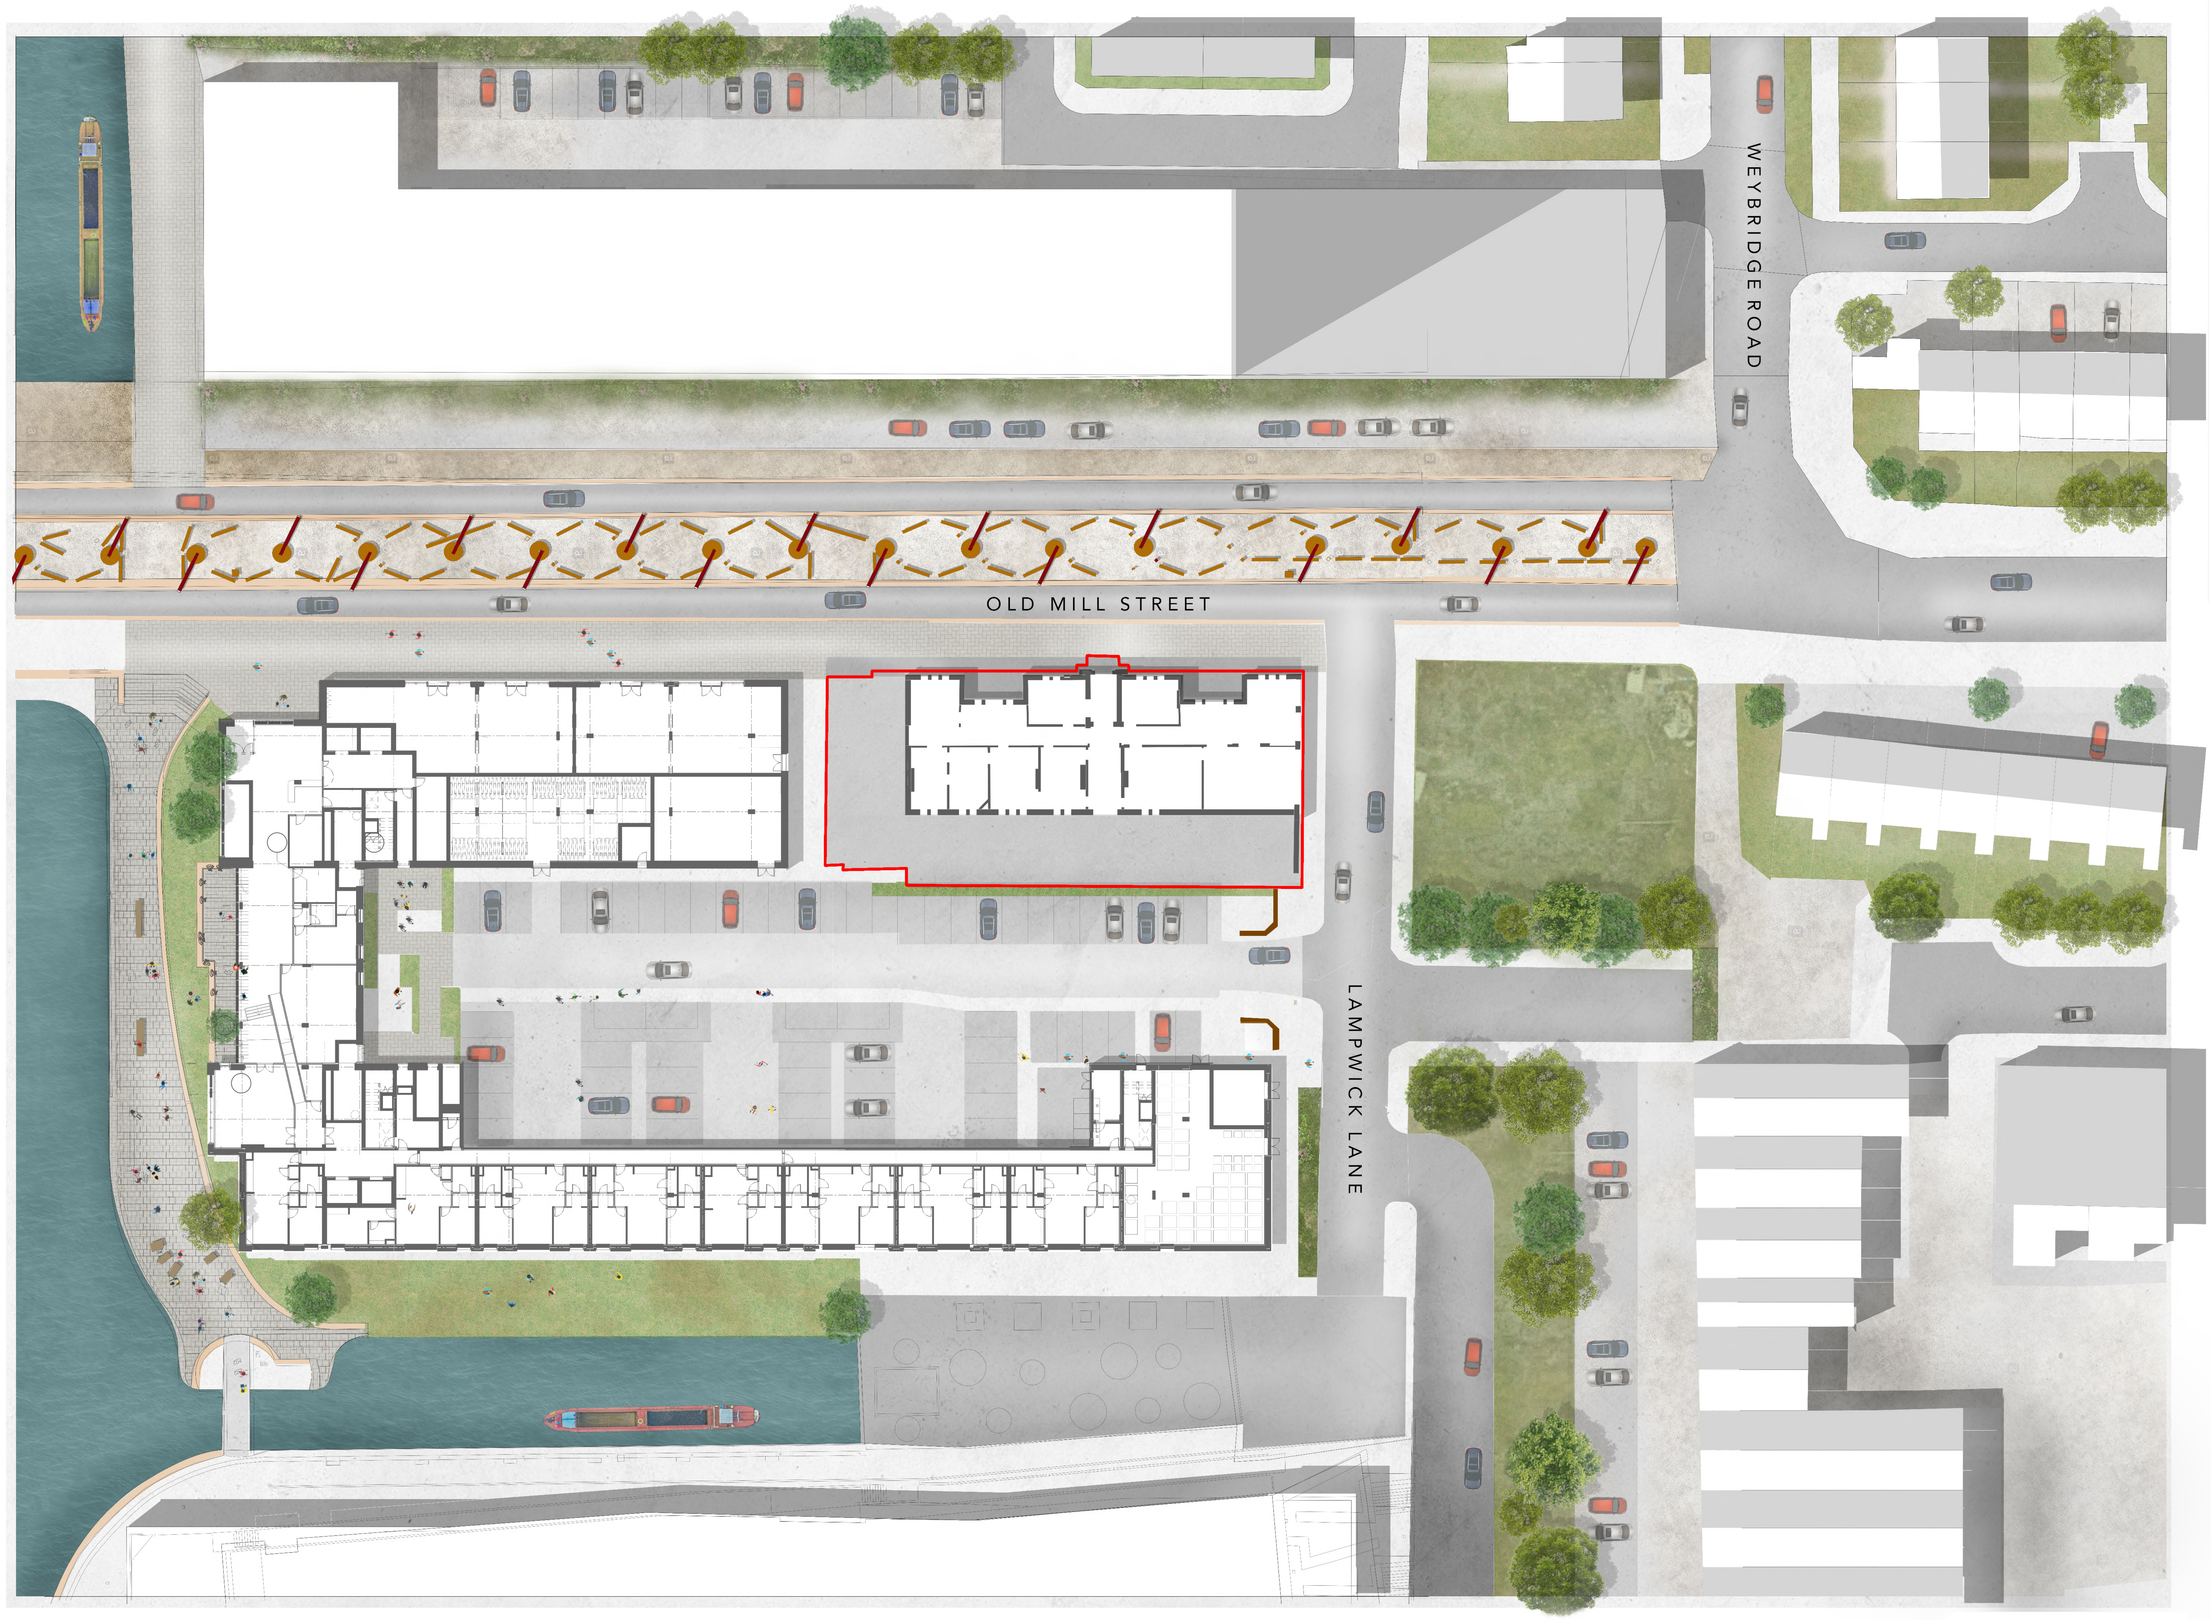


Note:
Do Not Scale from this drawing.
Dimensions are to be checked on site.
If in doubt please ask.

North West Elevation

South East Elevation

North East Elevation

South West Elevation

Tower

N

0 4 8 12 16 20

GRAPHIC SCALE 1:200

Site Application Boundary

Line of Existing Hoarding

Please Note:
Survey information contained within this drawing has been created by Third Parties. All survey information issued in good faith. Buttress will not be held responsible for any inaccuracies identified.

Rev	Date	Intls	Details
P1	29.04.2021		Planning Issue
P0	15.04.2021		Preliminary Issue

© The moral rights of the author are hereby asserted.
This drawing and design is the sole property of Buttress Ltd and must not be reproduced without permission.
Buttress Ltd is Registered in England and Wales: 5365913

Buttress

41 Bengal Street
Manchester
M4 6AF

T 0161 236 3303
E contact@buttress.net
W www.buttress.net

Project Title	Ancoats Dispensary
Client	Great Places Housing Group
Location	Ancoats, Greater Manchester
Drawing ref	Existing Site Plan

Date	30/04/2021 09:11:03	**Scale**	As indicated
Checker	AH	**Orig Paper Size**	A0
Job No:	8803	**Status**	PLANNING

Project: Origin: Zone: Level: Type: Disc: Number: Rev:

8803-BA-EX-00-DR-A-(01)101- P1