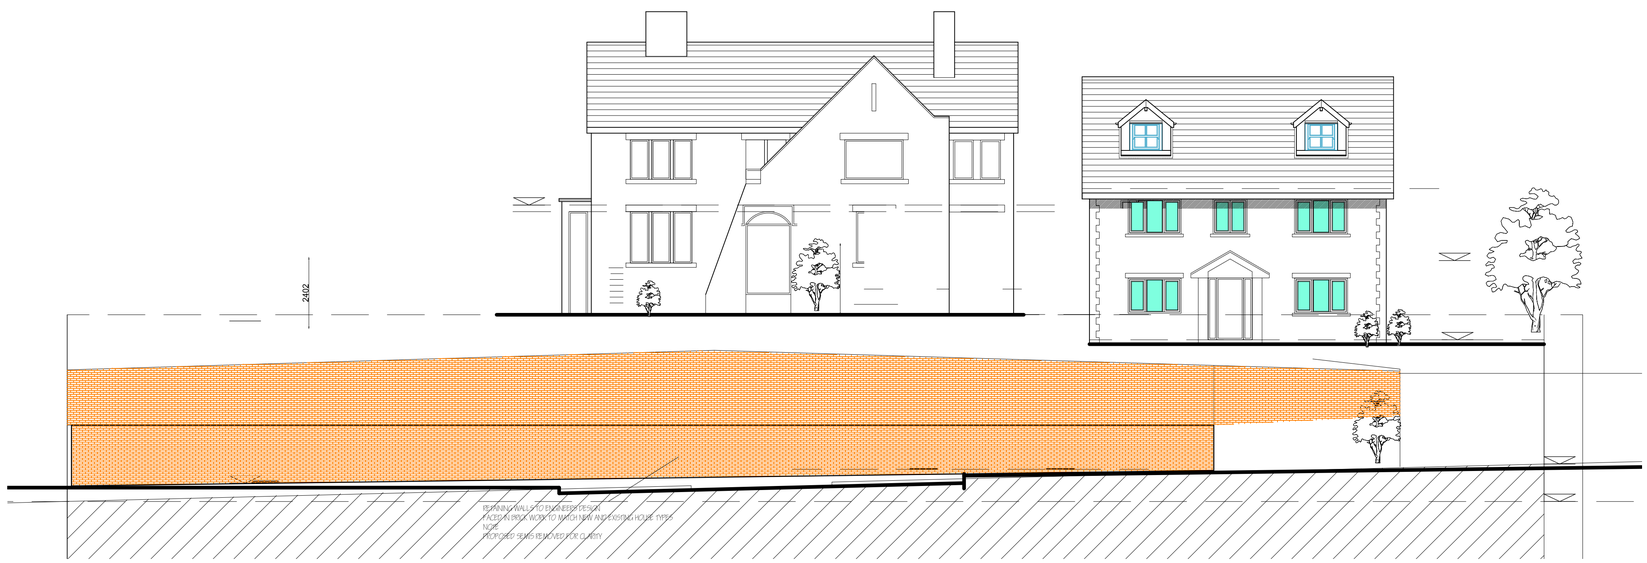


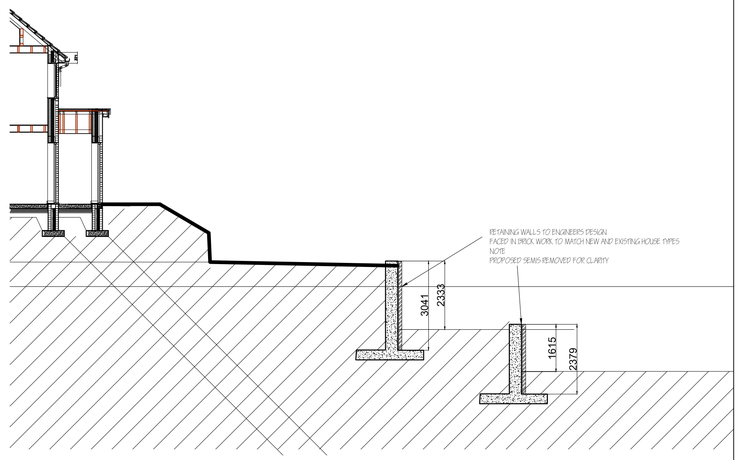


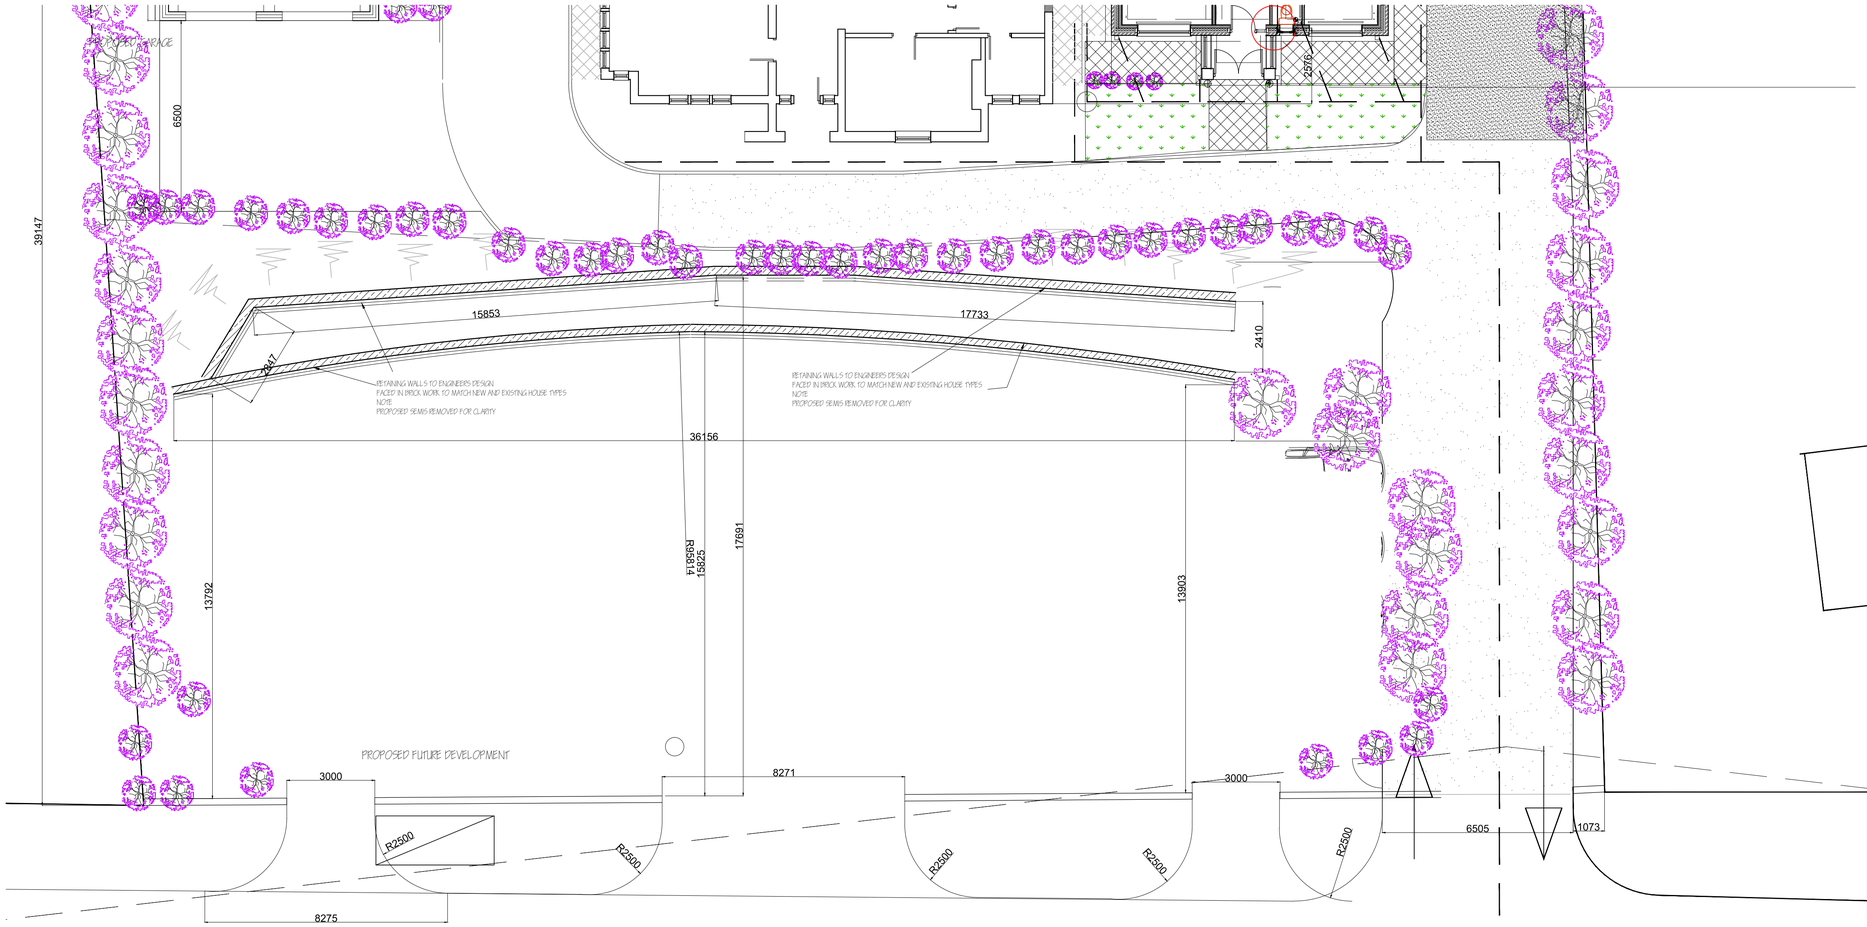


NOTE
SEE STRUCTURAL ENGINEERS CALCULATIONS / DETAIL SHEETS FOR ACTUAL CONSTRUCTION OF THE RETAINING WALLS

ALL DIMENSIONS TO BE CHECKED ON SITE PRIOR TO ORDERING OR ERECTING MATERIALS DO NOT SCALE.

J.KENDAL
9 SOUTH SQUARE
THORNTON-CLEVELEYS
FY5 1JF
Tel No. 01253 897862
Mob No. 07729 348597

Drawing Title
PROPOSED HOUSE DEVELOPMENT at
ROCHDALE ROAD, BLACKLEY

Project Title
TUSCANY HOMES
152 BURY NEW ROAD
WHITEFIELD, M45 6AD

| REV. | DRG.NO. |
|---|---|
| | JK / 2007_008 |
| DATE | SCALE |
| APRIL 2021 | 1:200, @ A1 |

scale 1:100 1:50
01 02 03 04 05 06 07 08 09 10m
01 02 03 04 05m

# RETAINING WALL ELEVATIONS / SECTIONS / PLAN LAYOUT

# SITE PLAN