All dimensions are to be checked on site, any discrepancies are to be reported to the Architect before work commences. Do not scale from this drawing.

This drawing is to be read in conjunction with all relevant consultants and specialists drawings / documents, any discrepancies are to be reported to the Architect before the affected work commences.

All structural components shown are indicative only. Details / calculations of structural members are to be provided by the Structural Engineer.

This drawing is copyright.

A	Red line updated	24/04/2021

Existing Site Plan - 1:200

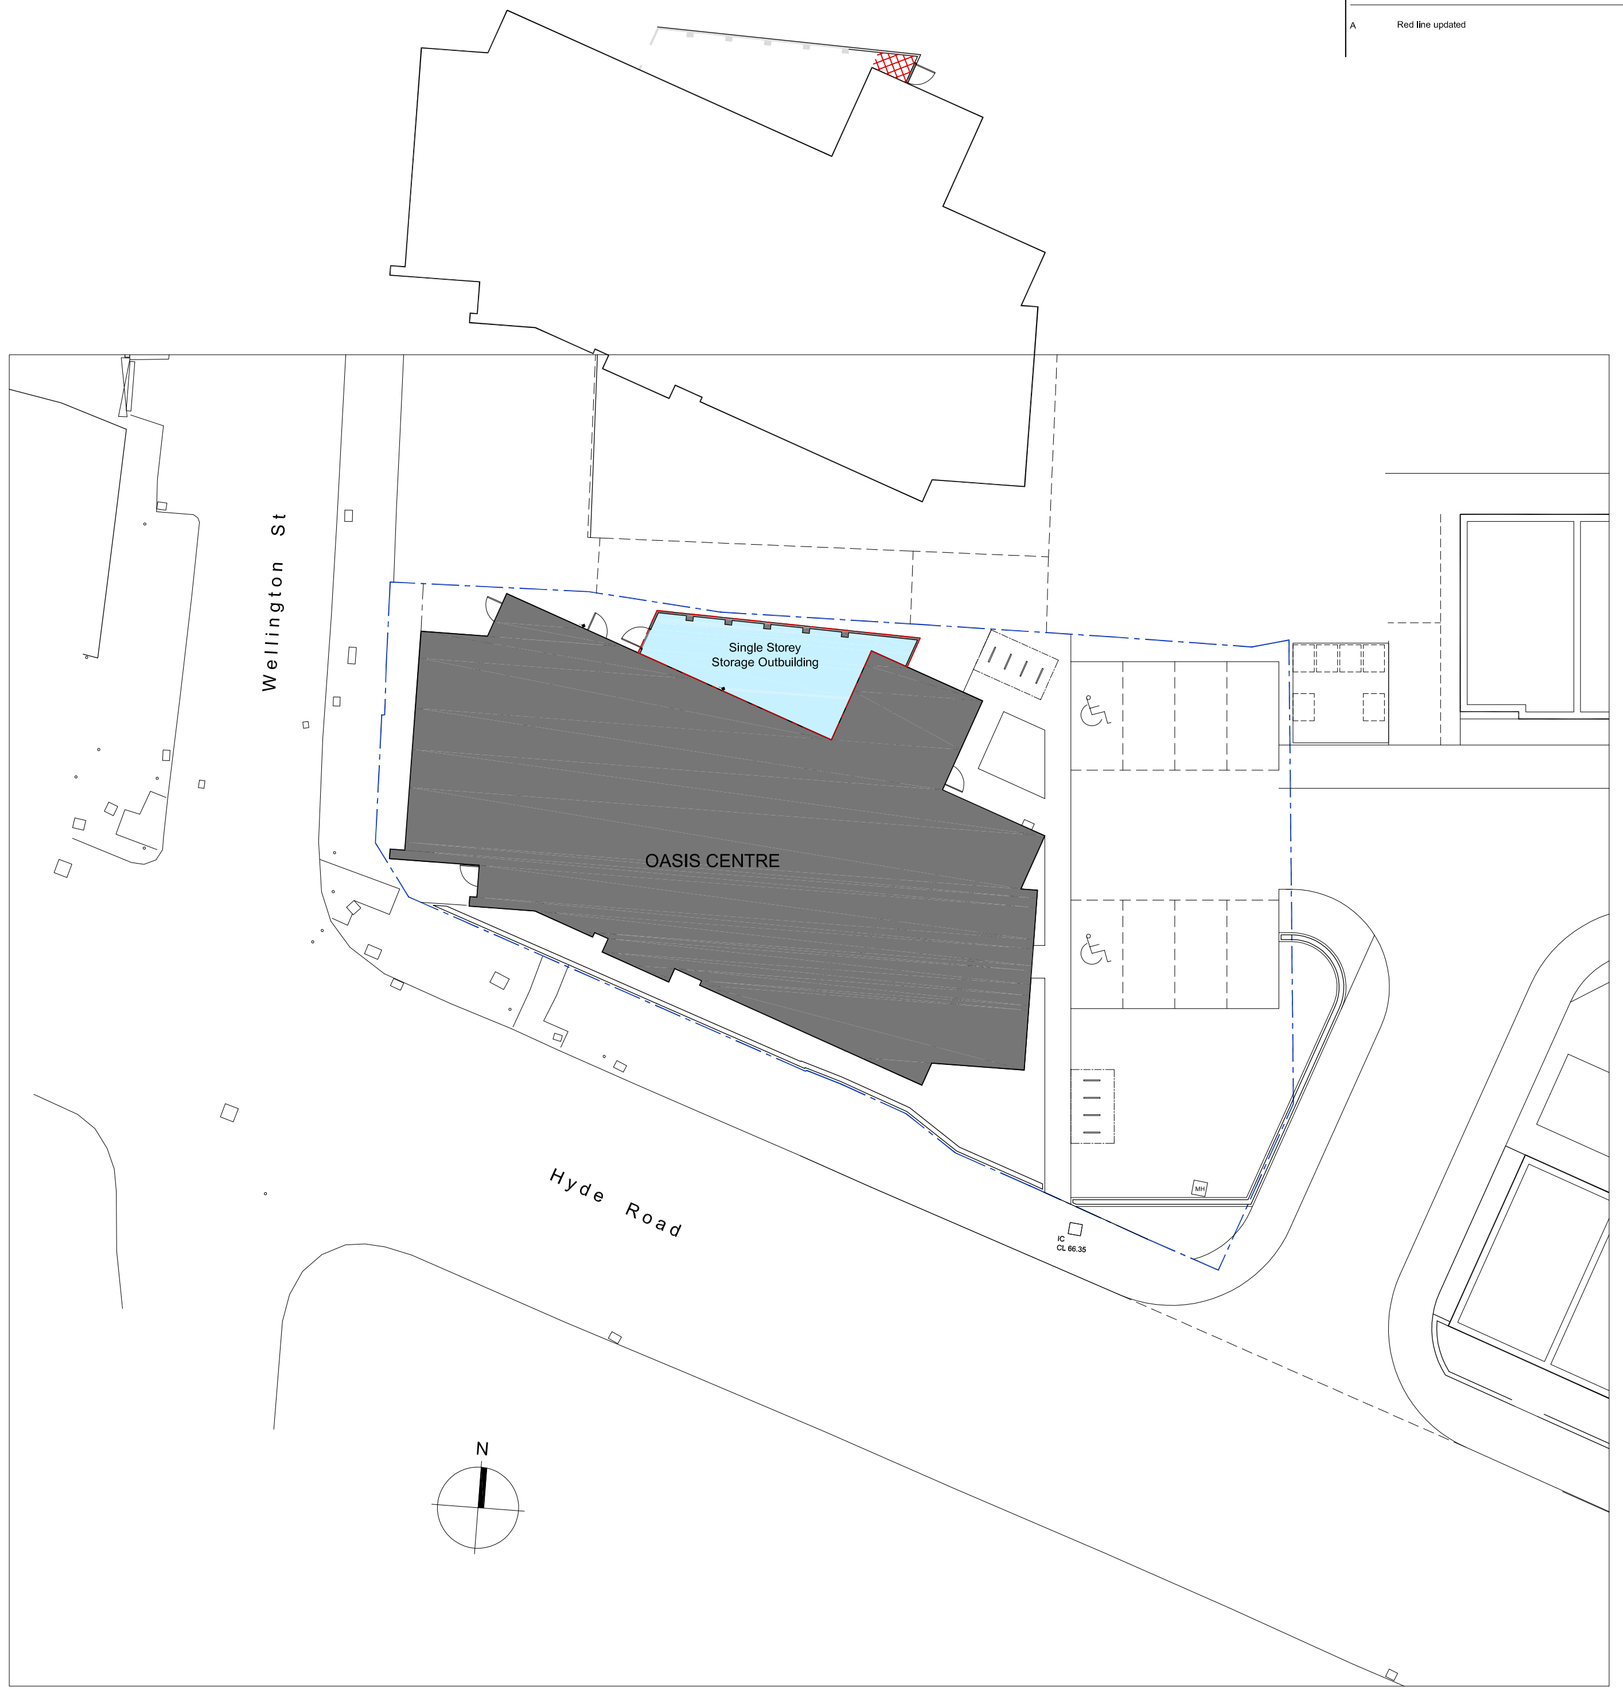

Proposed Site Plan - 1:200

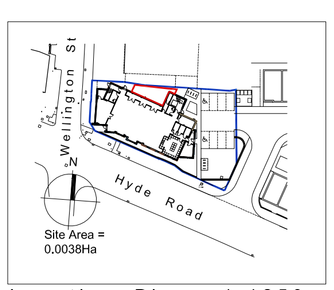

Location Plan - 1:1250

Grays Architecture Limited

Tel : 0161 848 7263
e-mail: mail@graysarchitecture.co.uk

Northwood House (N1)
Greenwood Business Centre,
Manchester, M5 4QH

Client:
The Oasis Centre

Project:
The Oasis Centre
Hyde Road, Gorton, M18 7FB

Drawing Title:
Existing and Proposed Site Plans / Location Plan - External Storage Area

Scale: 1:200 & 1:1250 @ A1

Date: September 2019

Drawing No: 4105/106

Revision: A