


Proposed - North West Elevation

1 : 100

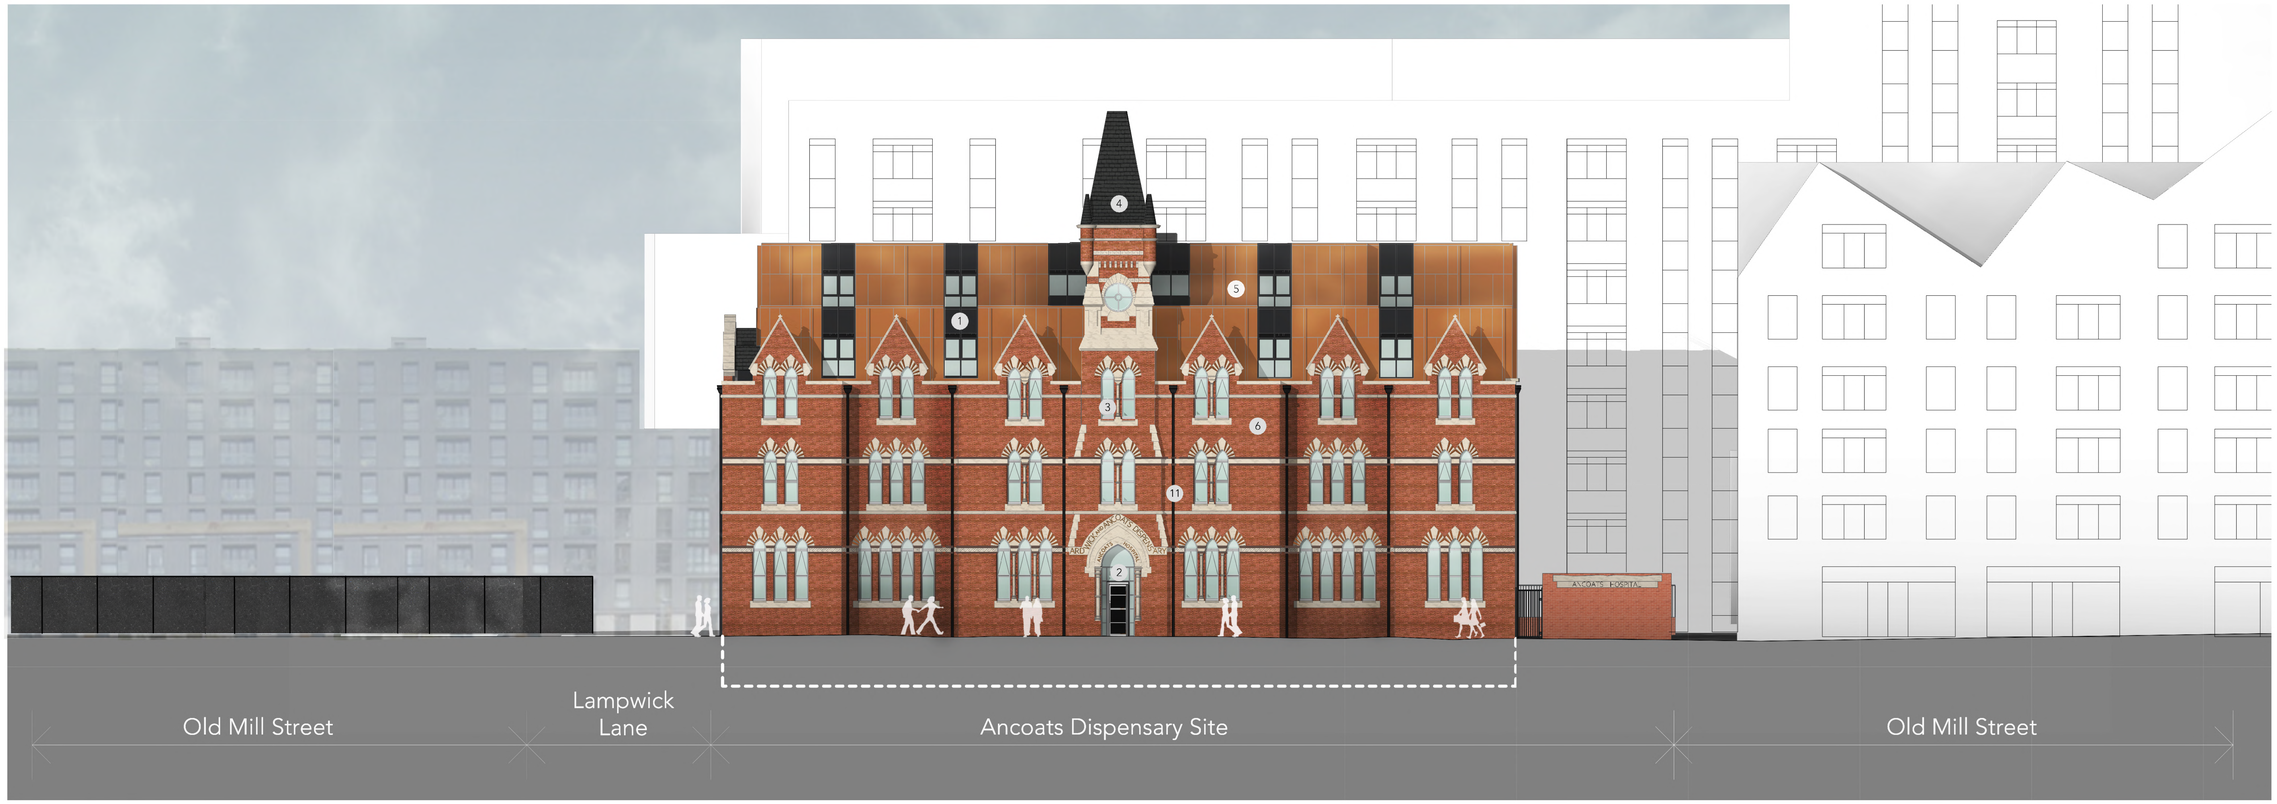

Proposed - South East Elevation

1 : 100

Note:
Do Not Scale from this drawing.
Dimensions are to be checked on site.
If in doubt please ask.

GRAPHIC SCALE 1:100

Material Key:

1. Polyester powder coated aluminium frame windows with spandrel above (RAL 9004).
2. White polyester powder coated framed entrance with glazed door and surrounds (set back from existing elevations).
3. White polyester powder coated framed windows to existing openings (RAL 9010).
4. Slate roof tiles to match existing.
5. PPC Aluminium 'Genius' prime facade system with integrated 'feature fins' (RAL TBC).
6. 73mm Furness Natural Brick for patch repairs to existing facade.
7. 65mm Michelmersh Hadley smooth red brick.
8.Polyester powder coated aluminium framed windows with perforated spandrel panel above (RAL 9004).
9.PPC aluminium profiled coping (RAL TBC).
10. Polyester powder coated vertical infill bar railing (RAL 9004).
11. Cast Iron Rain water pipes and hoppers (RAL 9004).
12. Polyester powder coated louvred doorset (RAL 9004).
13. Polyester power coated aluminium doorset with integrated glazed vision panel.

NOTE: Bird boxes to be added to existing facade in locations agreed with the ecologist (typical spec Schwegler 1SP House Sparrow Nesting Terrace or Ibstock Eco-habitat for Swifts.

Rev	Date	Intls	Details
P1	29.04.2021		Planning Issue
P0	15.04.2021		Preliminary Issue

© The moral rights of the author are hereby asserted.
This drawing and design is the sole property of Buttress Ltd and must not be reproduced without permission.
Buttress Ltd is Registered in England and Wales: 5363573

Buttress
41 Bengal Street
Manchester
M4 6AF

T 0161 236 3303
E contact@buttress.net
W www.buttress.net

Project Title	Ancoats Dispensary
Client	Great Places Housing Group
Location	Ancoats, Greater Manchester
Drawing ref	Proposed GA Elevations Sheet 2 of 2
Date	04/05/2021 15:45:39
Scale	As indicated
Checker	AH
Orig Paper Size	A0
Job No:	8803
Status	PLANNING

Project: Origin: Zone: Level: Type: Disc: Number: Rev:

8803-BA-XX-XX-DR-A-(05)102- P1