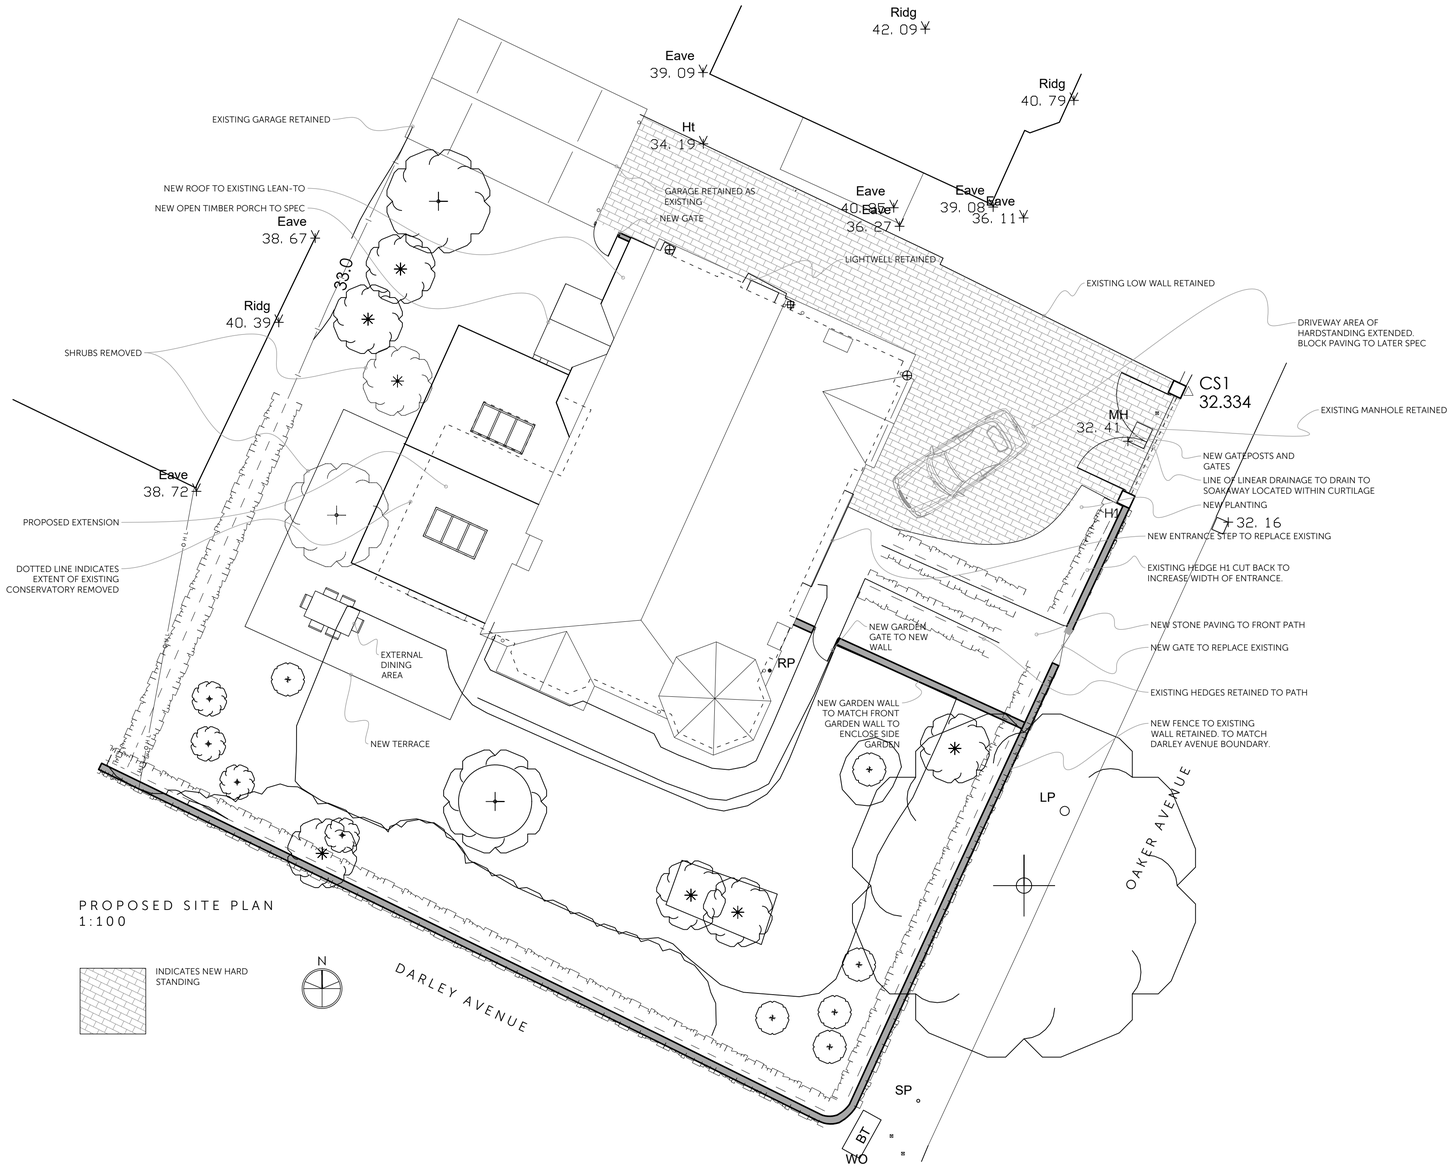

PROPOSED SITE PLAN
1:100

A Amended to include driveway drainage note 22.04.21
Amendments:

FASCIATO
ARCHITECTS
architecture & interiors

14a Regent Road, Altrincham, WA14 1RP
T: 0161 233 0668 @fasciato_design
architects@fasciato.co.uk fasciato.co.uk

SCALE AS INDICATED AT A1

Scale of Drawing: 1:100

Date: 04.2021

Project:

32 OAKER AVENUE, DIDSBURY

Drawing Title:

PROPOSED SITE PLAN

Drawing Number:

1766.PL01A

NOTE:

© Fasciato Architects. Do not scale off this drawing. All dimensions to be verified / checked before commencement of construction/fabrication