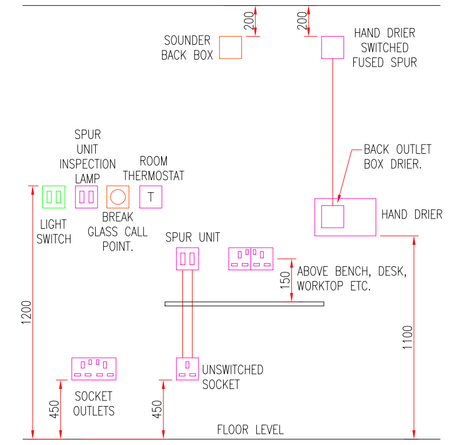

INDICATIVE FIXING HEIGHT DETAIL

SCALE N.T.S.

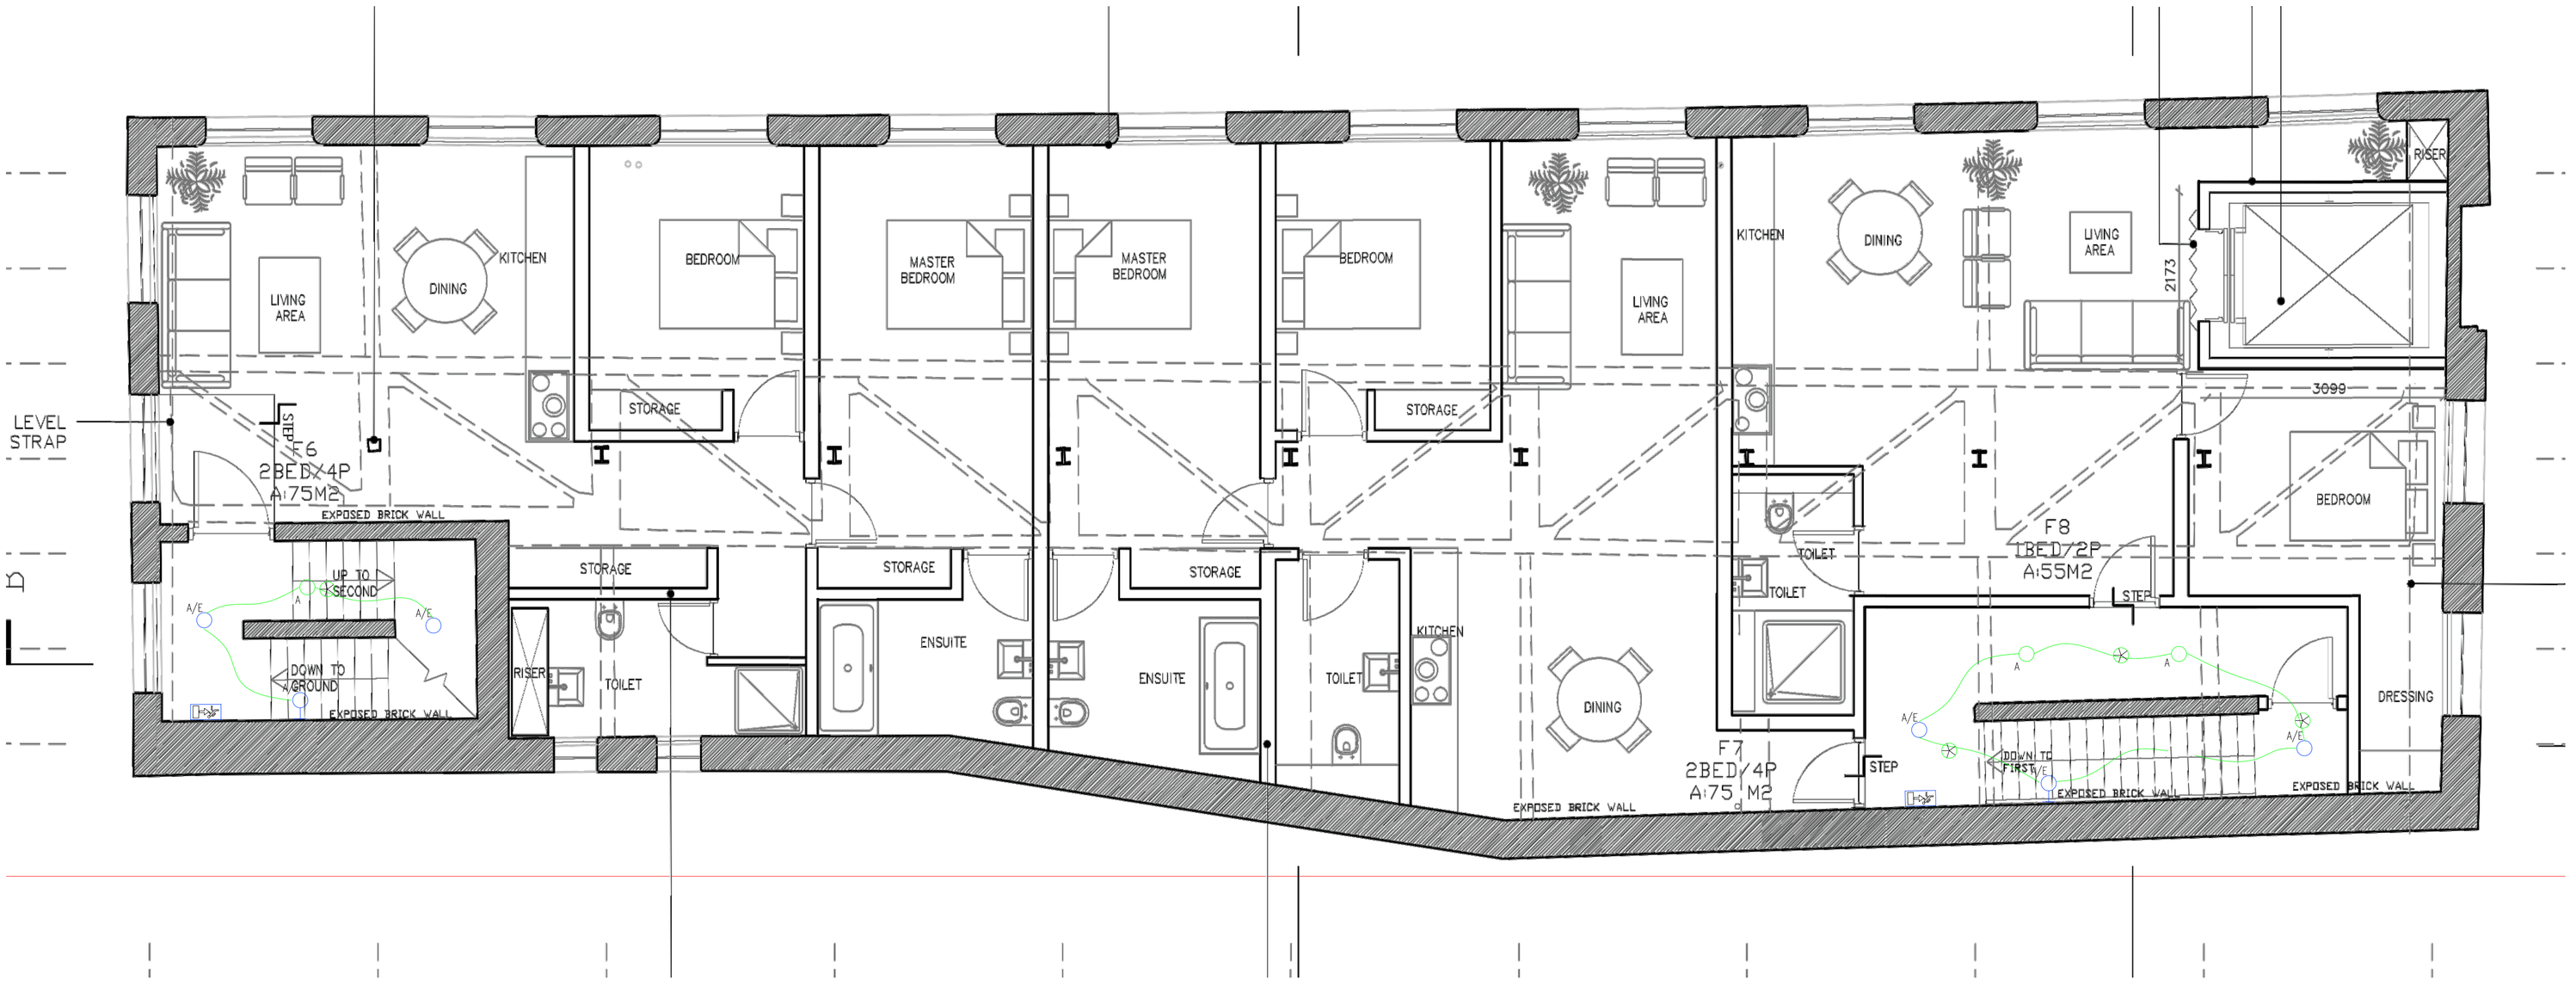

WE&CE DRAWINGS ARE FOR DESIGN INTENT ONLY. THE MEP CONTRACTOR IS RESPONSIBLE FOR THE FINAL INSTALLATION DRAWINGS INCLUDING ALL SETTING OUT, DIMENSIONS, ALIGNMENT AND COORDINATION WITH THE ARCHITECT'S REQUIREMENTS

Notes:

1. This drawing is subject to copyright and is not to be reproduced in part or whole without approval.
2. Do not scale this drawing - check all dimensions on site.
3. This drawing shall be read in conjunction with the project specification(s) and all other contract documentation.
4. All dimensions are in millimetres unless otherwise stated.
5. Location of all equipment shown shall be confirmed/approved with the Client/Architect/Engineer prior to any installation
6. This drawing must be read in conjunction with Mechanical and Electrical performance specifications and all other drawings as issued by the Architect, Structural Engineer and Watt Energy and Consulting Engineers.
7. The location of equipment is typical only. The Contractor shall perform all calculations to determine the exact quantity and agree the final locations with the Architect.
8. This drawing shows the intended location of building services plant and service routes in such detail as to indicate the design. The drawing does not show all components that may be necessary to provide a full working installation.
9. The positions of connection points, accessories and building services items are approximate and shown for guidance to assist during the tender process.
10. Fully co-ordinated drawings, Construction drawings and Builderswork drawings shall be produced by the contractor. Under no circumstances shall the tender drawings be used as installation drawings.

LEGEND (COMMUNAL):

- A — 16W LED SURFACE MOUNTED BULKHEAD. THORN LIGHTING – KATONA.
- B — 34W LED SURFACE MOUNTED LINEAR LUMINAIRE C/W IP65 RATED POLYCARBONATE DIFFUSER. THORN LIGHTING – AQUAFORCE PRO S.
- C — 20W RECESSED LED DOWNLIGHT THORN LIGHTING – CETUS LED.
- D — 11W LED EXTERNAL SURFACE MOUNTED BULKHEAD. THORN LIGHTING – EYEKON LED .
- EMERGENCY EXIT SIGN WITH ARROW LEGEND. THORN LIGHTING – VOYAGER E EXIT SIGN.
- PRESENCE DETECTOR ON/OFF
- M — LONG RANGE MICROWAVE PRESENCE DETECTOR
- TC — EXTERNAL LIGHTING TIMECLOCK
- SINGLE GANG LIGHT SWITCH
- K — KEY SWITCH FOR TESTING EMERGENCY LIGHTING/OVERIDE OF PIR'S.
- /E — DENOTES INTEGRAL 3 HOUR EMERGENCY CONVERSION BATTERY PACK

LEGEND (APARTMENTS):

- A1 — RECESSED LED DOWNLIGHT ORLIGHT – ORL 1009-BL C/W 6W 3000K 38 DEGREE.
- A2 — RECESSED LED DOWNLIGHT IP65 RATED ORLIGHT – SHOWERSPOT WH9016
- B — MIRROR LIGHT C/W INTEGRAL SWITCH ASTRO LIGHTING – CURVE
- C — SURFACE MOUNTED WALL LIGHT AURORA LIGHTING – KLAY 10W MULTI DIRECTIONAL WALL LIGHT
- LED STRIPLIGHT C/W CHANNEL WHERE REQUIRED AURORA LIGHTING – AU ST324WW
- SUSPENDED TRACK LIGHTING C/W SPOTLIGHTS. WEAVER AND DUCRE – SARA ON TRACK
- SINGLE GANG LIGHTSWITCH
- 2 WAY LIGHTSWITCH
- 2 — 2 GANG LIGHTSWITCH

Rev:	Date:	Status/Amendments:	By:
T1	29/01/21	TENDER ISSUE	KH

watt
Energy & Consulting Engineers
40 KING STREET, MANCHESTER, M2 6BA
TEL: 0161 434 3103 EMAIL: office@wece.co.uk

Client:
ARTISAN

Project:
CABLE STREET, ANCOATS
MANCHESTER

Drawing Title:
ELECTRICAL SERVICES
LIGHTING LAYOUT
SECOND FLOOR

Drawn By:	Checked By:	Cad By:
KH	DW	KH
Scale: 1:50	Paper Size: A1	Date Created: 08 / 04 / 2019
Drawing Number: WECE-286-E-109		Drawing Revision: T1