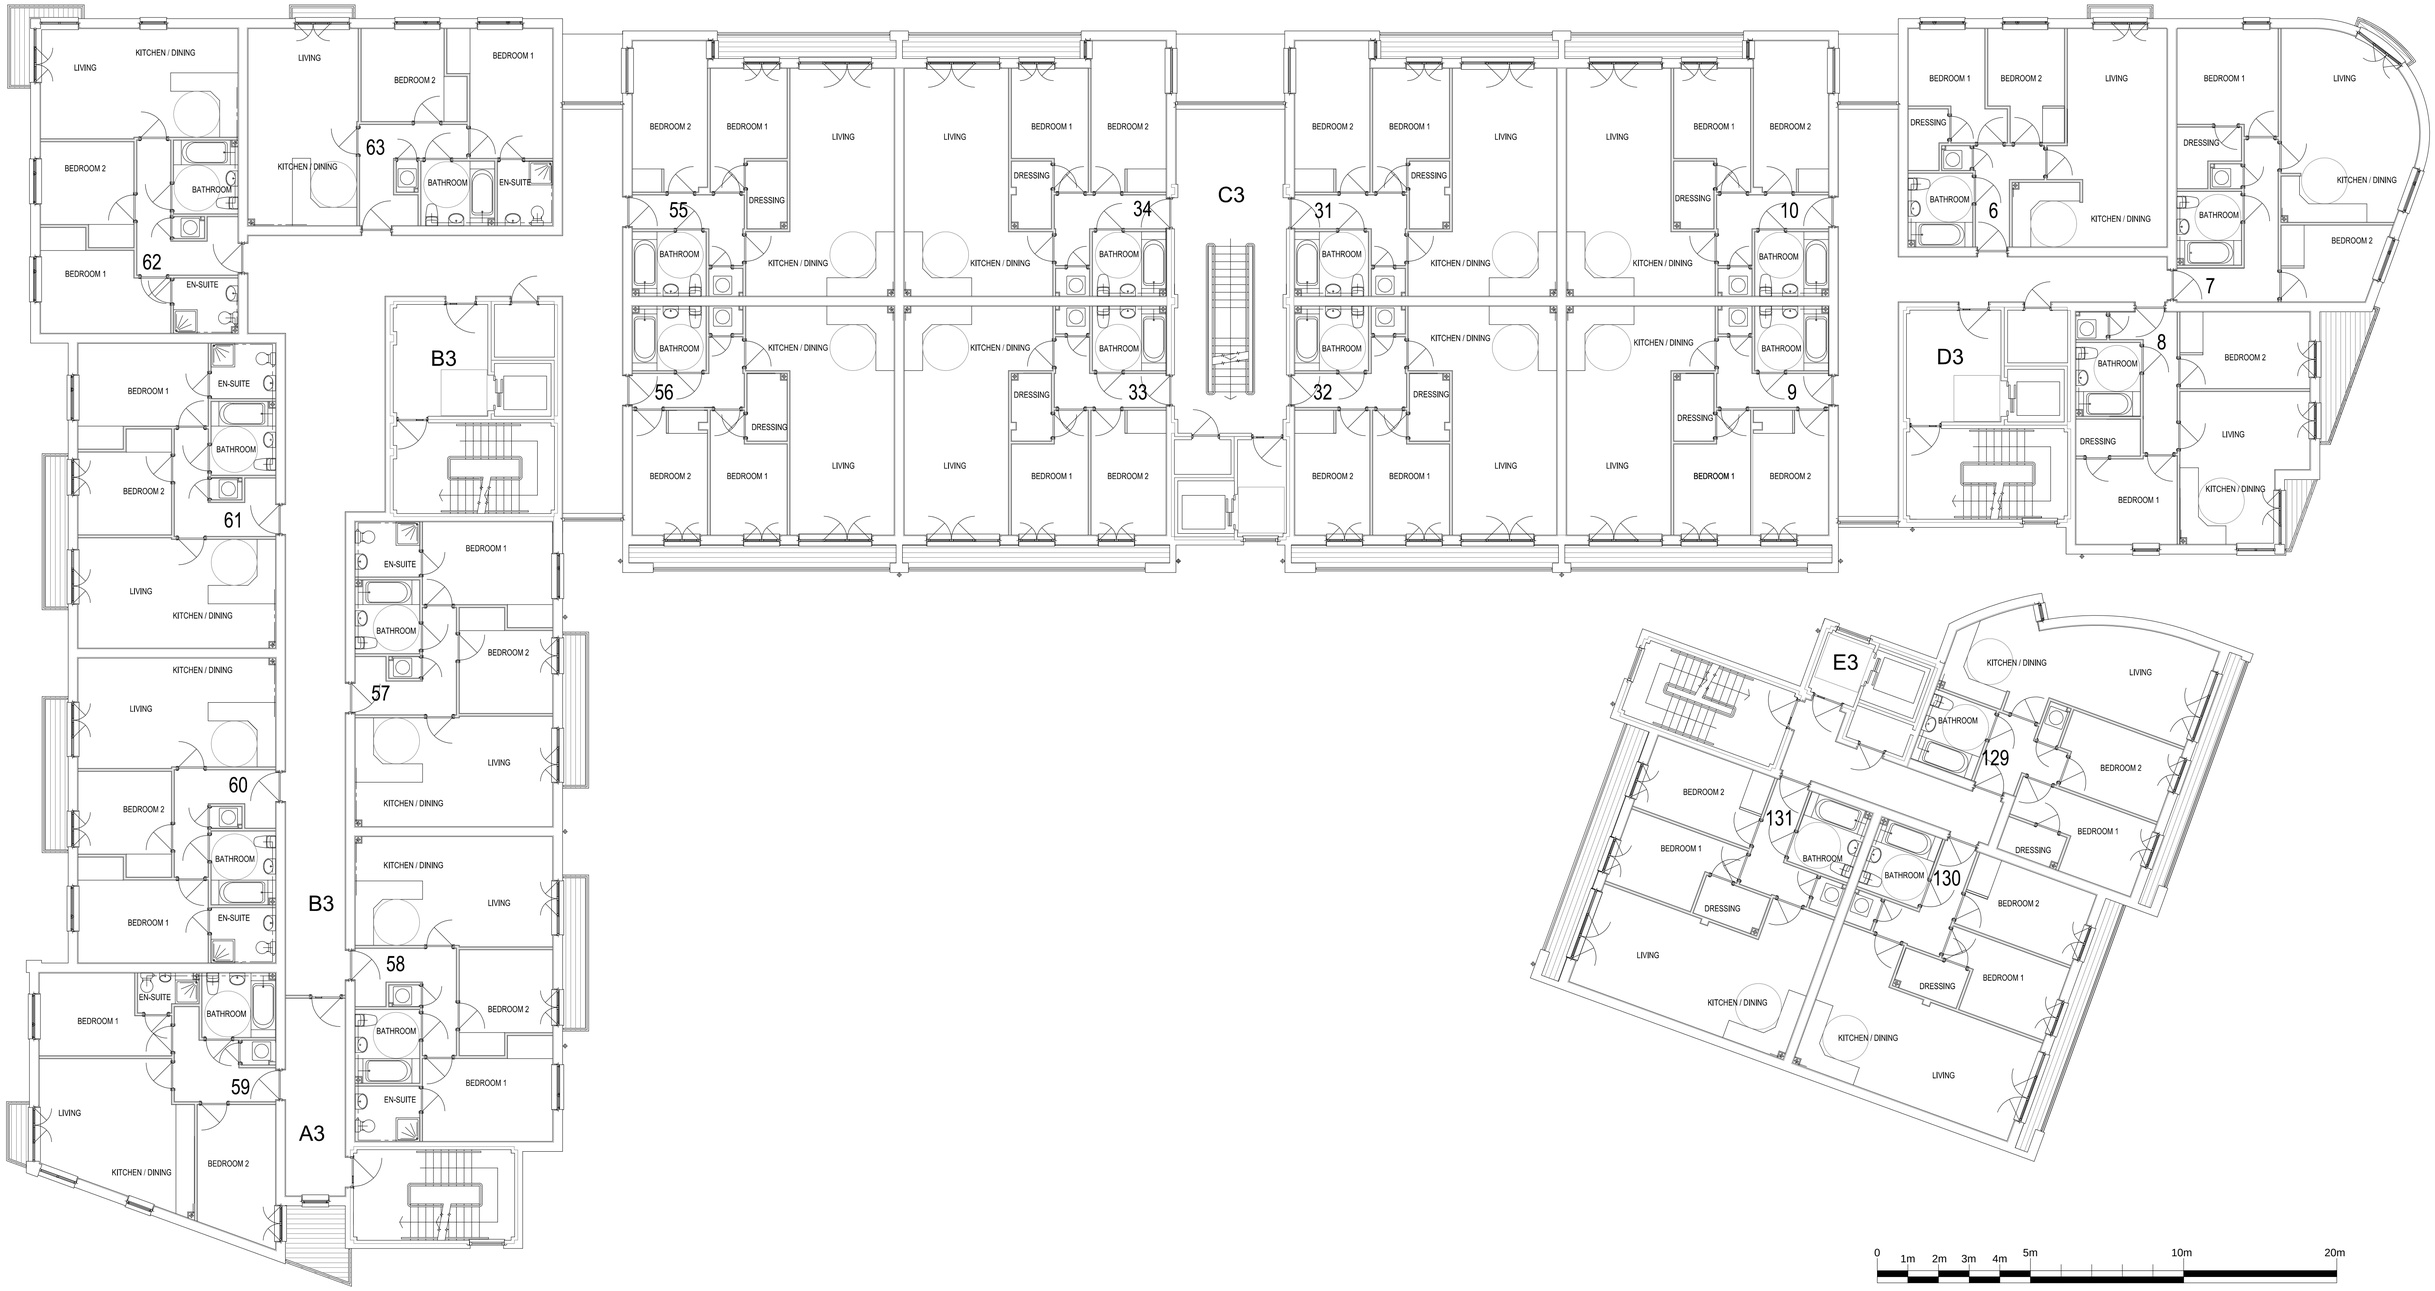


0 1m 2m 3m 4m 5m 10m 20m

Scale bar 1:100

Rev.		Initials	Date	Rev.		Initials	Date

Notes:
This drawing is subject to copyright and is not to be reproduced in part or whole without approval.
Do not scale this drawing - Check all dimensions on site.

PRELIMINARY
INFORMATION ONLY
FOR CONSTRUCTION
FINAL / AS BUILT
REVISION

Checked by:

Project: New Lawrence House

Title: Proposed 2 storey roof top extension
Existing first floor plan

Client: Zagora Management ltd
drawn: JMT
date: Feb 21
scale: 1:100@A1
drawing number: C1518-GA-PD03

Cobe Consulting Ltd
Derwent House
Waterfold Business Park
Bury
BL9 7BR
Tel: 0161 762 9920
Fax: 0161 762 9914
E-Mail:admin@cobe.co.uk