

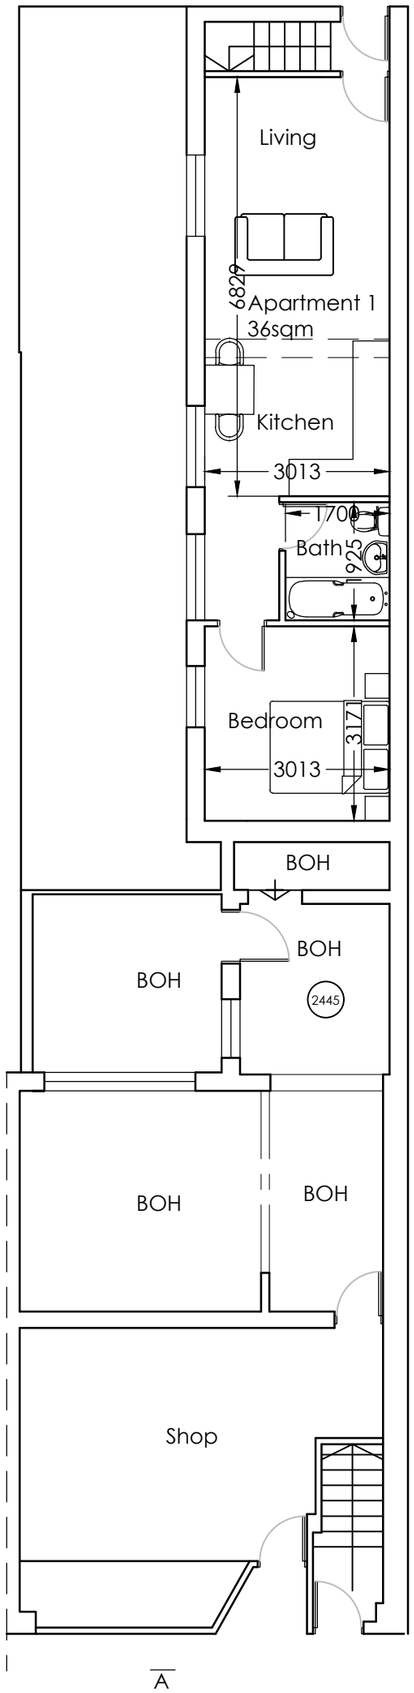


Proposed Ground Floor Plan

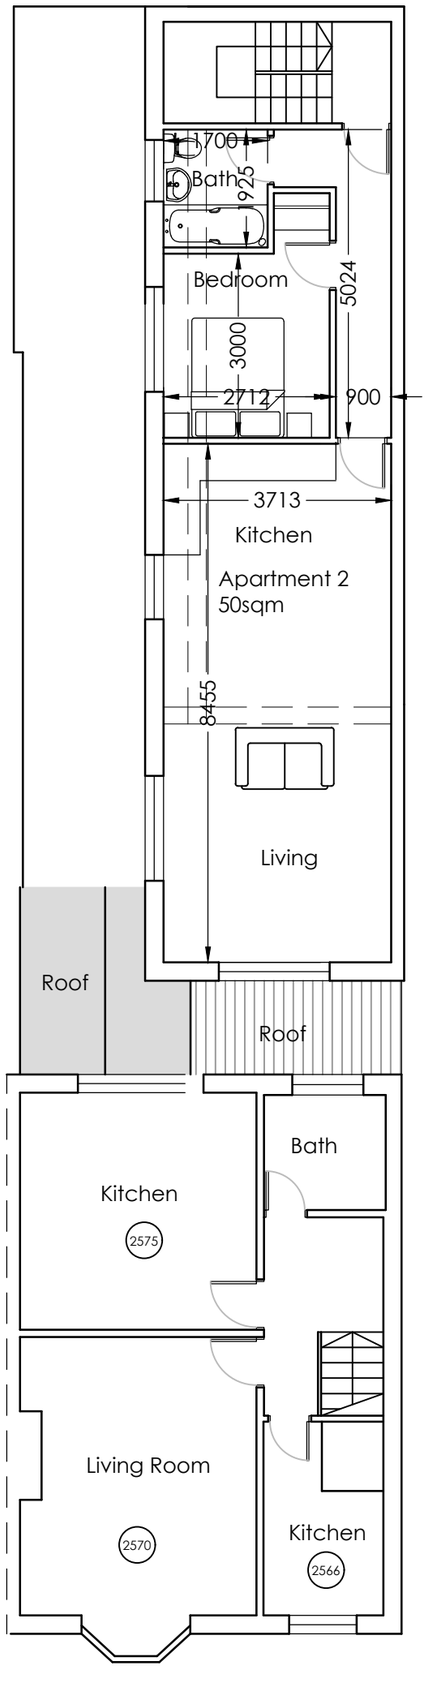

Proposed First Floor Plan

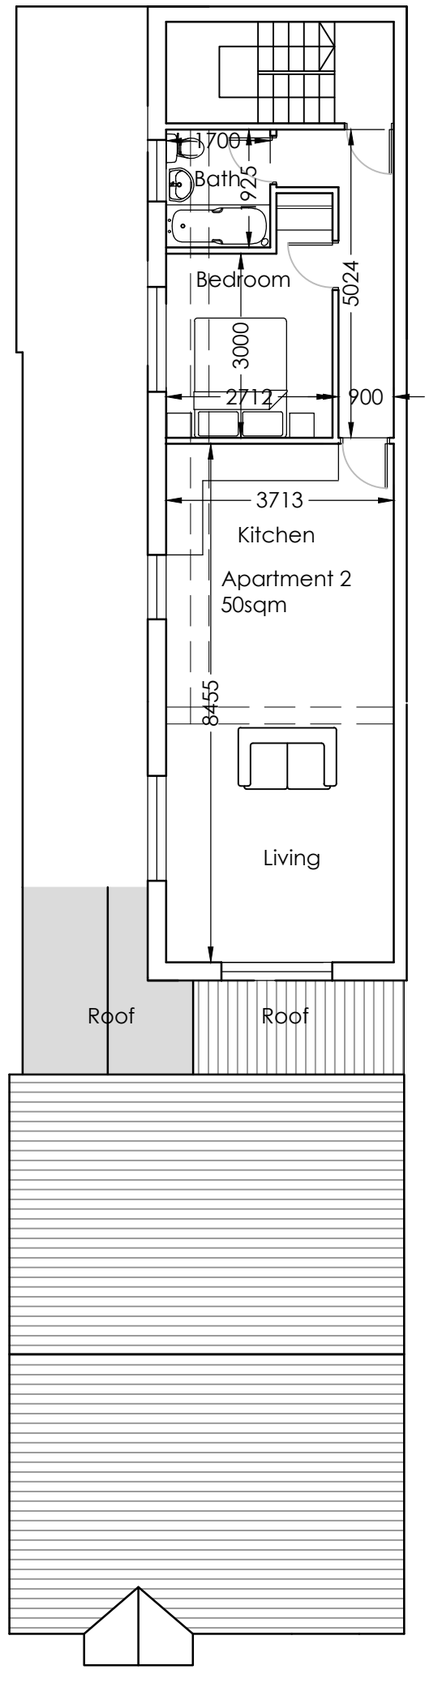

Proposed Second Floor Plan

Rev.		By	Date

pha ARCHITECTS

Chartered Architects & Interior Designers

1 Cranleigh Avenue
Stockport
SK4 3 PZ

Tel : 07581 056 056

Site
Kelly's Bakery
Mauldeth Road

Title
Proposed Plans

Project Manager/ Checked	Drawn By	Scale	Date
		1:100 @ A3	Nov 20

Arch./Des.	Drawing Number	Rev.
	F01/T/04	C