▦ EWS-01
GROOVED RAIN SCREEN CLADDING

☰ EWS-01
GENERAL RAIN SCREEN CLADDING

▨ EWS-02
'UNITISED' RAIN SCREEN CLADDING

EWS-03
PATIO DOOR UNIT

EWS-04
OPENING WINDOW UNIT

▩ EWS-05
GLAZED CURTAIN WALLING

EWS-05/FT-01
GLAZED CURTAIN WALLING
WITH CERAMIC FRIT

▦ EWS-02
TIMBER IN-FILL PANEL

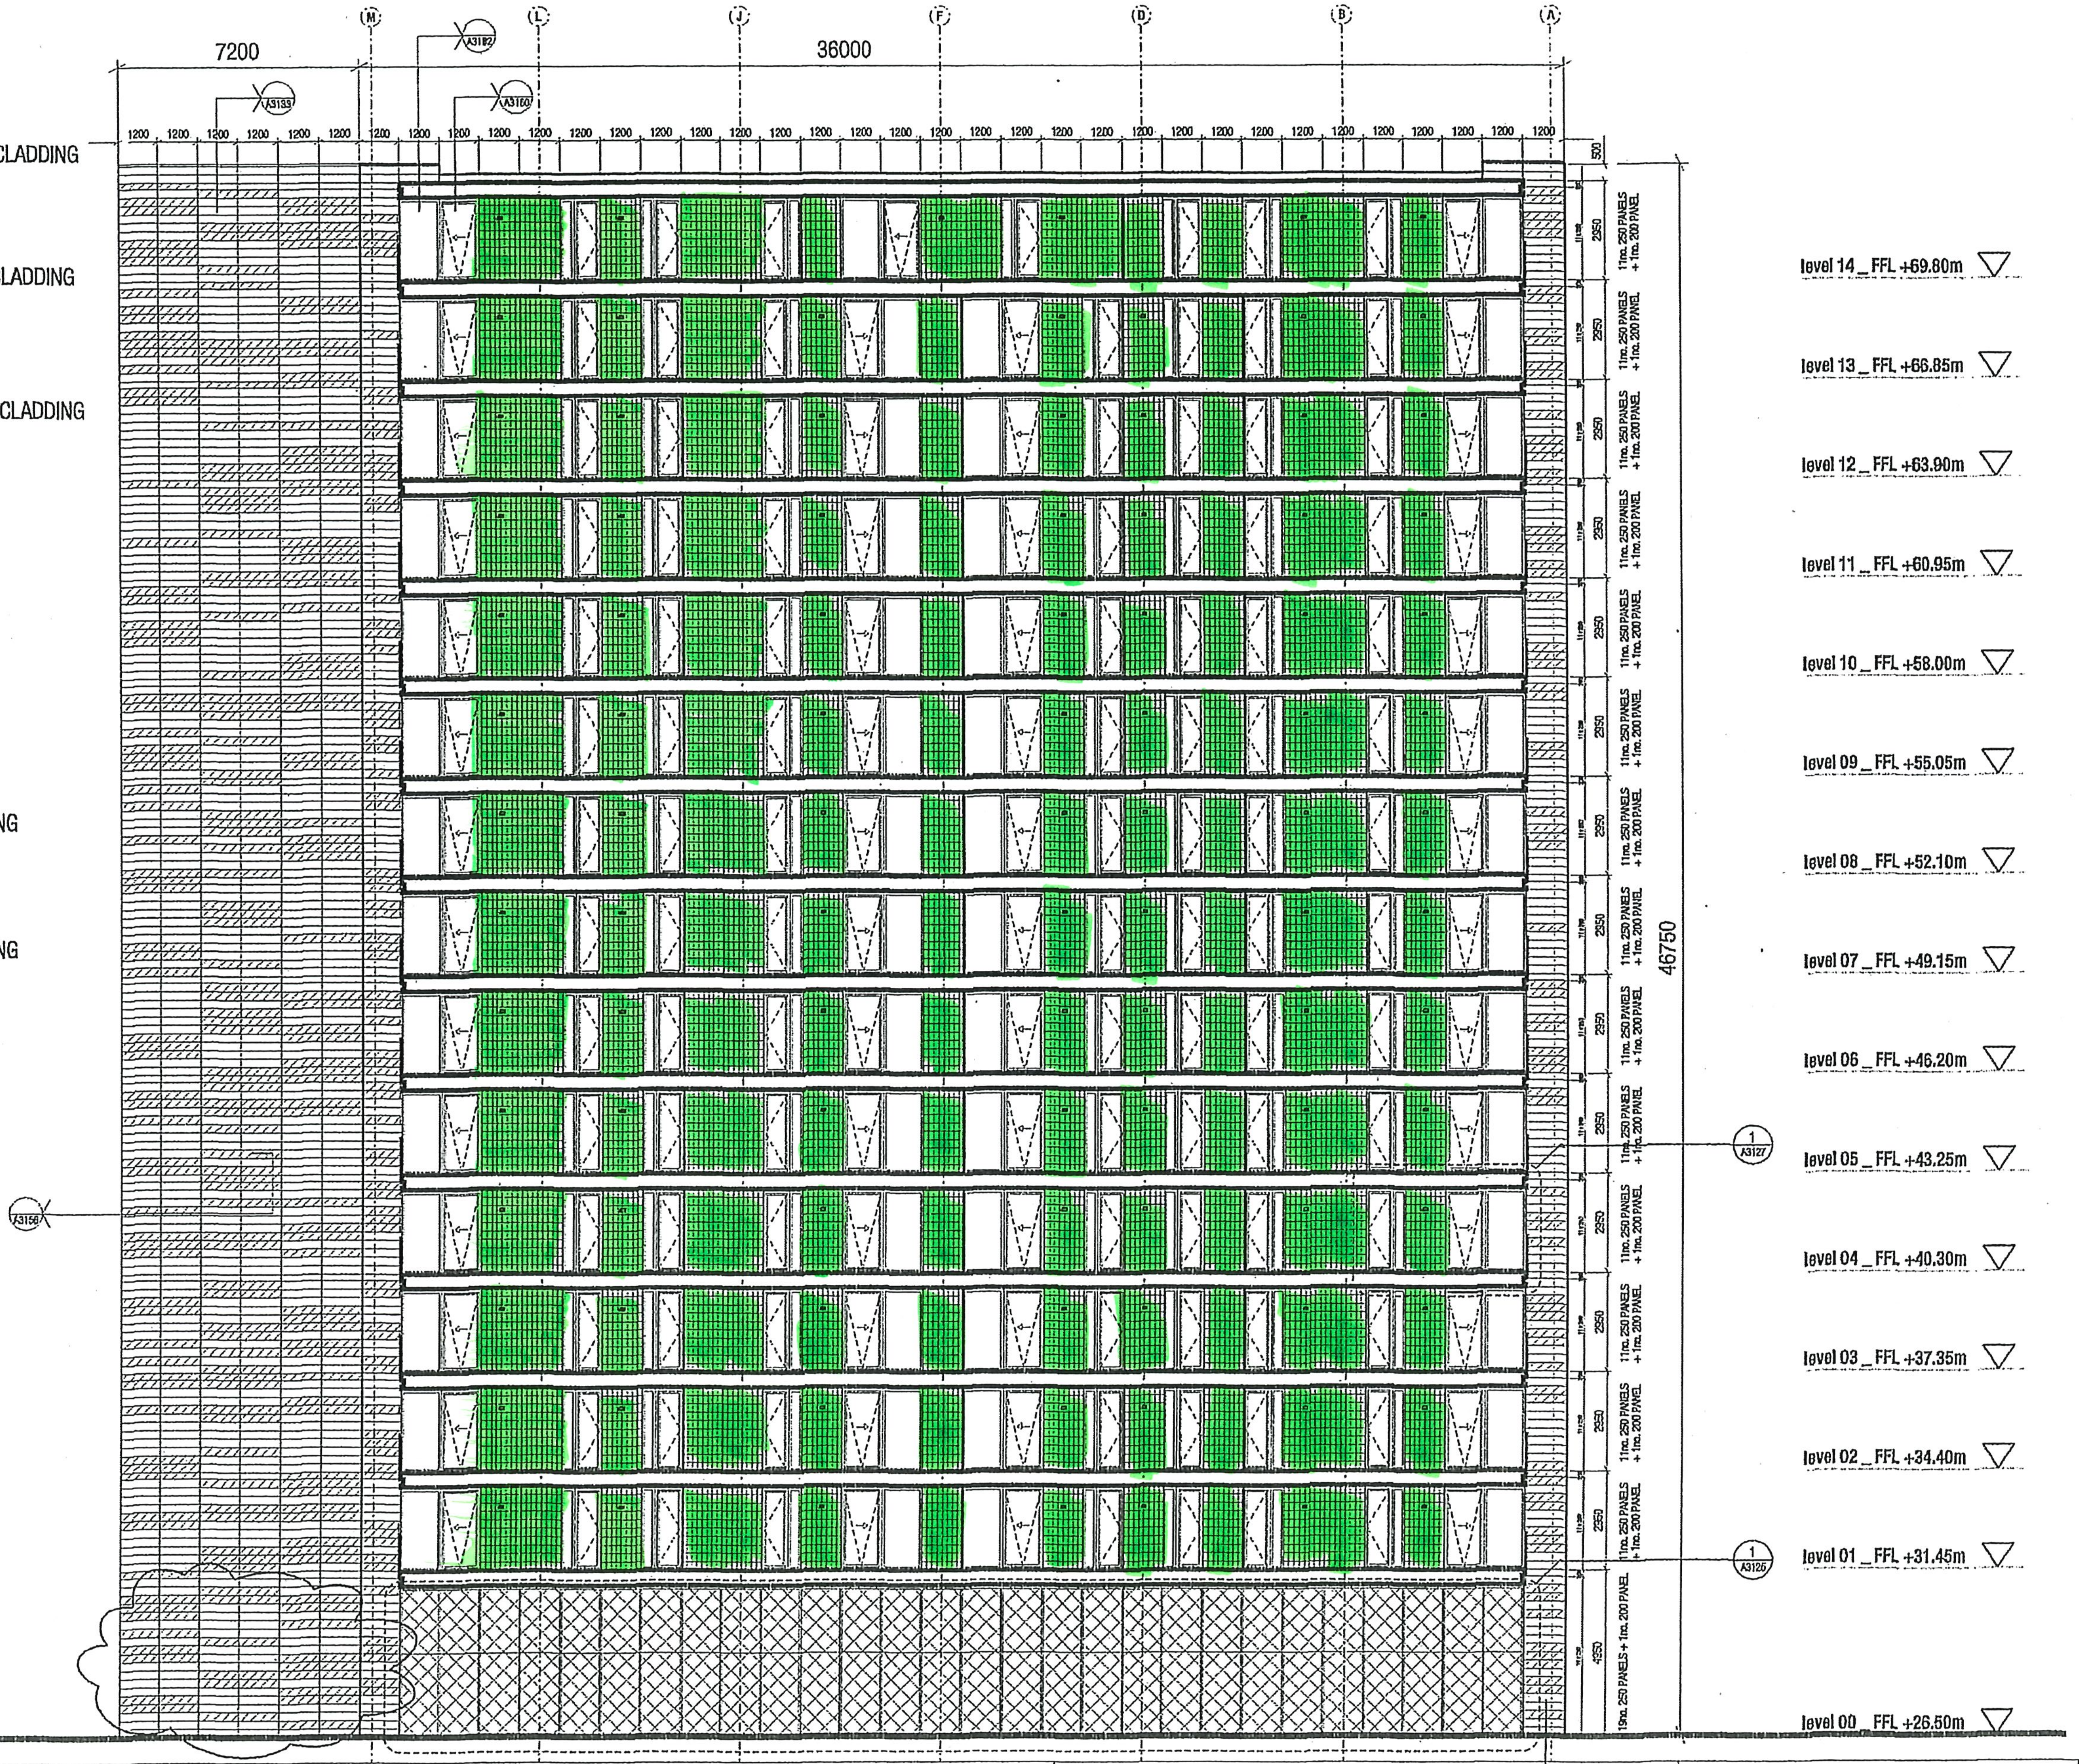

FOR SETTING OUT OF LIGHTS TO
BALCONIES REFER TO DRAWING A3800

Do not scale from this drawing.
All dimensions are to be checked on site and any discrepencies noted in writing to JMP.
All dimensions are in millimetres unless noted otherwise.
If in doubt ask the Contract Administrator.

Revisions

Rev.	Date	Description	Drawn	Checked
1	21.05.04	Package 3205: First issue	JS	
2	18.06.04	Area of fritted glazing adjusted	KL	JS
3	31.06.04	Cladding module and type revised	AS	JS
4	14.07.04	Parapet revised	AS	JS
5	22.09.04	Additional terracotta row added at roof level. Cladding details keyed in Rainscreen to balconies revised	AS	JS
6	25.02.05	Elevations updated to reflect Anaco glazing system	AS	JS
7	25.03.05	Substation doors removed from elevation.	AS	JS
8	17.10.05	External lighting to balconies shown	AS	JS

ST. GEORGE'S ISLAND - DANDARA
Block 1 - GA: East Elevation

scale 1:100 at A1
job no. 1045
date 28.04.2004
drawing by JS
drawing status INFORMATION
checked by
drawing no. A3121
revision 8

John McAslan + Partners
St John's House
2-10 [illegible] Street
Telephone 0161 833 2037
Facsimile 0161 833 2038
manchester@mcaslan.co.uk
www.mcaslan.co.uk

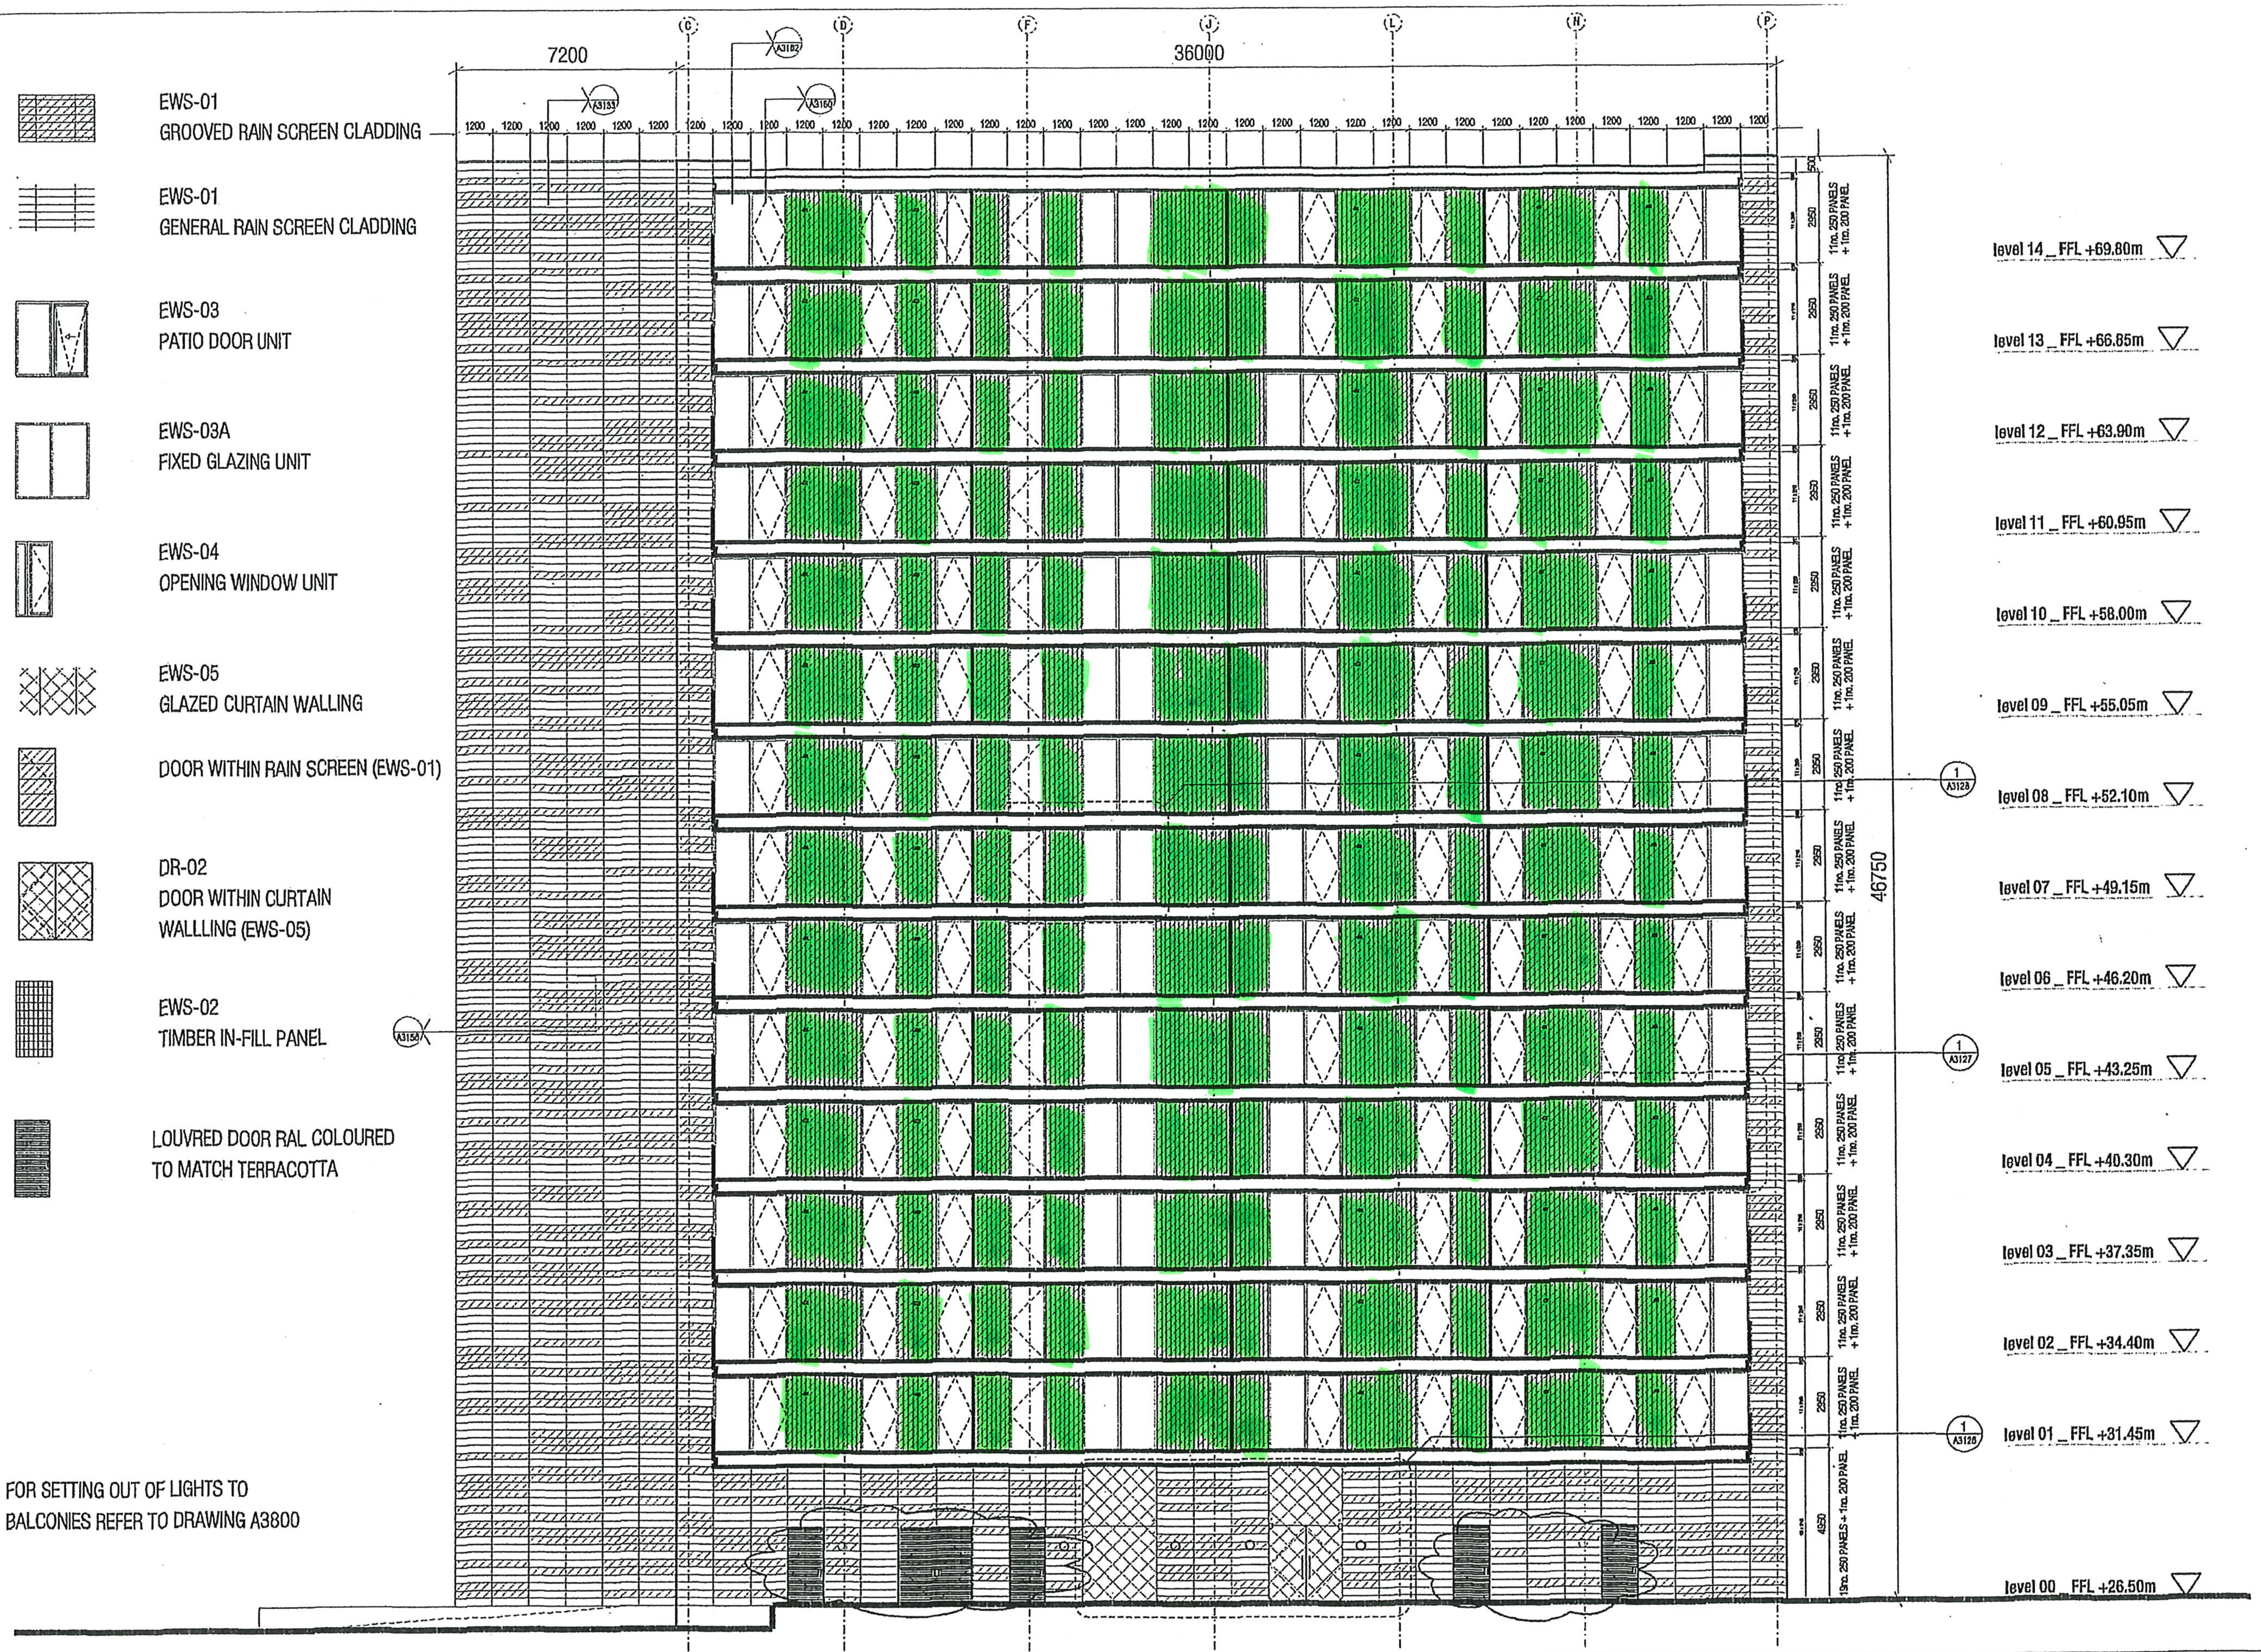

FOR SETTING OUT OF LIGHTS TO BALCONIES REFER TO DRAWING A3800

Do not scale from this drawing.
All dimensions are to be checked on site and any discrepancies noted in writing to JMP.
All dimensions are in millimetres unless noted otherwise.
If in doubt ask the Contract Administrator.

Revisions

Rev.	Date	Description	Drawn	Checked
1	21.05.04	Package 3205: First issue	JS	
2	18.06.04	Glazed opening size reduced	KL	JS
3	31.06.04	Cladding module and type revised	AS	JS
4	13.07.04	Horizontal hatch removed from DR-02 in key	AS	JS
5	22.09.04	Additional terracotta row added at roof level. Cladding details keyed in Rainscreen to balconies revised	AS	JS
6	25.02.05	Elevations updated to reflect Anaco glazing system	AS	JS
7	09.08.05	Double door to generator room shown	AS	JS
8	06.10.05	External lighting to balconies shown	AS	JS
9	17.10.05	Louvred doors to ground floor shown, revisions to lighting arrangement	AS	JS

ST. GEORGE'S ISLAND - DANDARA
Block 1 - GA: West Elevation

scale	1:100 at A1	job no.	1045
date	28.04.2004	drawing by	JS
drawing status	TENDER	checked by	
drawing no.	A3123	revision	9

John McAslan + Partners
St John's House
2-10 Queen Street
Telephone 0161 833 2037
Facsimile 0161 833 2036
manchester@mcaslan.co.uk
www.mcaslan.co.uk

▦ EWS-01
GROOVED RAIN SCREEN CLADDING

☰ EWS-01
GENERAL RAIN SCREEN CLADDING

EWS-03
PATIO DOOR UNIT

EWS-04
OPENING WINDOW UNIT

EWS-04A
OPENING WINDOW UNIT

DR-02

EWS-03A
FIXED GLAZING UNIT

▦ EWS-02
TIMBER IN-FILL PANEL

▦ EWS-02
DOOR WITHIN RAINSCREEN

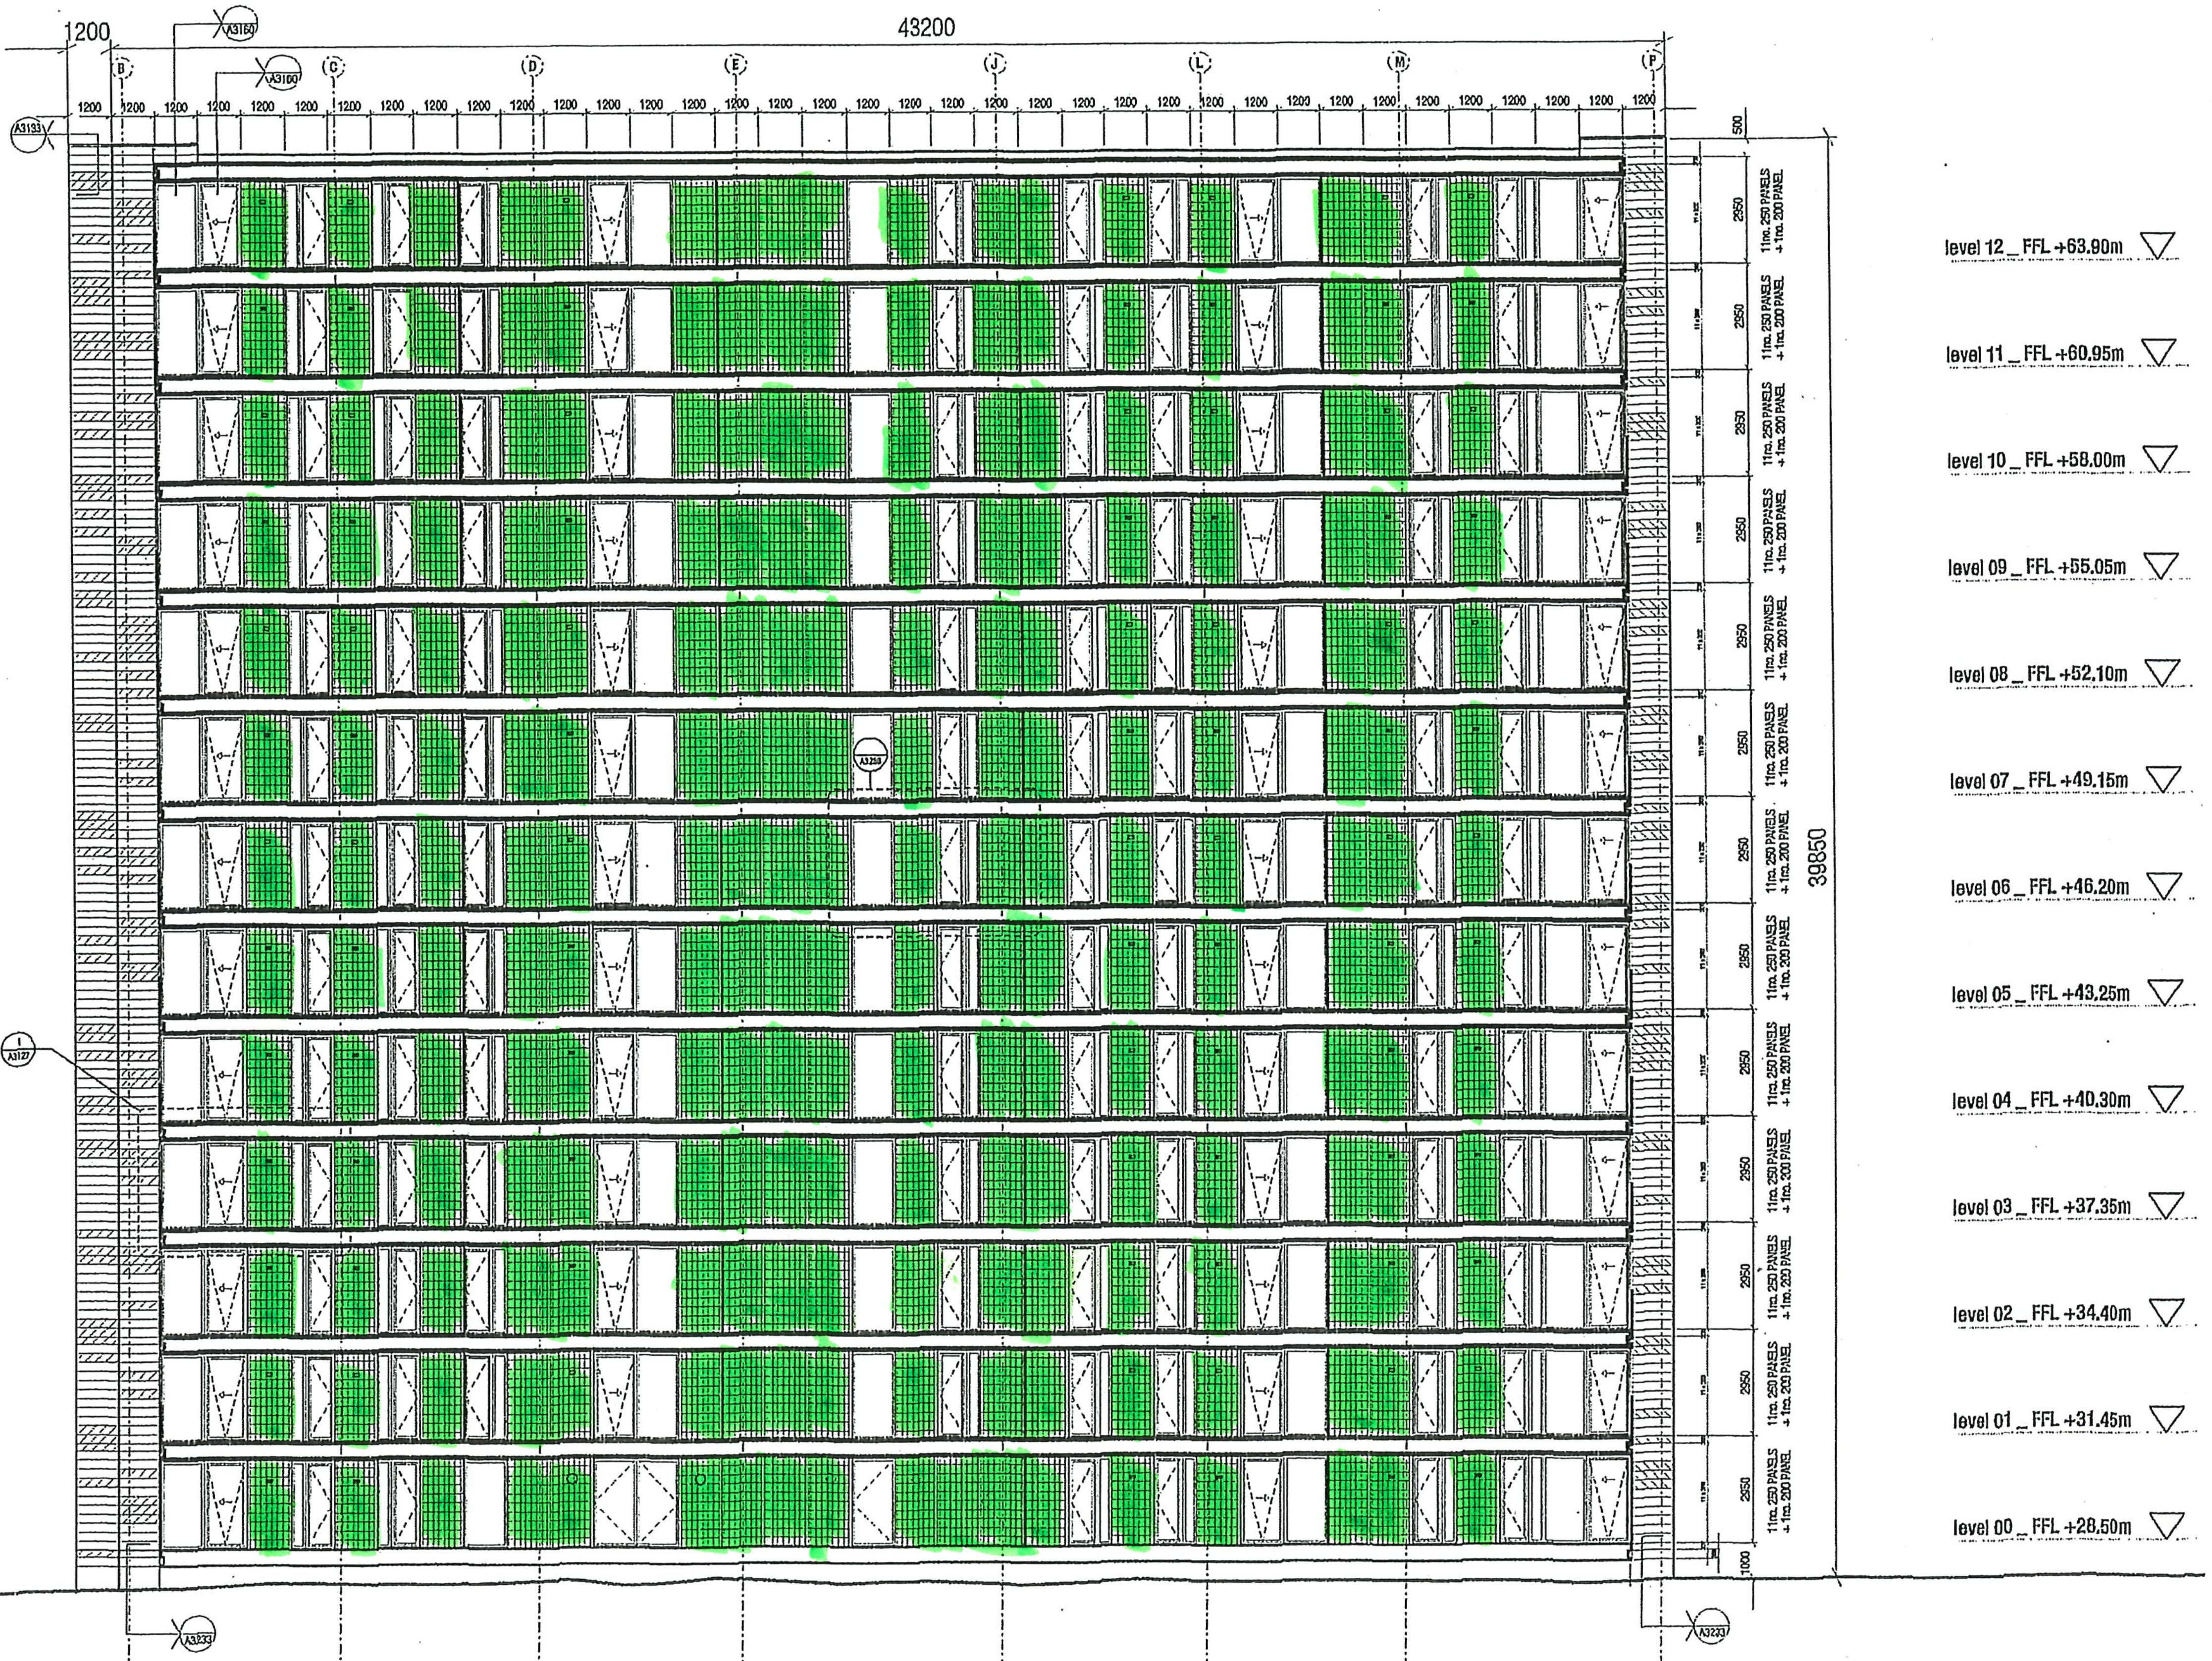

FOR SETTING OUT OF LIGHTS TO
BALCONIES REFER TO DRAWING A3801

Do not scale from this drawing.
All dimensions are to be checked on site and any discrepencies noted in writing to JMP.
All dimensions are in millimetres unless noted otherwise.
If in doubt ask the Contract Administrator.

Revisions

Rev.	Date	Description	Drawn	Checked
01	13.07.04	Minor revisions to cladding and glazing. Key updated	RAS	JS
02	22.09.04	Additional terracotta row added at roof level. Cladding details keyed in. Glazing and rainscreen to balconies revised	RAS	JS
03	04.04.05	Glazing system and in fill panels revised	RAS	JS
04	15.06.05	Fixed and opening glazed units to living room in triple glazed units handed	RAS	JS
05	06.10.05	External lighting to balconies shown	RAS	JS

ST. GEORGE'S ISLAND - DANDARA
Block 2 - GA: West Elevation

scale	1:100 at A1	job no.	1045
date	02.06.04	drawing by	CC
drawing status	TENDER	checked by	DG
drawing no.	A3223	revision	05

John McAslan + Partners

St John's House
2-10 Queen Street
Telephone 0161 833 2037
Facsimile 0161 833 2008
manchester@mcaslan.co.uk
www.mcaslan.co.uk

25-4-2006-15:57:15-Darren-Booth-Project-St-Georges-Island-Drawing-A3223-plt-Rev-Status-Status-A-This-drawing-is-not-to-scale

▨ EWS-01
GROOVED RAIN SCREEN CLADDING

▤ EWS-01
GENERAL RAIN SCREEN CLADDING

EWS-03
PATIO DOOR UNIT

EWS-04
OPENING WINDOW UNIT

▦ EWS-02
TIMBER IN-FILL PANEL

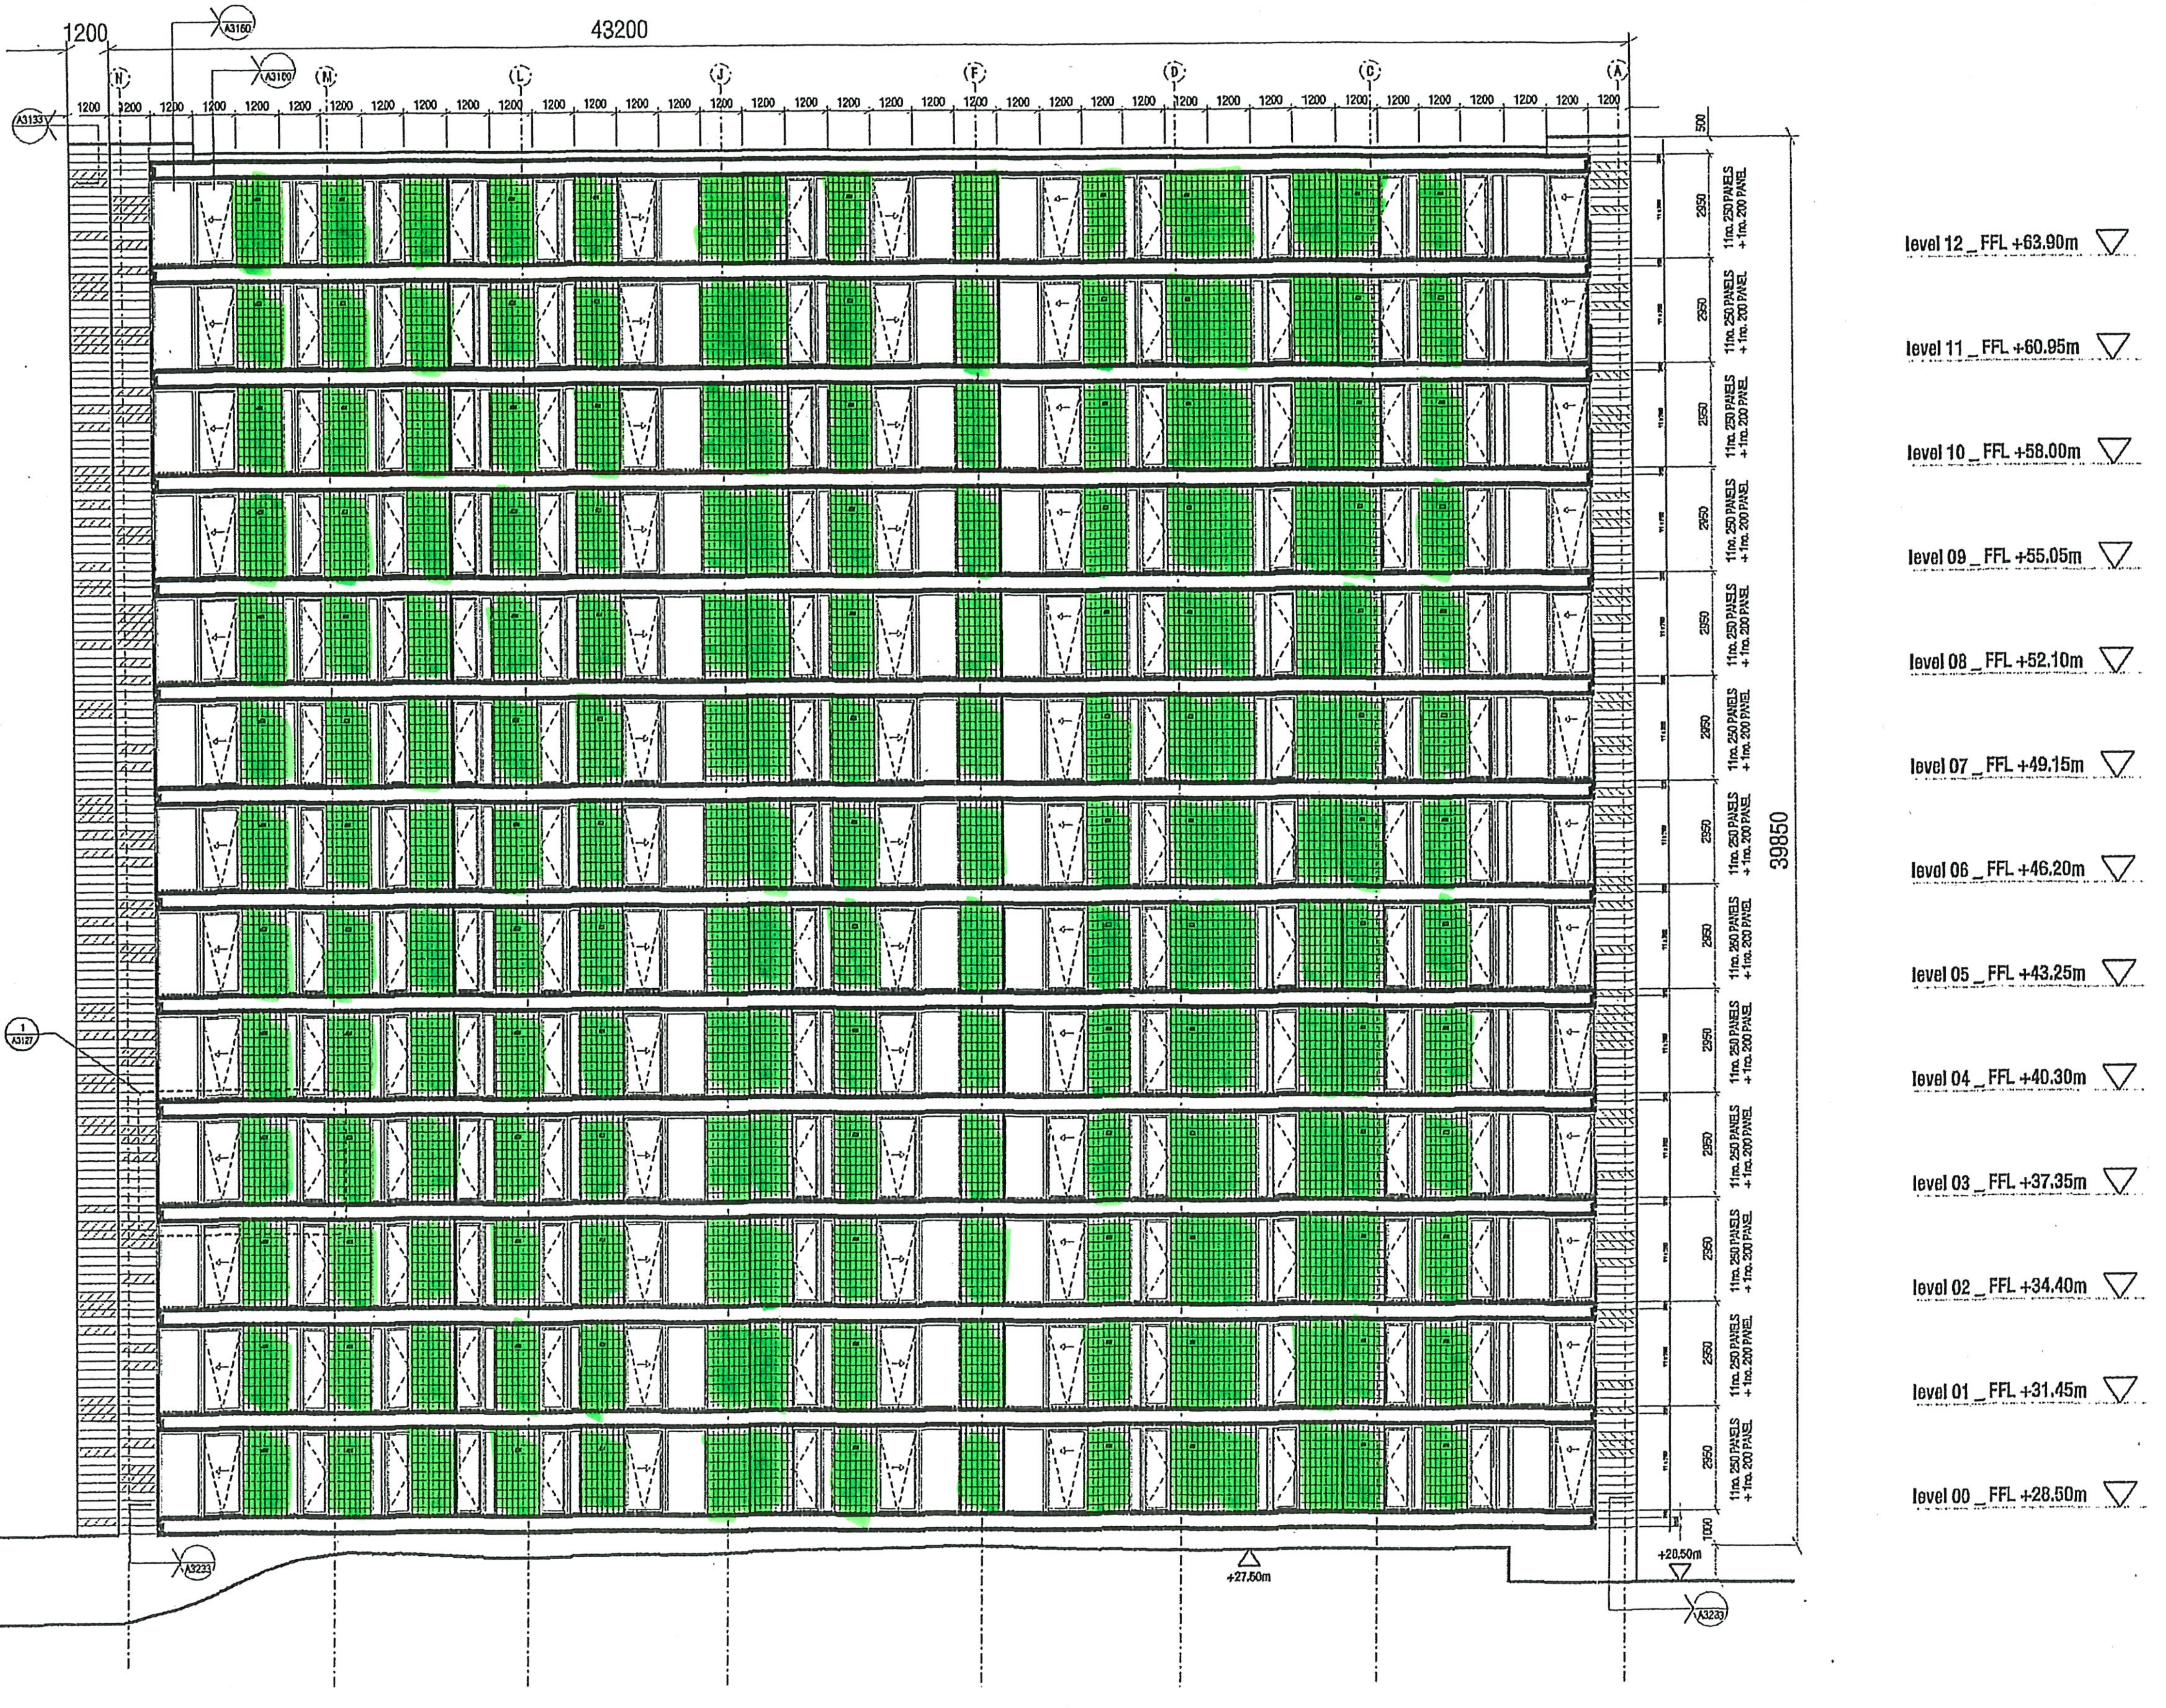

FOR SETTING OUT OF LIGHTS TO
BALCONIES REFER TO DRAWING A3801

Do not scale from this drawing.
All dimensions are to be checked on site and any discrepencies noted in writing to JMP.
All dimensions are in millimetres unless noted otherwise.
If in doubt ask the Contract Administrator.

Revisions

Rev.	Date	Description	Drawn	Checked
01	13.07.04	Minor revisions to landscape. Key updated	RAS	JS
02	22.09.04	Additional terracotta row added at roof level. Cladding details keyed in. Glazing and rainscreen to balconies revised	RAS	JS
03	07.04.05	Glazing and in fill panels updated	RAS	JS
04	16.06.05	Fixed and opening glazed units to living room in triple glazed units handed	RAS	JS
05	17.10.05	External lighting to balconies shown	RAS	JS

ST. GEORGE'S ISLAND - DANDARA
Block 2 - GA: East Elevation

scale	1:100 at A1	job no.	1045
date	02.08.04	drawing by	AS
drawing status	TENDER	checked by	DG
drawing no.	A3221	revision	05

John McAslan + Partners
St John's House
2-10 Queen Street
Telephone 0161 834 2077
Facsimile 0161 832 [illegible]
manchester@mcaslan.co.uk
www.mcaslan.co.uk

25-4-2006-15:56:58-Darren-Booth-Project:-St-Georges-Island-Drawing:-A3221-plt-Rev:-Status:-Status-A-This-drawing-is-not-to-scale

▦ EWS-01
GROOVED RAIN SCREEN CLADDING

▤ EWS-01
GENERAL RAIN SCREEN CLADDING

EWS-03
PATIO DOOR UNIT

EWS-04
OPENING WINDOW UNIT

▦ EWS-02
TIMBER IN-FILL PANEL

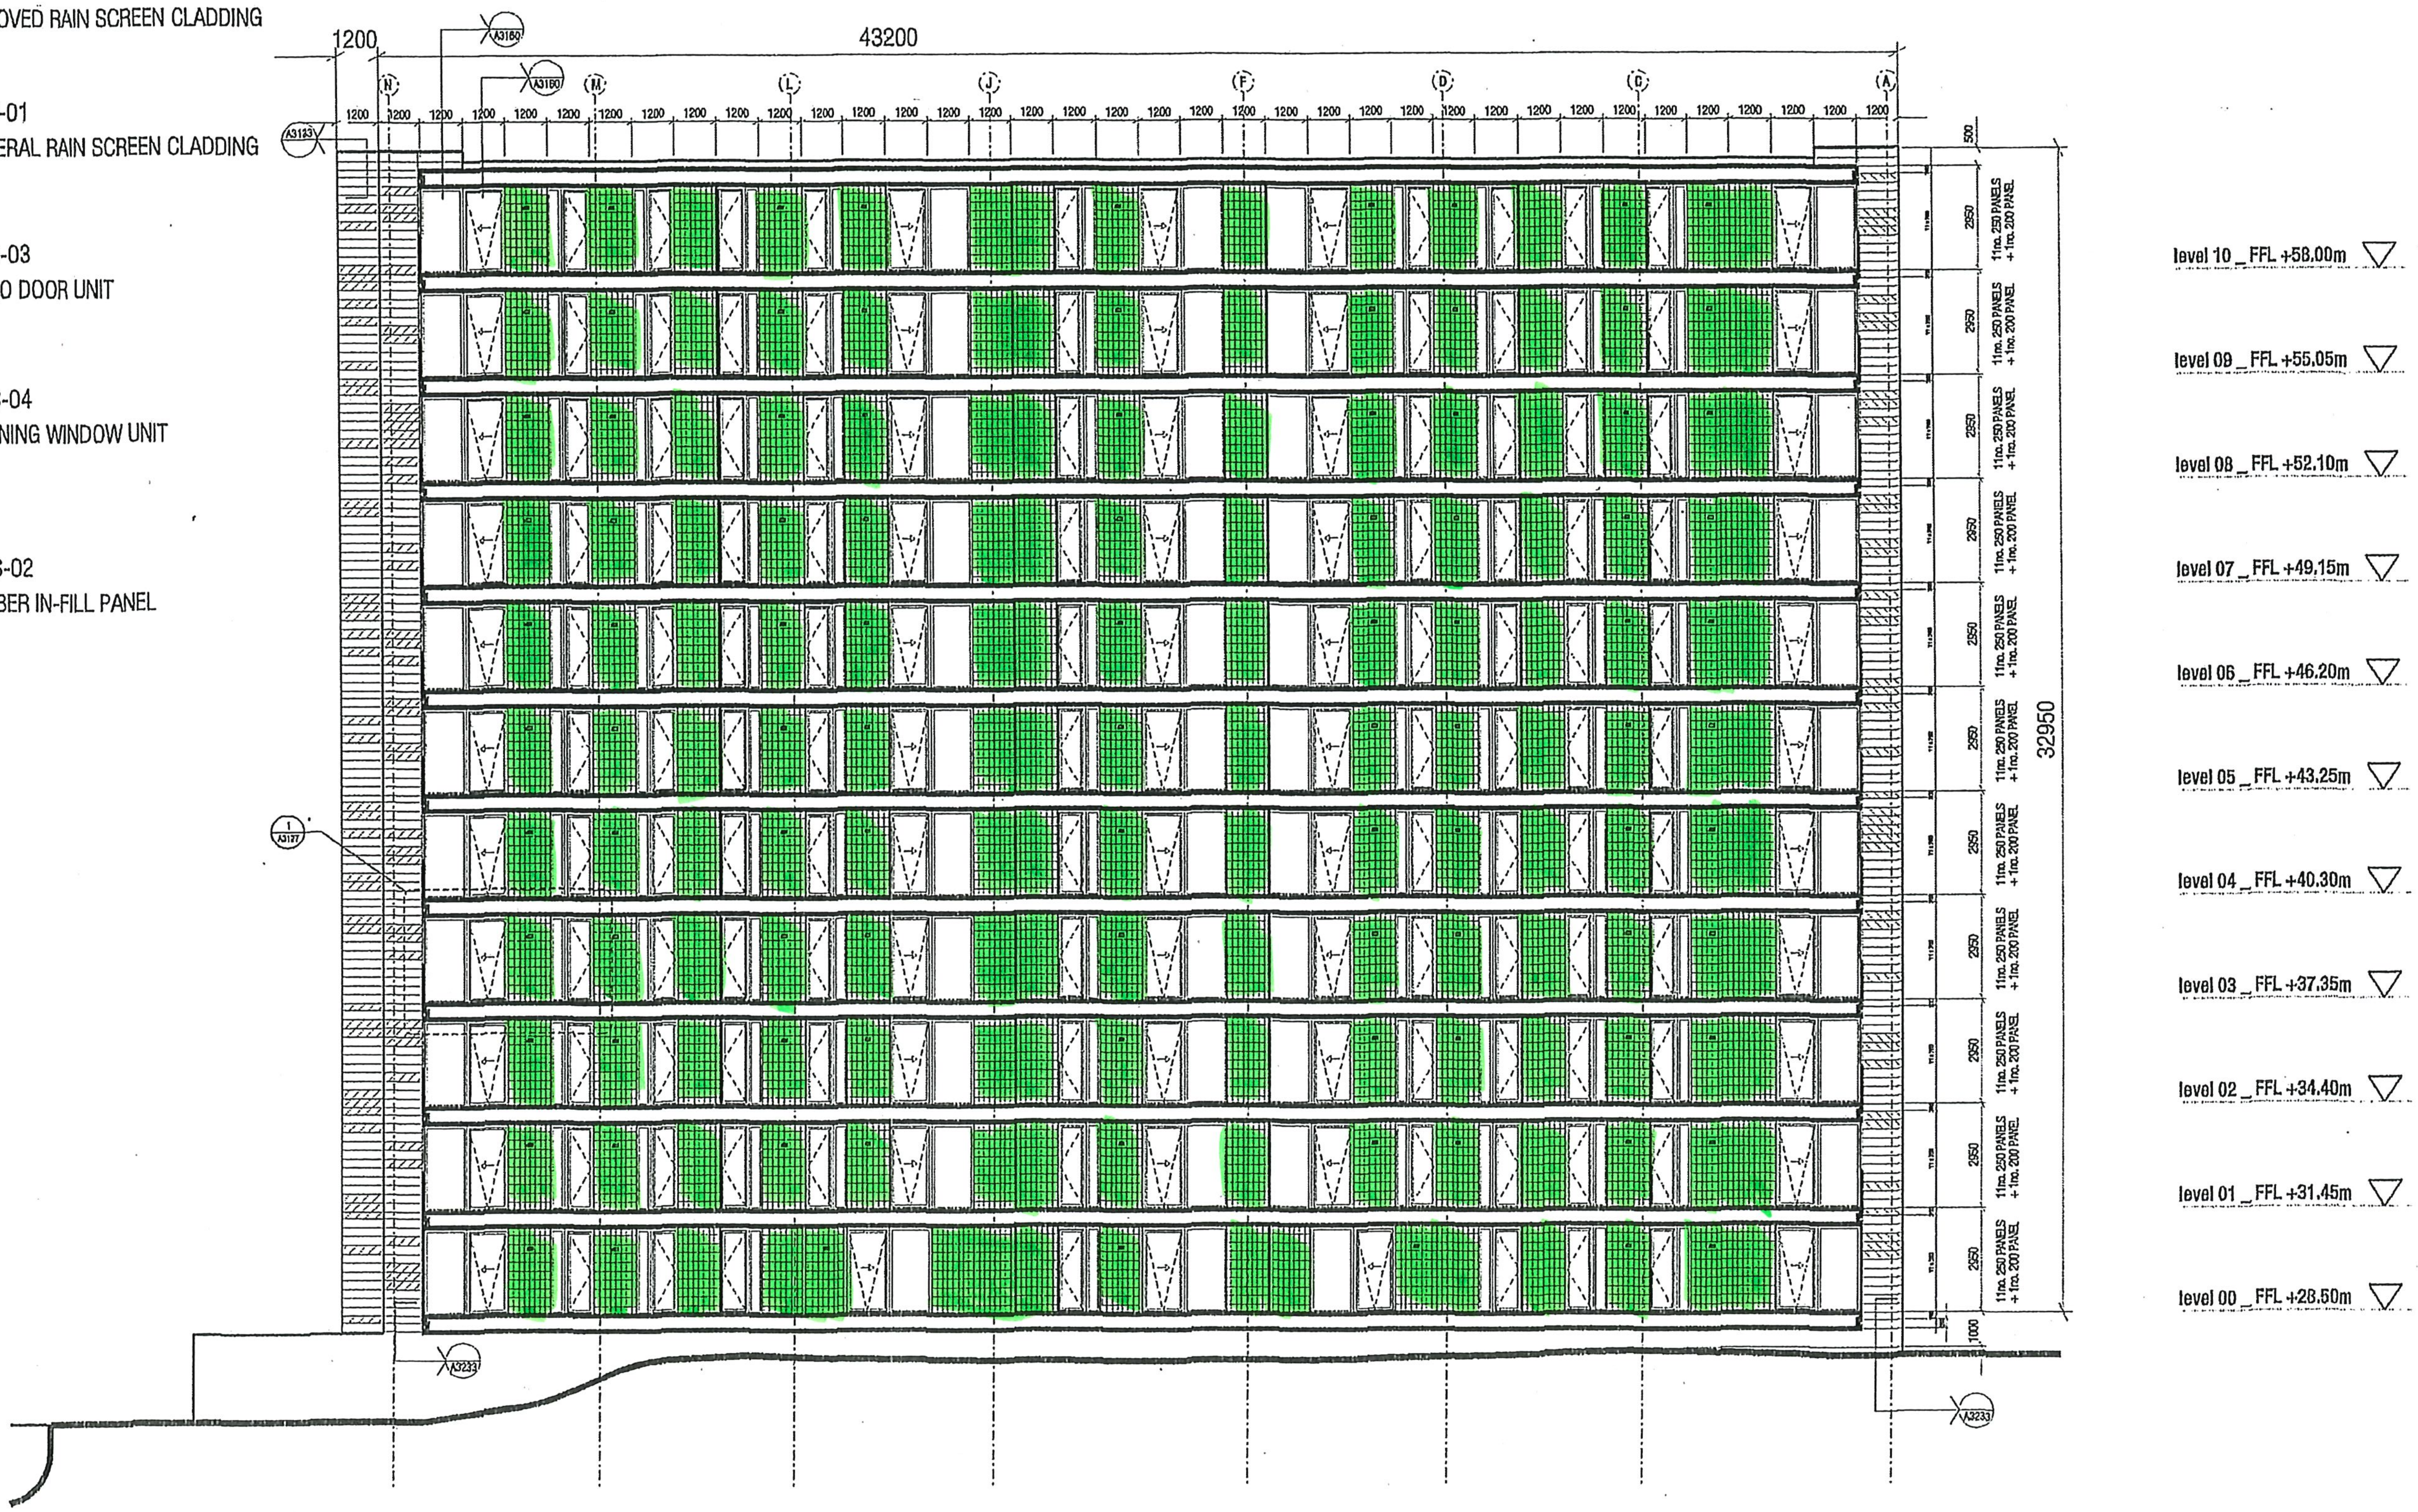

FOR SETTING OUT OF LIGHTS TO
BALCONIES REFER TO DRAWING A3802

Do not scale from this drawing.
All dimensions are to be checked on site and any discrepencies noted in writing to JMP.
All dimensions are in millimetres unless noted otherwise.
If in doubt ask the Contract Administrator.

Revisions

Rev.	Date	Description	Drawn	Checked
01	23.09.04	Additional terracotta row added at roof level. Cladding details keyed in. Glazing and rainscreen to balconies revised	RAS	JS
02	04.04.05	Glazing and in fill panels updated	RAS	DG
03	17.10.05	External lighting to balconies shown	RAS	DG

ST. GEORGE'S ISLAND - DANDARA
Block 3 - GA: East Elevation

scale	1:100 at A1	job no.	1045
date	13.07.04	drawing by	AS
drawing status	TENDER	checked by	DG
drawing no.	A3321	revision	03

John McAslan + Partners
St John's House
2-10 [illegible] Street
Telephone: [illegible]
Facsimile: [illegible]
[illegible]
[illegible]

25-4-2006-15:57:29-Darren-Booth-Project-St-Georges-Island-Drawing-A3321-plt-Rev-Status-Status-A-This drawing is not to scale

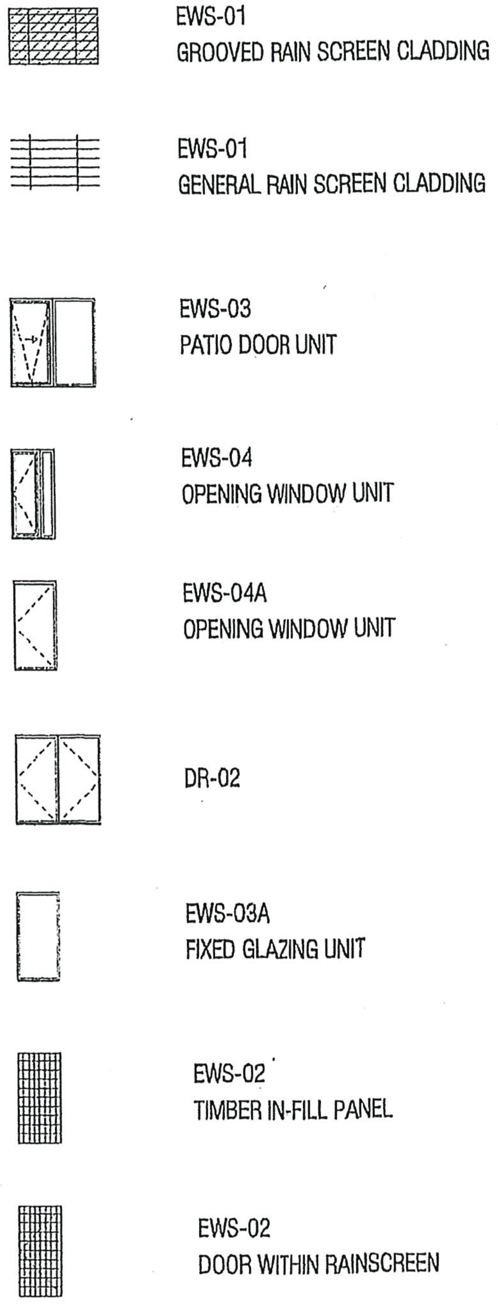
EWS-01
GROOVED RAIN SCREEN CLADDING

EWS-01
GENERAL RAIN SCREEN CLADDING

EWS-03
PATIO DOOR UNIT

EWS-04
OPENING WINDOW UNIT

EWS-04A
OPENING WINDOW UNIT

DR-02

EWS-03A
FIXED GLAZING UNIT

EWS-02
TIMBER IN-FILL PANEL

EWS-02
DOOR WITHIN RAINSCREEN

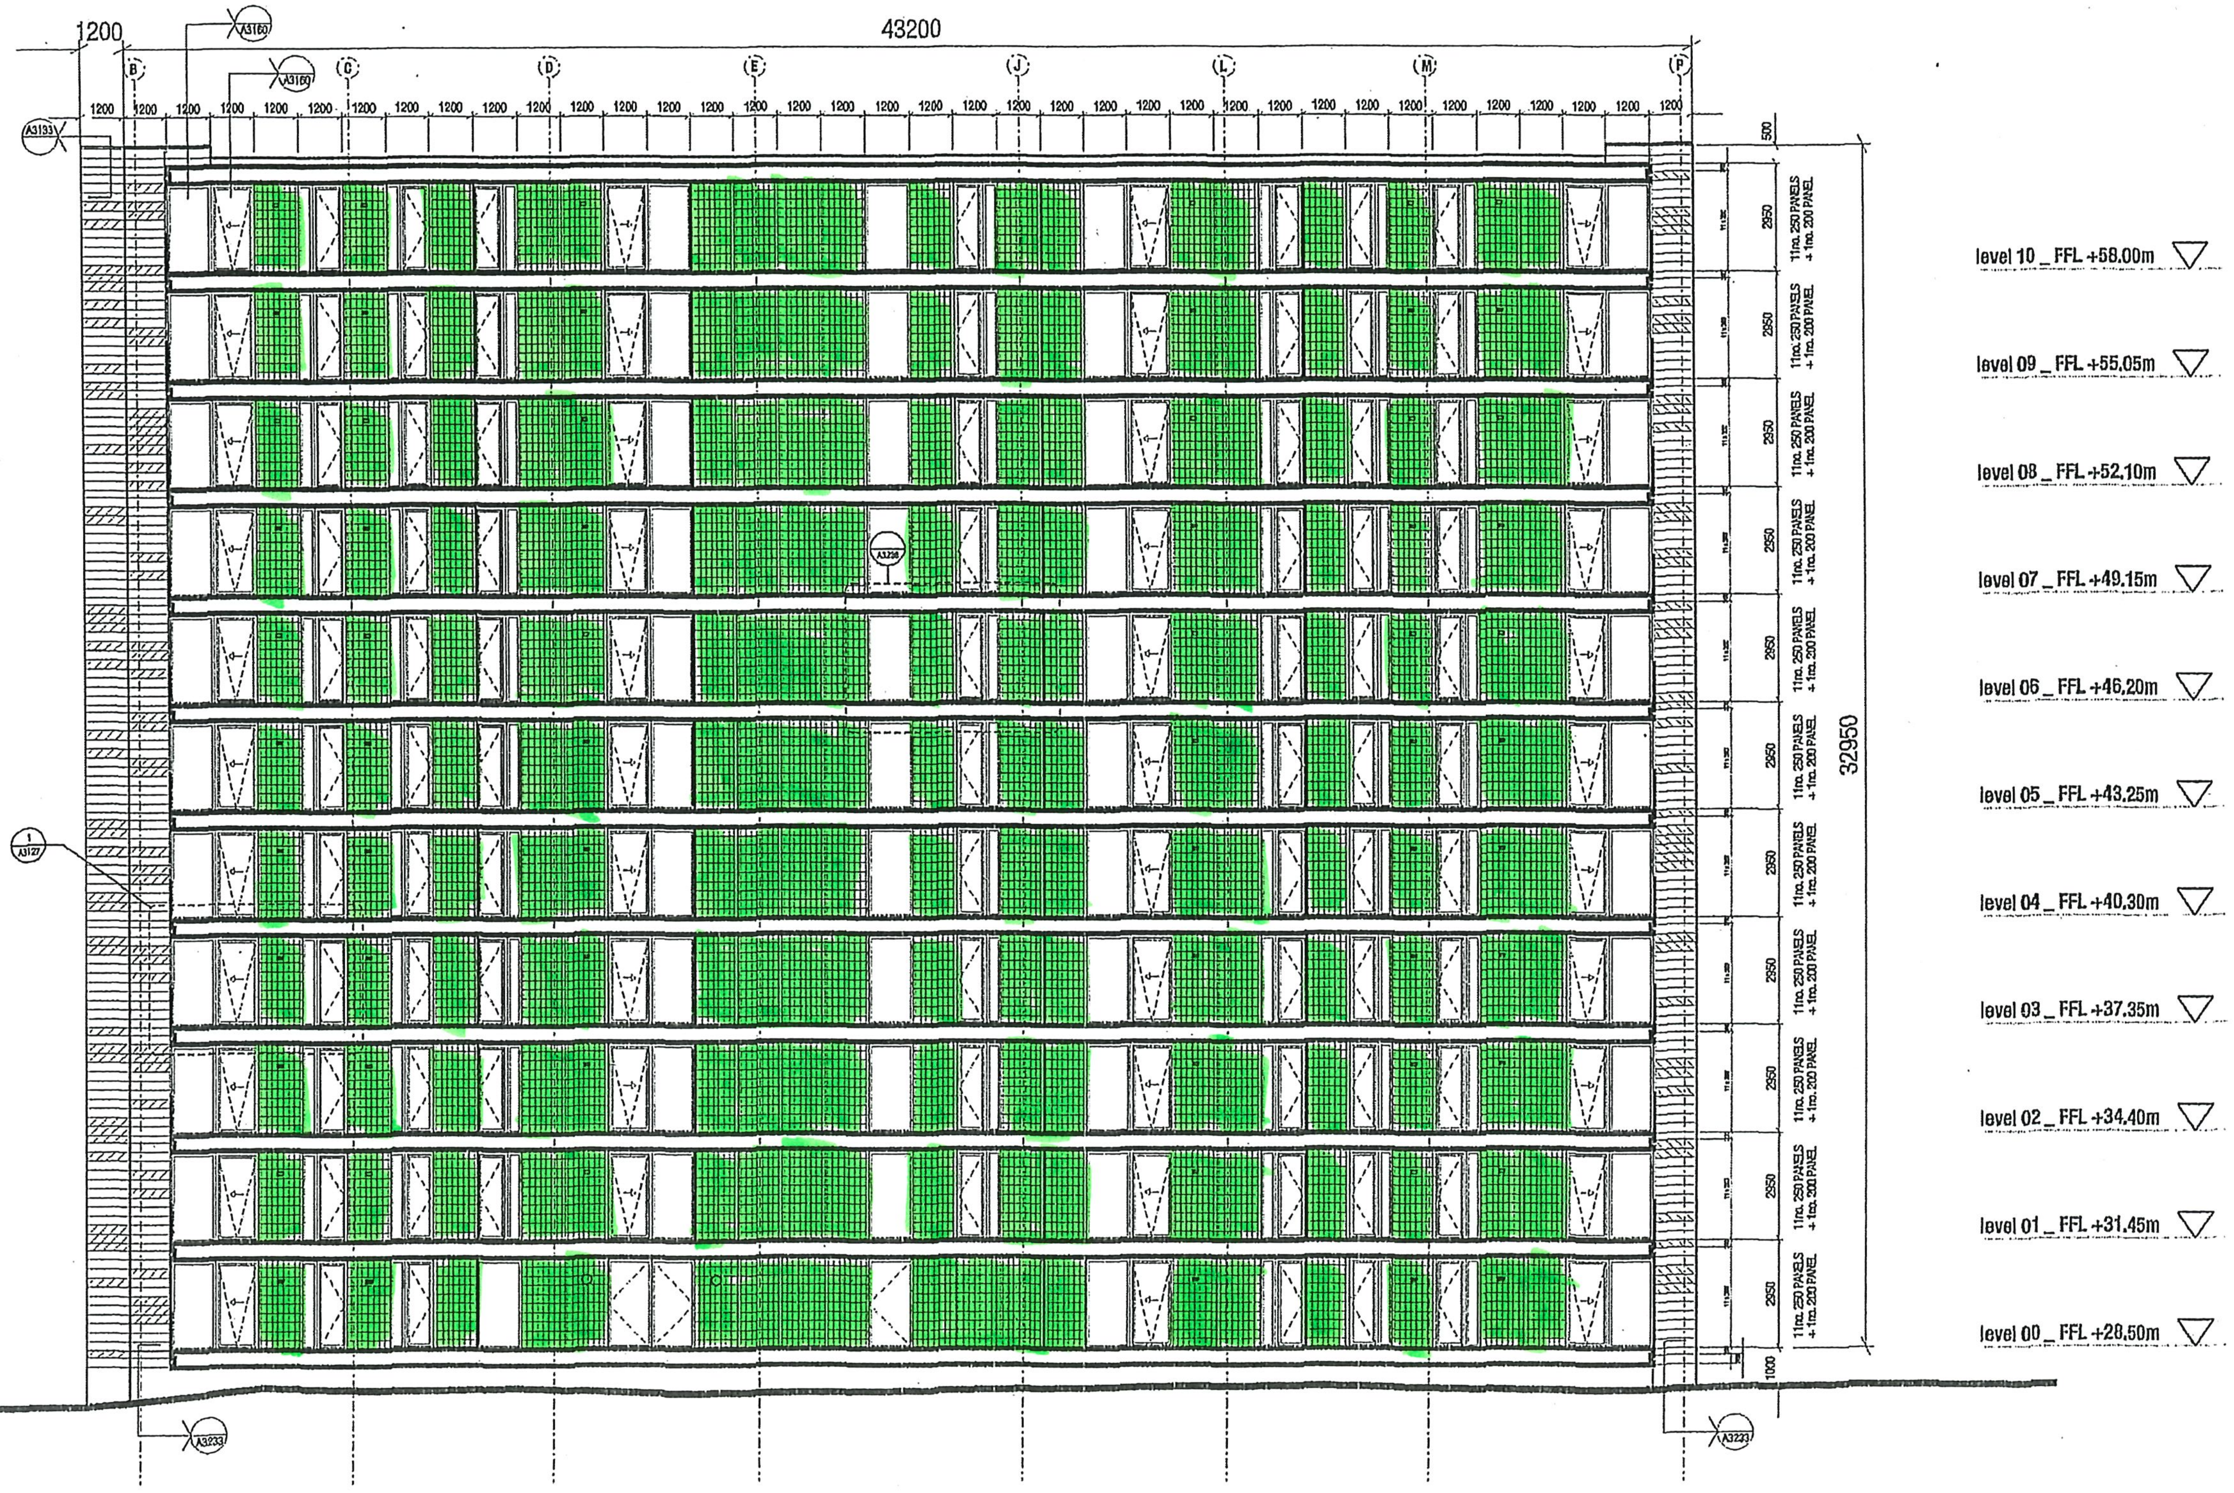

FOR SETTING OUT OF LIGHTS TO
BALCONIES REFER TO DRAWING A3802

Do not scale from this drawing.
All dimensions are to be checked on site and any discrepancies noted in writing to JMP.
All dimensions are in millimetres unless noted otherwise.
If in doubt ask the Contract Administrator.

Revisions

Rev.	Date	Description	Drawn	Checked
01	22.09.04	Additional terracotta row added at roof level. Cladding details keyed in. Glazing and rainscreen to balconies revised	RAS	JS
02	04.04.05	Glazing system and in fill panels revised	RAS	JS
03	17.10.05	External lighting to balconies shown	RAS	JS

ST. GEORGE'S ISLAND - DANDARA
Block 3 - GA: West Elevation

scale	1:100 at A1	job no.	1045
date	13.07.04	drawing by	AS
drawing status	TENDER	checked by	DG
drawing no.	A3323	revision	03

John McAslan + Partners

St John's House
2-10 Queen Street
Telephone: 0161 831 2037
Facsimile: 0161 831 2038
manchester@mcaslan.co.uk
www.mcaslan.co.uk

25-4-2006-15:57:43-Darren-Booth-Project:-St-Georges-Island-Drawing:-A3323-plt-Rev:-Status:-Status-A--This-drawing-is-not-to-scale

▨ EWS-01
GROOVED RAIN SCREEN CLADDING

☰ EWS-01
GENERAL RAIN SCREEN CLADDING

EWS-03
PATIO DOOR UNIT

EWS-04
OPENING WINDOW UNIT

EWS-04A
OPENING WINDOW UNIT

DR-02

EWS-03A
FIXED GLAZING UNIT

▦ EWS-02
TIMBER IN-FILL PANEL

▦ EWS-02
DOOR WITHIN RAINSCREEN

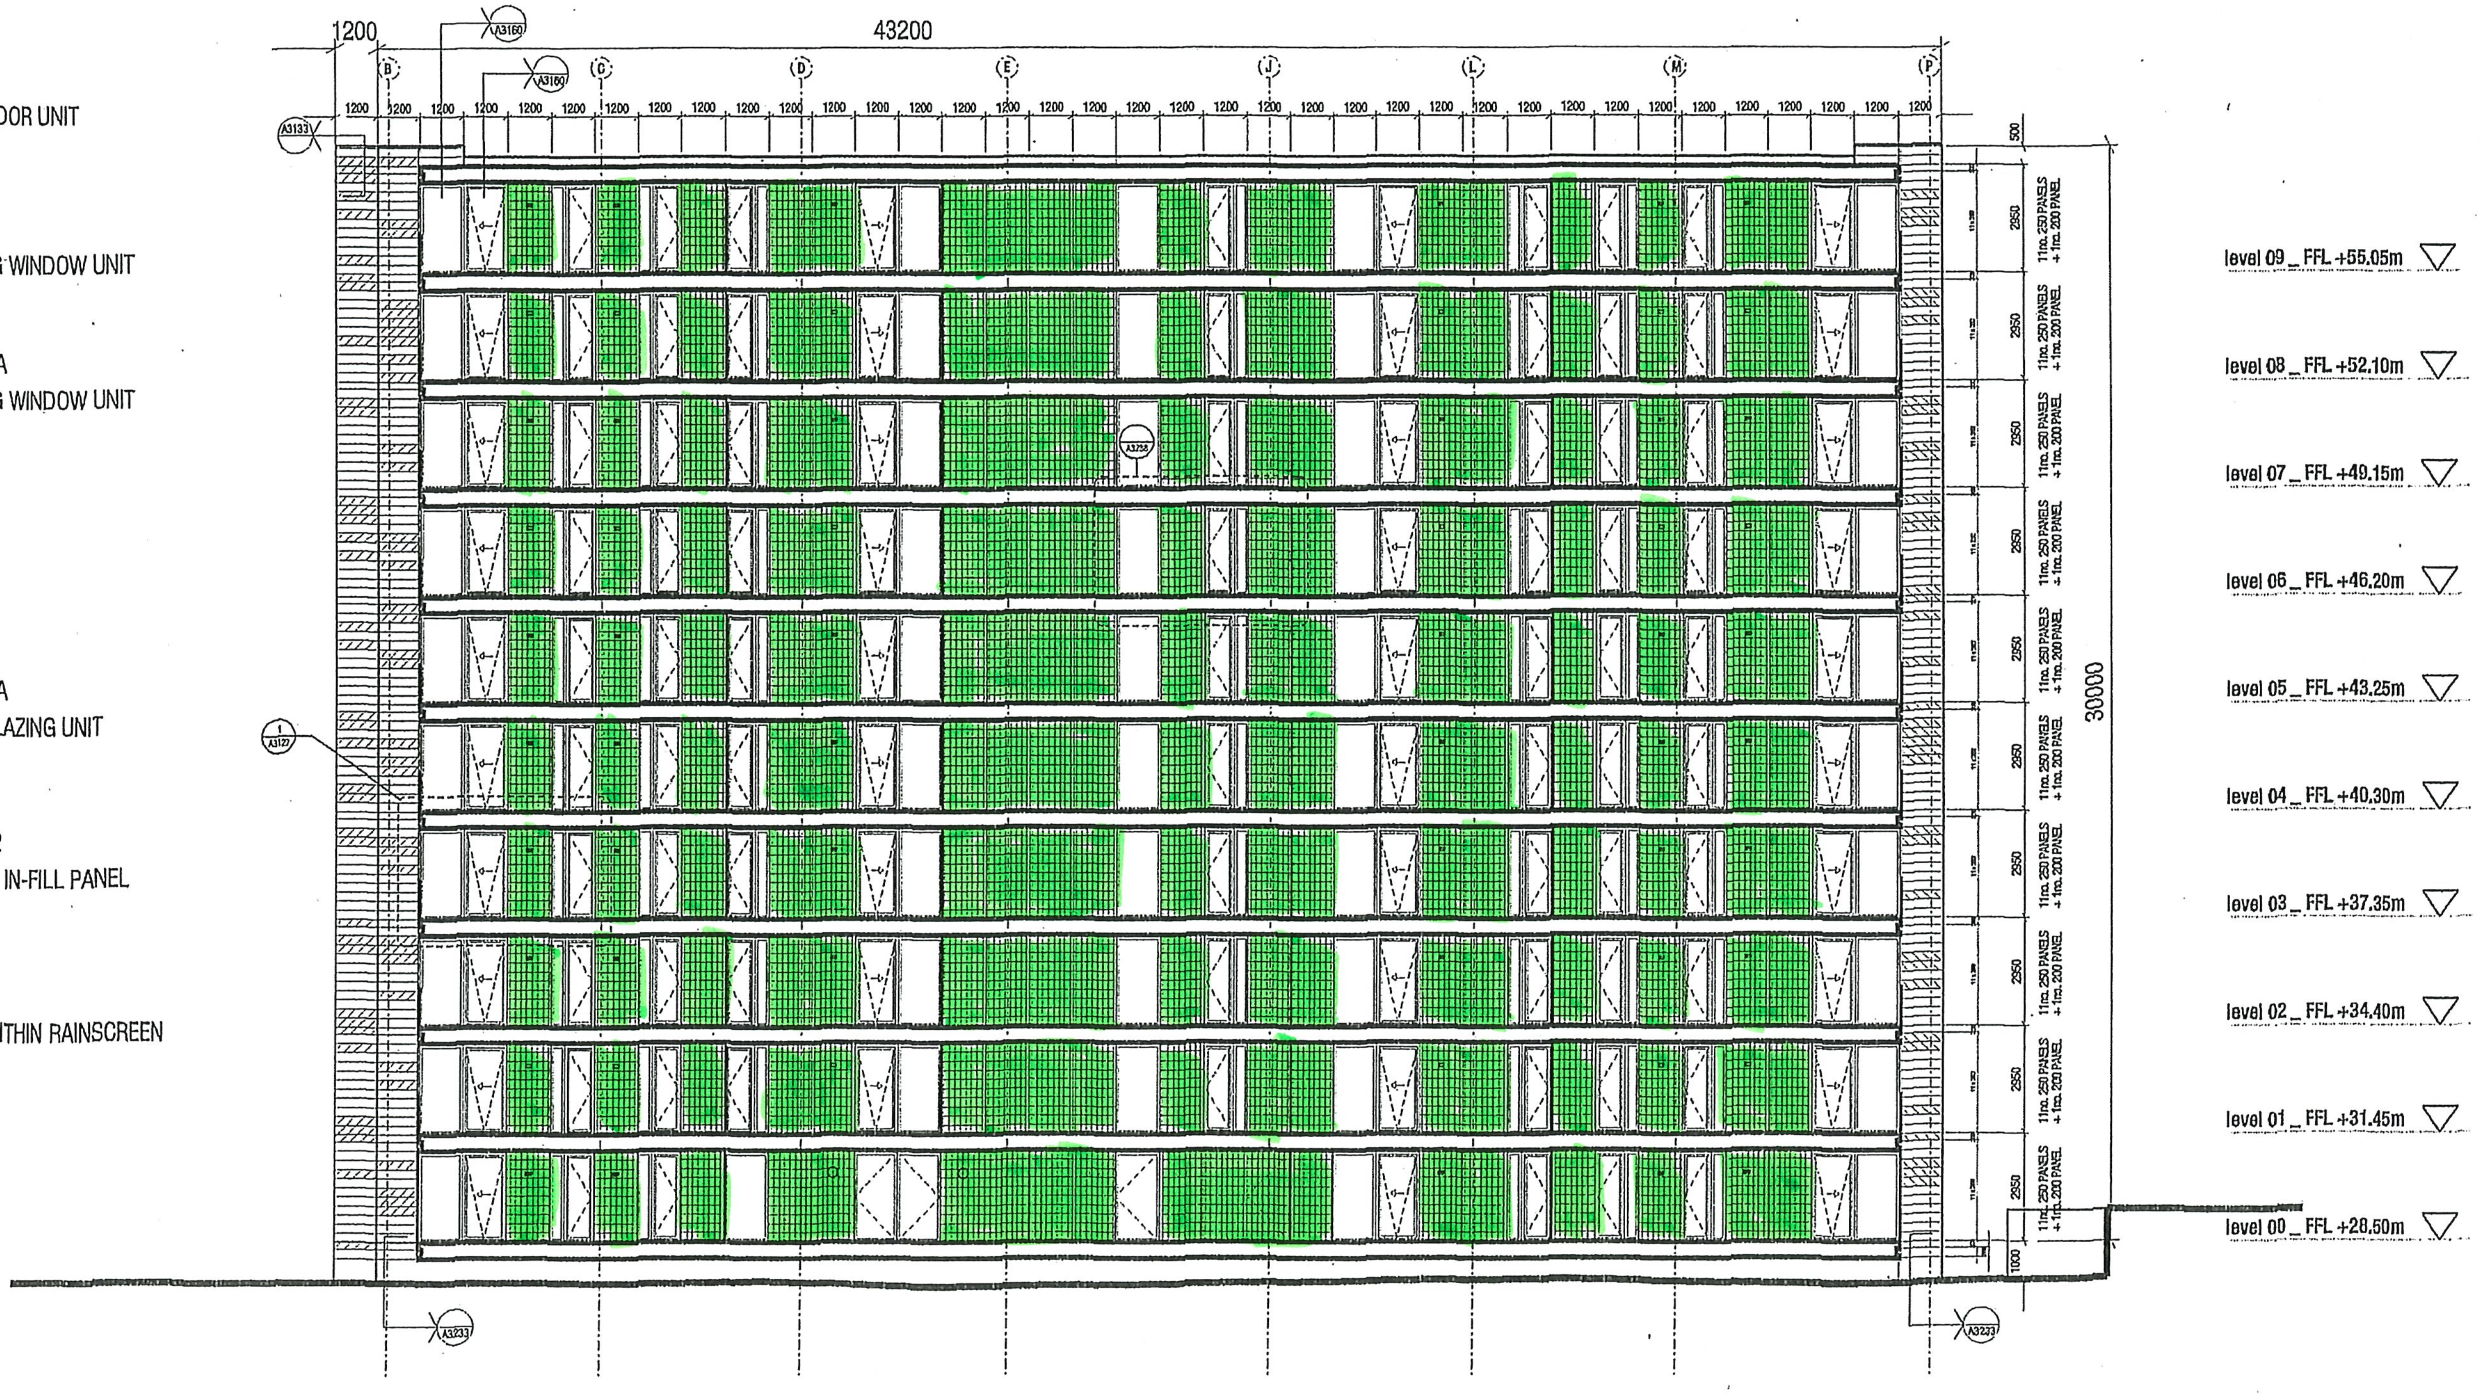

FOR SETTING OUT OF LIGHTS TO
BALCONIES REFER TO DRAWING A3802

Do not scale from this drawing.
All dimensions are to be checked on site and any discrepencies noted in writing to JMP.
All dimensions are in millimetres unless noted otherwise.
If in doubt ask the Contract Administrator.

Revisions

Rev.	Date	Description	Drawn	Checked
01	22.09.04	Additional terracotta row added at roof level. Cladding details keyed in. Glazing and rainscreen to balconies revised	RAS	JS
02	04.04.05	Glazing system and in fill panels revised	RAS	JS
03	17.10.05	External lighting to balconies shown	RAS	JS

ST. GEORGE'S ISLAND - DANDARA
Block 4 - GA: West Elevation

scale	1:100 at A1	job no.	1045
date	13.07.04	drawn by	AS
drawing status	TENDER	checked by	DG
drawing no.	A3423	revision	03

John McAslan + Partners
St John's House
2-10 Queen Street
Telephone 0161 833 3087
Facsimile 0161 833 2036
manchester@mcaslan.co.uk
www.mcaslan.co.uk

25-4-2006-15:58:11-Darren-Booth-Project:-St-Georges-Island-Drawing:-A3423.plt-Rev:-Status:-Status-A-This-drawing-is-not-to-scale

▨ **EWS-01**
GROOVED RAIN SCREEN CLADDING

☰ **EWS-01**
GENERAL RAIN SCREEN CLADDING

◫ **EWS-03**
PATIO DOOR UNIT

▯ **EWS-04**
OPENING WINDOW UNIT

▦ **EWS-02**
TIMBER IN-FILL PANEL

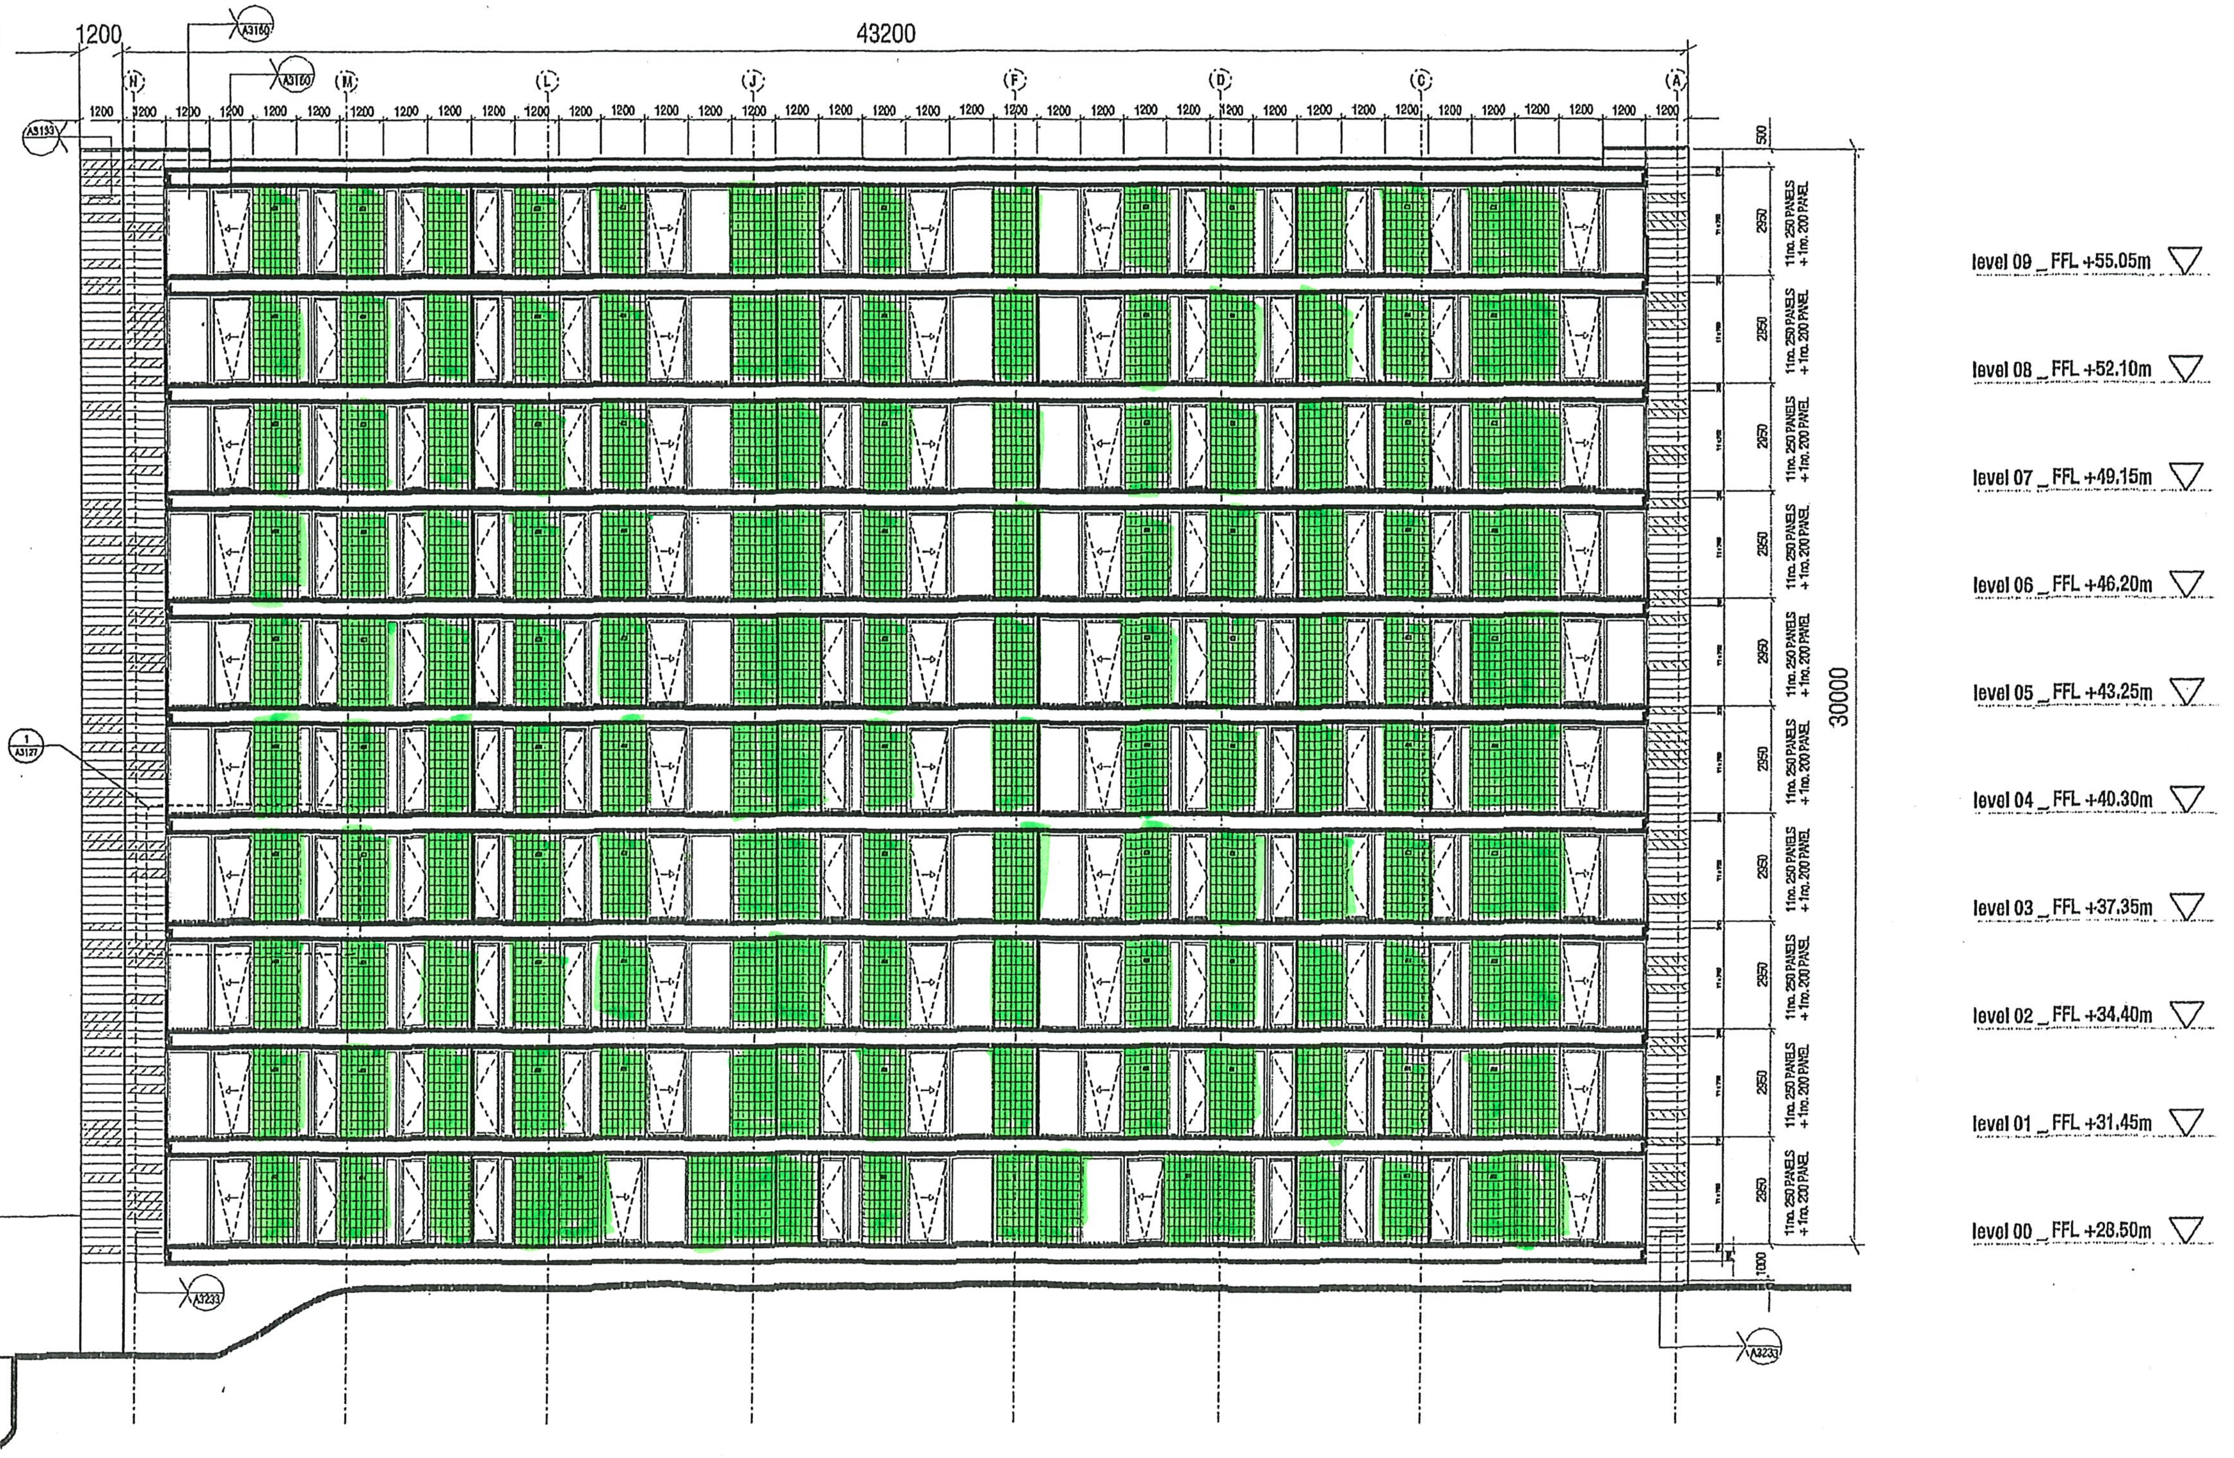

FOR SETTING OUT OF LIGHTS TO
BALCONIES REFER TO DRAWING A3802

Do not scale from this drawing.
All dimensions are to be checked on site and any discrepancies noted in writing to JMP.
All dimensions are in millimetres unless noted otherwise.
If in doubt ask the Contract Administrator.

Revisions

Rev.	Date	Description	Drawn	Checked
01	23.09.04	Additional terracotta row added at roof level. Cladding details keyed in. Glazing and rainscreen to balconies revised	RAS	JS
02	04.04.05	Glazing and In fill panels updated	RAS	DG
03	17.10.05	External lighting to balconies shown	RAS	DG

ST. GEORGE'S ISLAND - DANDARA
Block 4 - GA: East Elevation

scale	1:100 at A1	job no.	1045
date	13.07.04	drawing by	AS
drawing status	TENDER	checked by	DG
drawing no.	A3421	revision	03

John McAslan + Partners
St John's House
2-10 Queen Street
Telephone 0161 833 9037
Facsimile 0161 833 2030
manchester@mcaslan.co.uk
www.mcaslan.co.uk

▨ EWS-01
GROOVED RAIN SCREEN CLADDING

☰ EWS-01
GENERAL RAIN SCREEN CLADDING

◫ EWS-03
PATIO DOOR UNIT

◫ EWS-04
OPENING WINDOW UNIT

▦ EWS-02
TIMBER IN-FILL PANEL

◫ EWS-03A

◫ EWS-04A
OPENING WINDOW UNIT

◫ DR-02

▤ LOUVRED DOOR RAL COLOURED
TO MATCH TERRACOTTA

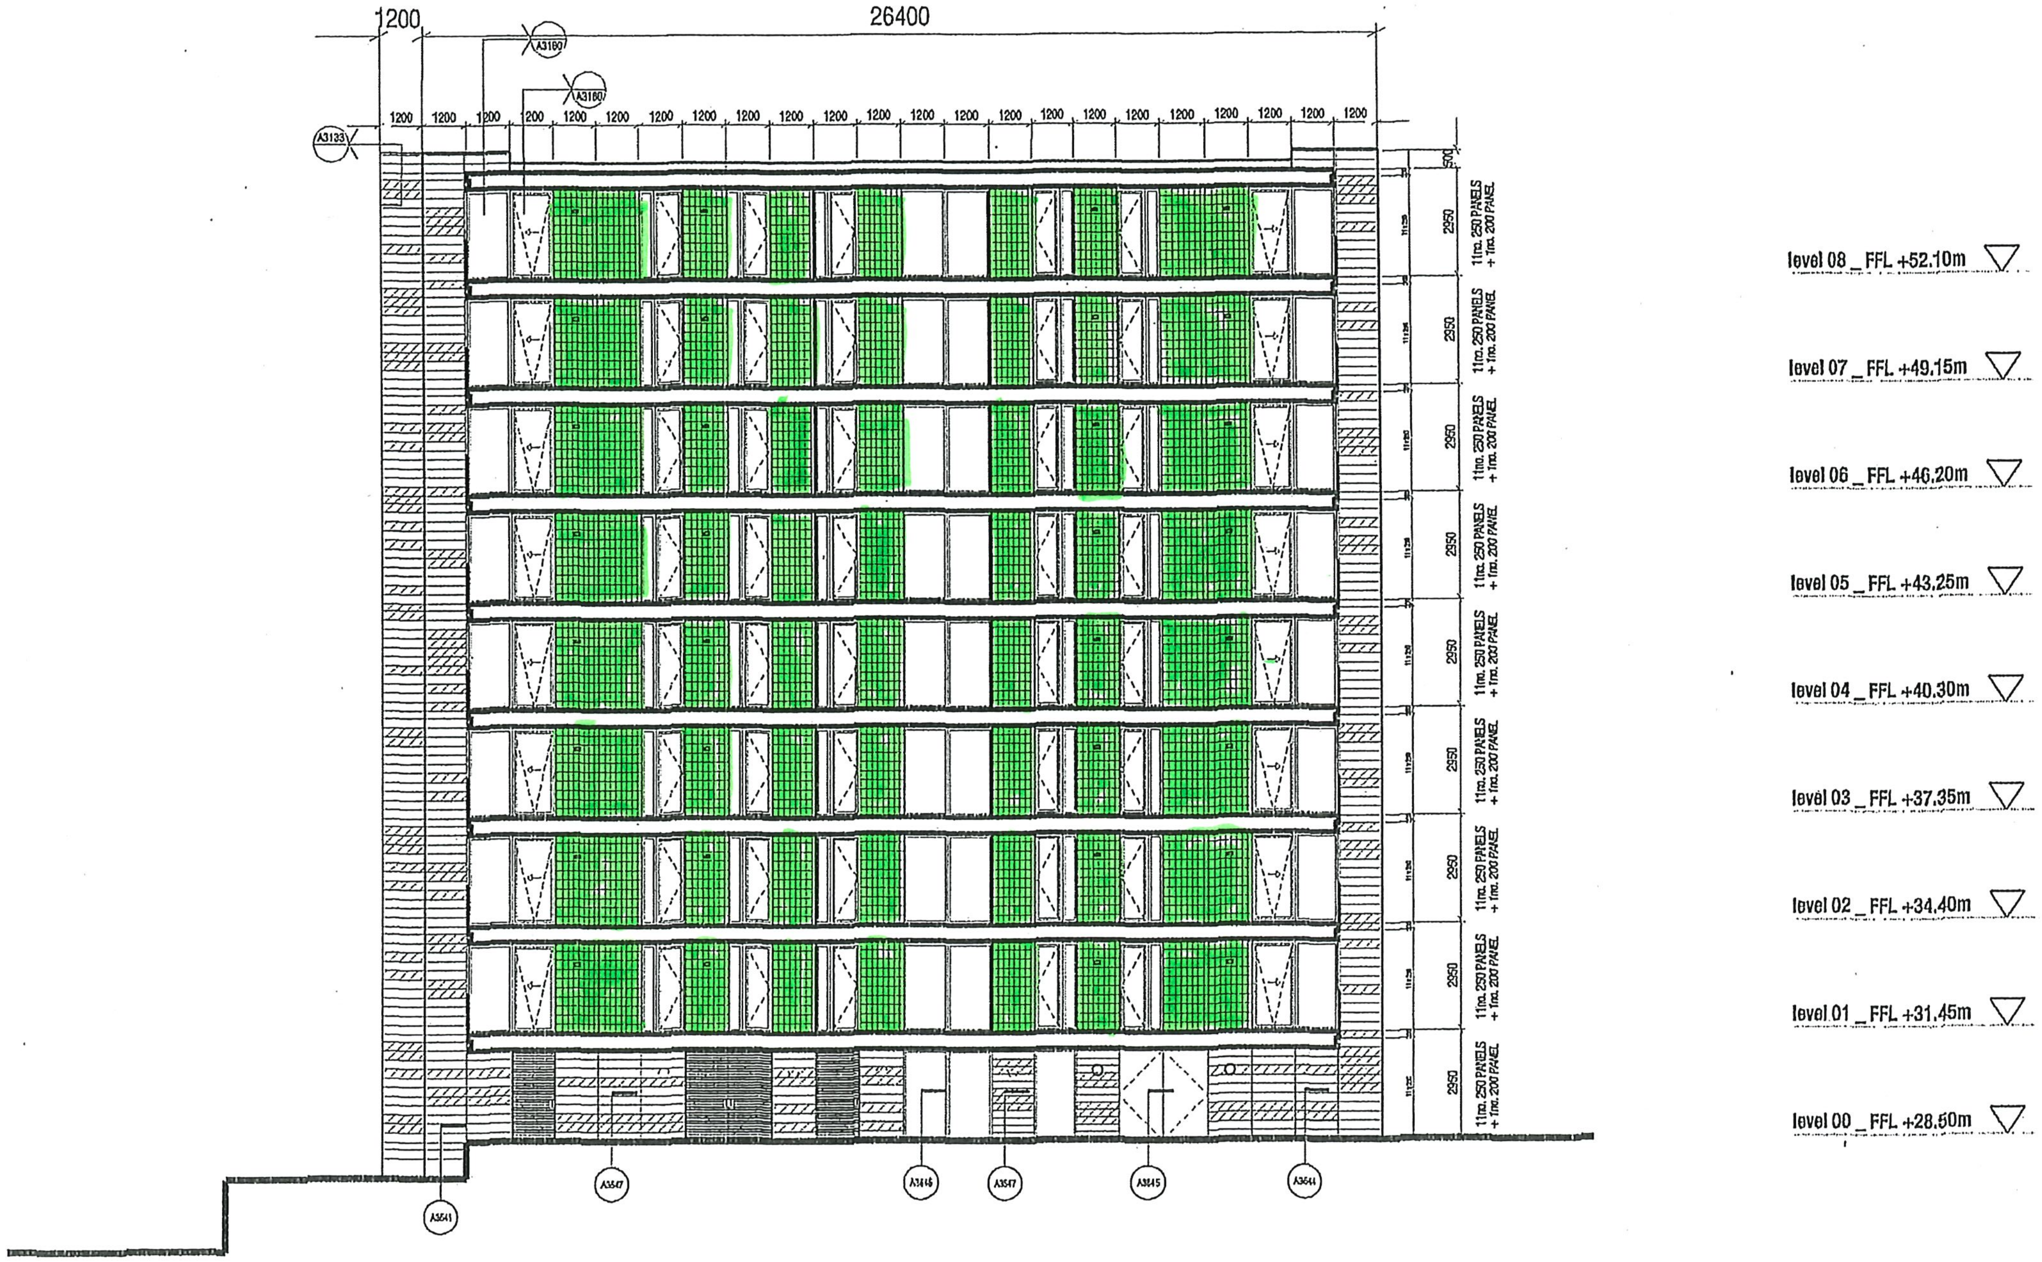

FOR SETTING OUT OF LIGHTS TO
BALCONIES REFER TO DRAWING A3803

Do not scale from this drawing.
All dimensions are to be checked on site and any discrepencies noted in writing to JMP.
All dimensions are in millimetres unless noted otherwise.
If in doubt ask the Contract Administrator.

Revisions

Rev.	Date	Description	Drawn	Checked
2	10.07.04	Issud for Tender	JS	
3	23.09.04	Additional terracotta row added at roof level. Cladding details keyed in. Glazing and mindscreen to balconies revised	RAS	JS
4	25.05.05	Glazing type and in fill panels revised	RAS	JS
5	14.10.05	External lighting to balconies shown	RAS	JS
6	28.11.05	References to ground slab details shown		

ST. GEORGE'S ISLAND - DANDARA
Block 5 - GA east Elevation

scale 1:100 at A1
job no. 1045
date 07.07.04
drawing by AS
drawing status INFORMATION
checked by DG
drawing no. A3521
revision 6

John McAslan + Partners

St John's House
2-10 Queen Street
Telephone: [illegible]
Facsimile: [illegible]
manchester@mcaslan.co.uk
www.mcaslan.co.uk

▨ EWS-01
GROOVED RAIN SCREEN CLADDING

☰ EWS-01
GENERAL RAIN SCREEN CLADDING

◫ EWS-03
PATIO DOOR UNIT

▯ EWS-04
OPENING WINDOW UNIT

⊠ EWS-06A
GLAZED CURTAIN WALLING

▦ EWS-02
TIMBER IN-FILL PANEL

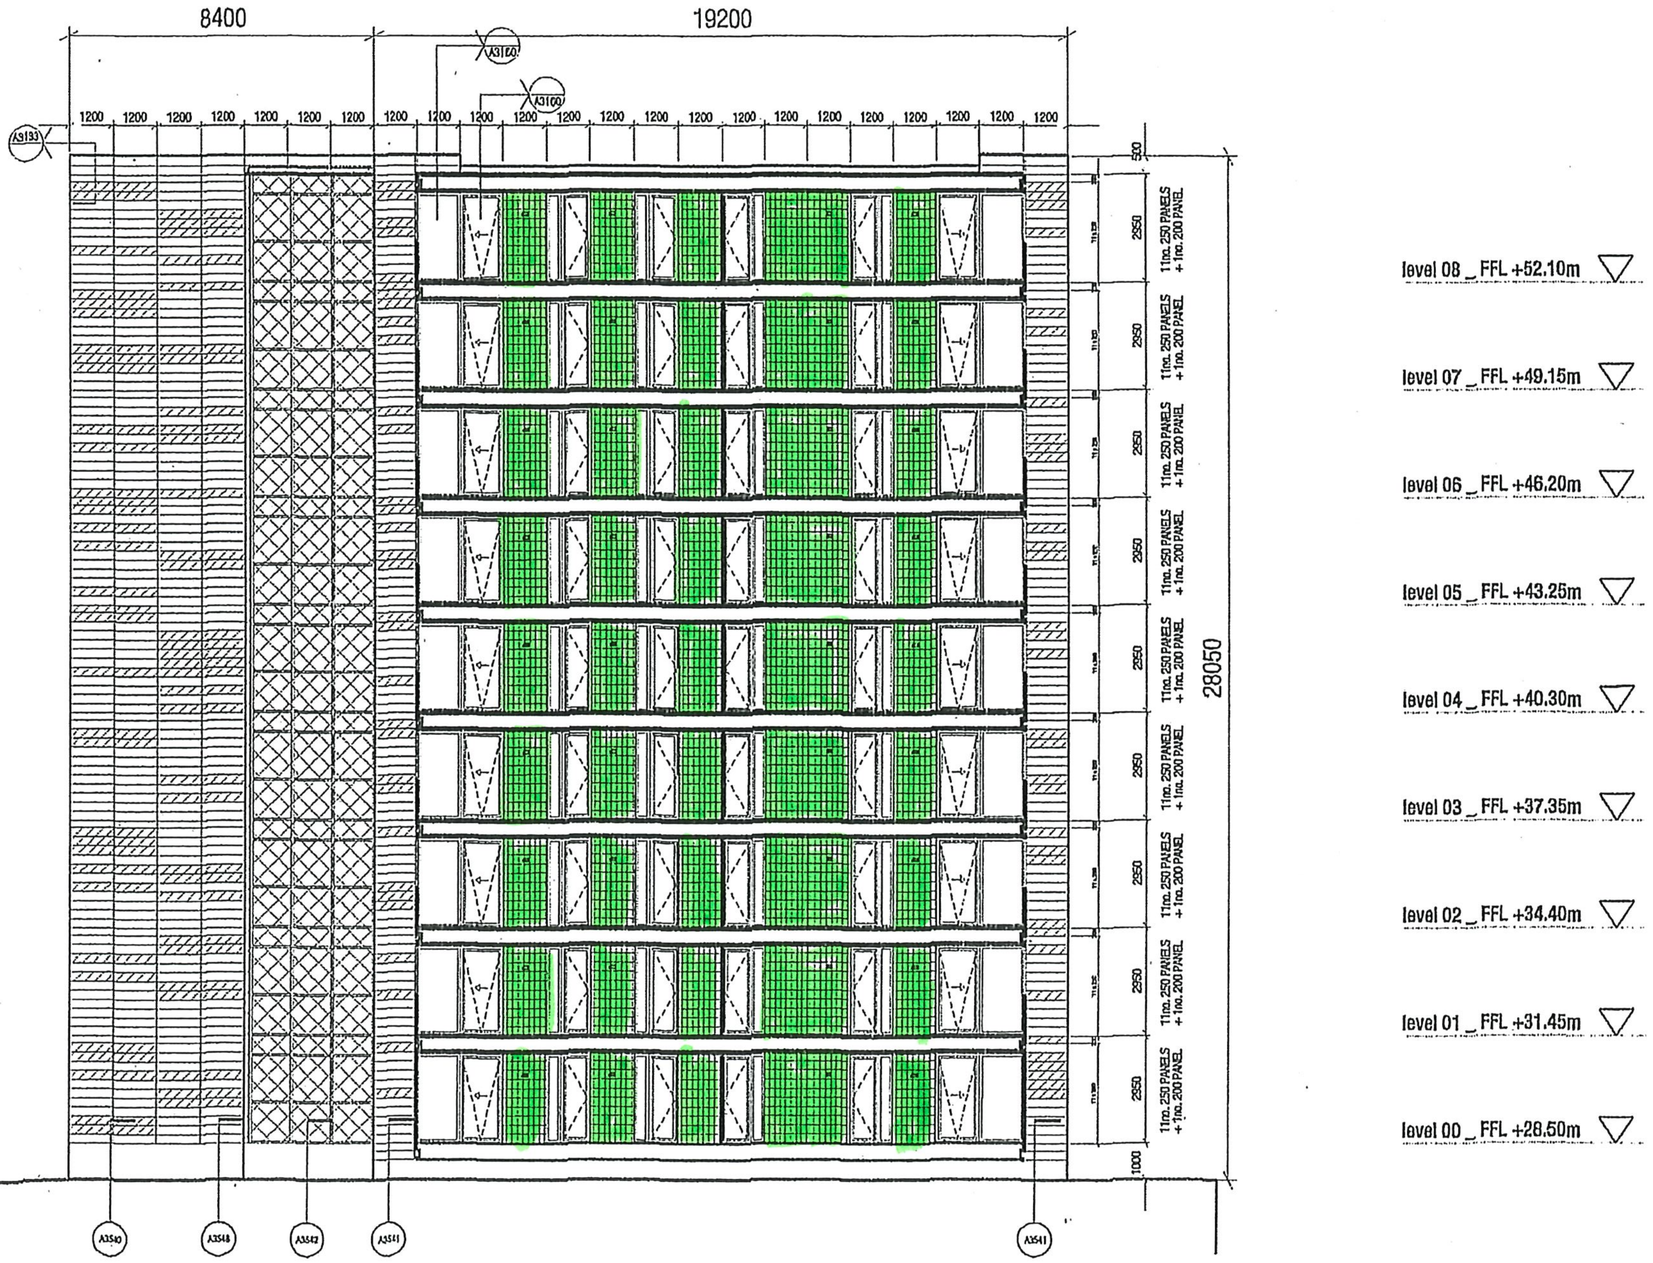

FOR SETTING OUT OF LIGHTS TO
BALCONIES REFER TO DRAWING A3803

Do not scale from this drawing.
All dimensions are to be checked on site and any discrepancies noted in writing to JMP.
All dimensions are in millimetres unless noted otherwise.
If in doubt ask the Contract Administrator.

Revisions

Rev.	Date	Description	Drawn	Checked
1	16.07.04	Corridor glazing amended	JS	
2	22.09.04	Additional terracotta row added at roof level. Cladding details keyed in. Glazing and rainscreen to balconies revised	RAS	JS
3	25.05.05	Revisions to glazing types and in fill panels	RAS	JS
4	28.09.05	Curtain walling revised to make consistent with Block 1 curtain walling	RAS	JS
5	14.10.05	External lighting to balconies shown	RAS	JS
6	28.11.05	References to ground slab details shown	RAS	JS

ST. GEORGE'S ISLAND - DANDARA
Block 5 - GA West Elevation

scale	1:100 at A1	job no.	1045
date	07.07.04	drawing by	AS
drawing status	INFORMATION	checked by	DG
drawing no.	A3523	revision	6

John McAslan + Partners

St John's House
2-10 Queen Street
Telephone 0161 834 2037
Facsimile 0161 833 2036
manchester@mcaslan.co.uk
www.mcaslan.co.uk

25-4-2006-15:58:42-Darren-Booth-Project:-St-Georges-Island-Drawing:-A3523-pl-Rev:-Status:-Status-A-This-drawing-is-not-to-scale