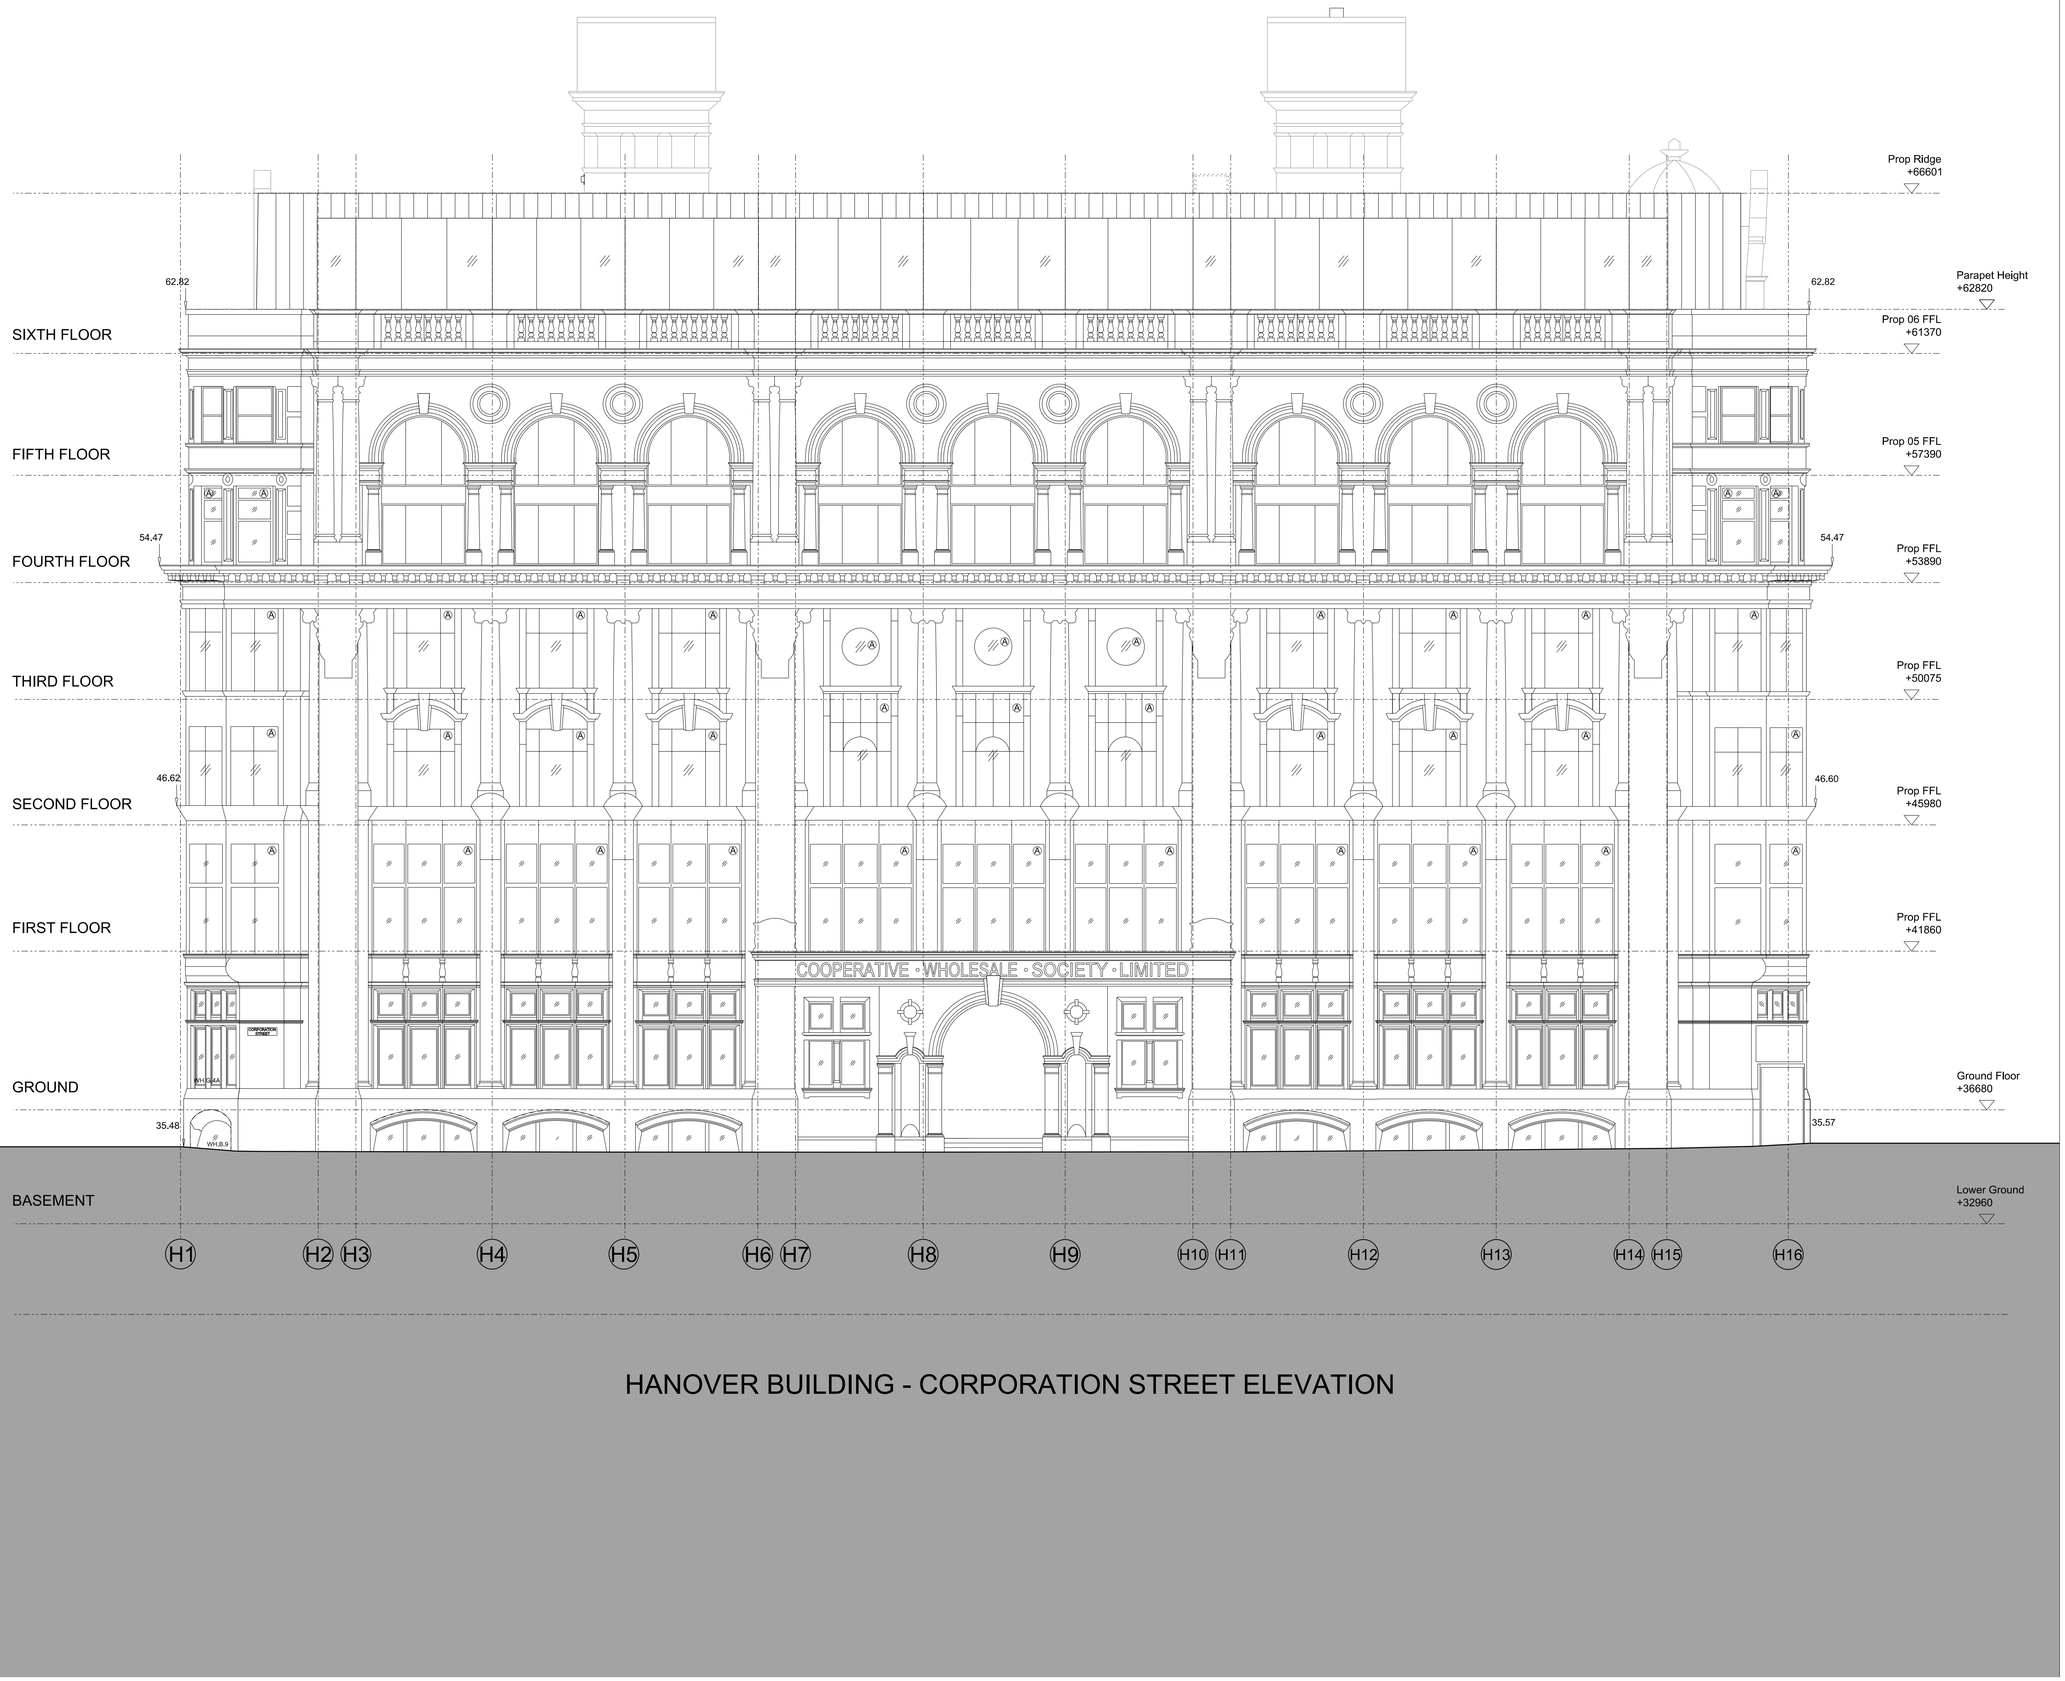


HANOVER BUILDING - CORPORATION STREET ELEVATION

© COPYRIGHT
The copyright in this drawing is vested in Sheppard Robson and no license or assignment of any kind has been, or is, granted to any third party whether by provision of copies or originals or otherwise unless agreed in writing.

DO NOT SCALE FROM THIS DRAWING
The contractor shall check and verify all dimensions on site and report discrepancies in writing to Sheppard Robson before proceeding work.

FOR ELECTRONIC DATA ISSUE
Electronic data / drawings are issued as 'read only' and should not be interrogated for measurement. All dimensions and levels should be read only from those values stated in text on the drawing.

NOTES

REV.	DATE	AMENDMENT
-	14/12/2020	First Issue

KEYPLAN

CLIENT

NOMA

SHEPPARD ROBSON
27th Floor City Tower Piccadilly Plaza Manchester M1 4BT
T: +44 (0)161 233 8900 E: manchester@sheppardrobson.com

PROJECT
HANOVER RETAIL WORKS

SCALE@A1	DATE	ORIGINATOR	CHECKED	AUTHORISED
1:100	**14.12.2020**	**RW**	**RW**	**TOB**

TITLE
WEST ELEVATION
CORPORATION STREET
EXISTING

STATUS
PLANNING

DRAWING NO.
6702-00-203

REV.
-

Plotted:14/12/2020 Filename:P:\Projects\6700_etc\6702\CAD\dxf\00_Site\6702-00-203.dgn