
contractors are to check all levels and dimensions before work is put in hand, and any discrepancies are to be referred to the architects


REV	DATE	DESCRIPTION	DWN	CHKD

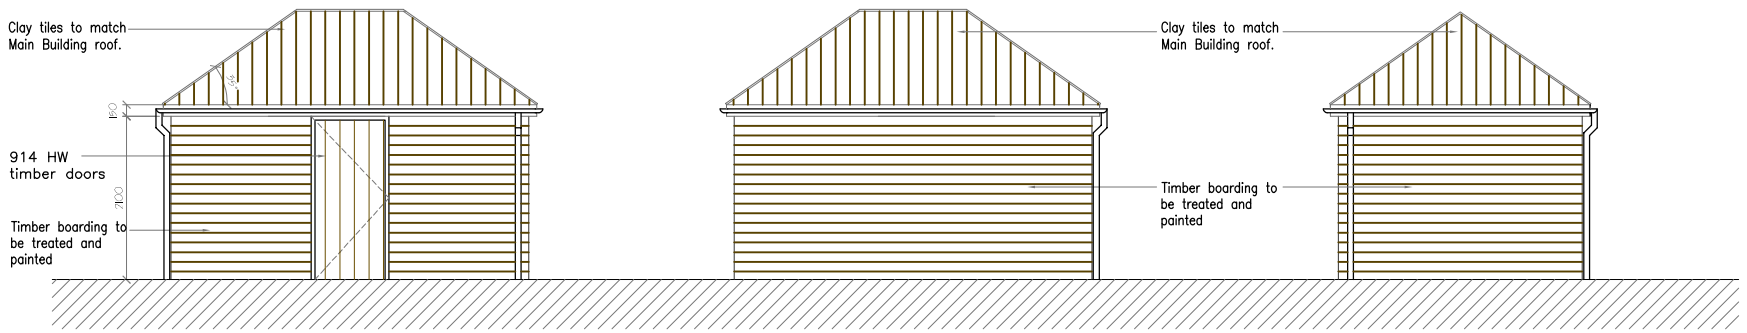


Front Elevation


Rear Elevation

Side Elevation

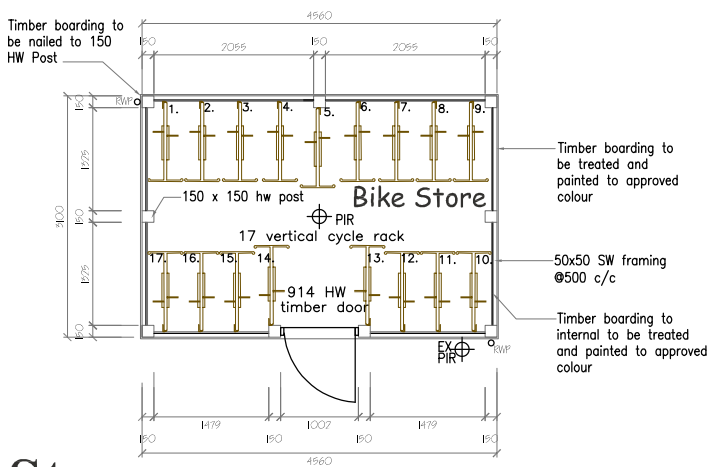

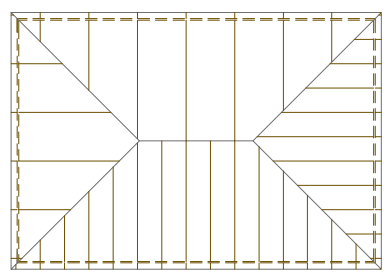


Roof Plan

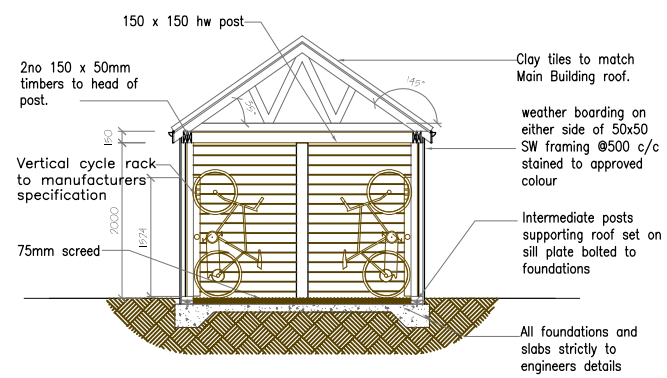


Typical Section

Bike Store

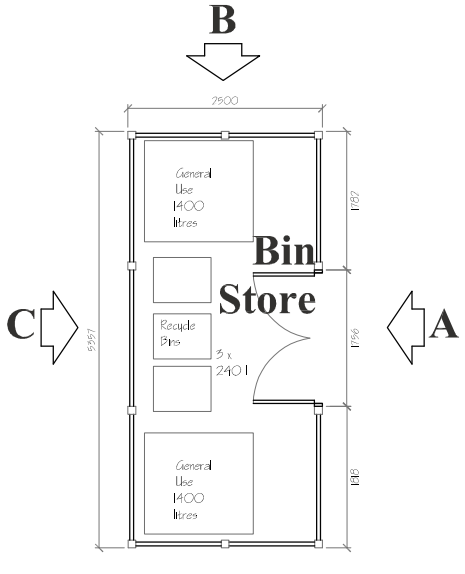

Floor Plan


Bin Store

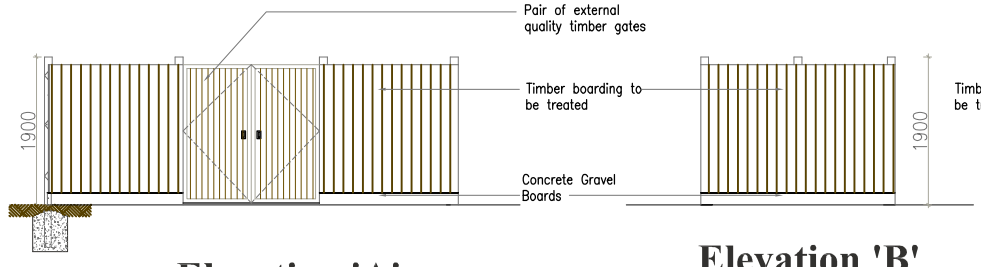


Elevation 'A'

Elevation 'B'


Elevation 'C'

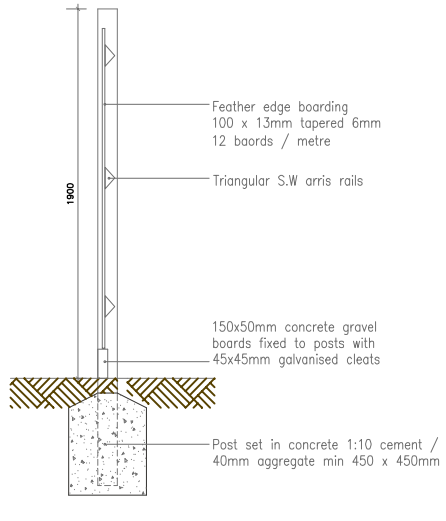

Typical Section A - A & Fence Detail (1:20)

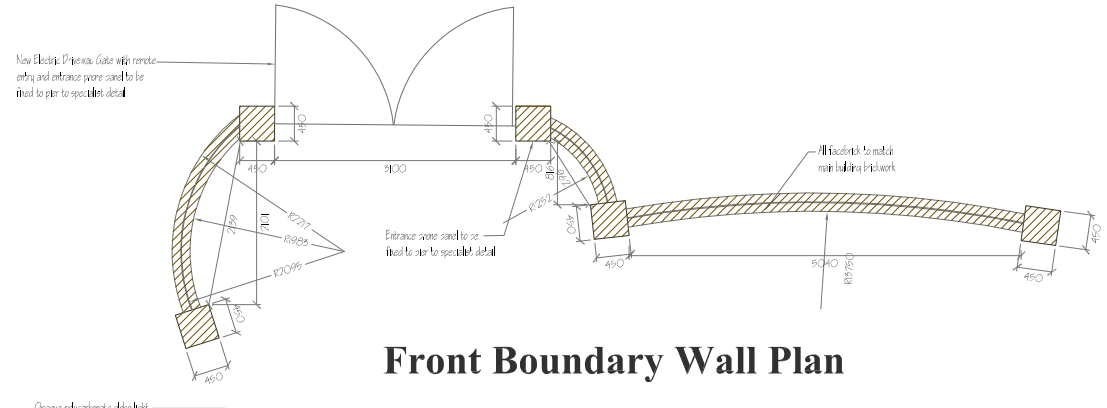

Front Boundary Wall Plan

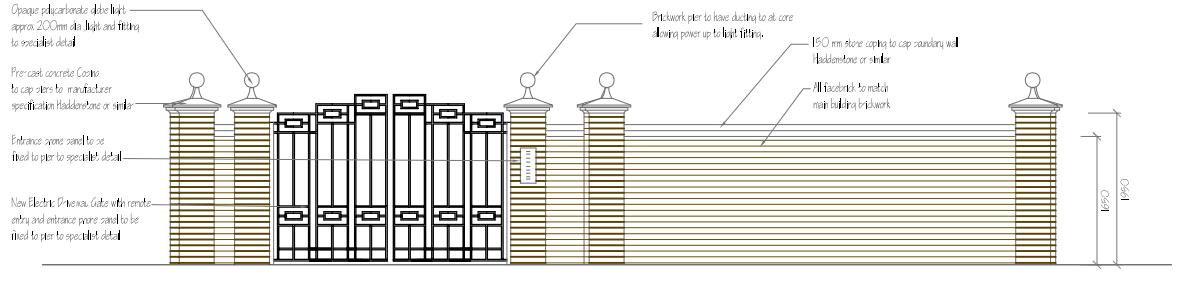

Typical Front Boundary Wall Elevation

LAP
Architects + Interior Designers Limited
GREAT BURSTEAD SCHOOL HOUSE, 70 LAINDON ROAD, BILLERICAY, ESSEX CM12 9LD
TEL: 01277 632306 FAX: 01277 632307 E-MAIL:admin@lap-architects.com
www.lap-architects.com

project

Proposed Development
Northendon
Manchester

client

Broadfield Properties

drawing title

Bike Store, Bin Store & Boundary Wall treatment

drawing number	revision
6383/14	checked
scale 1:50	drawn Aqh
	date Aug 05