1 SITE LOCALITY PLAN
SCALE 1:500
RE:

1 SITE PLAN
SCALE 1:1250
RE:

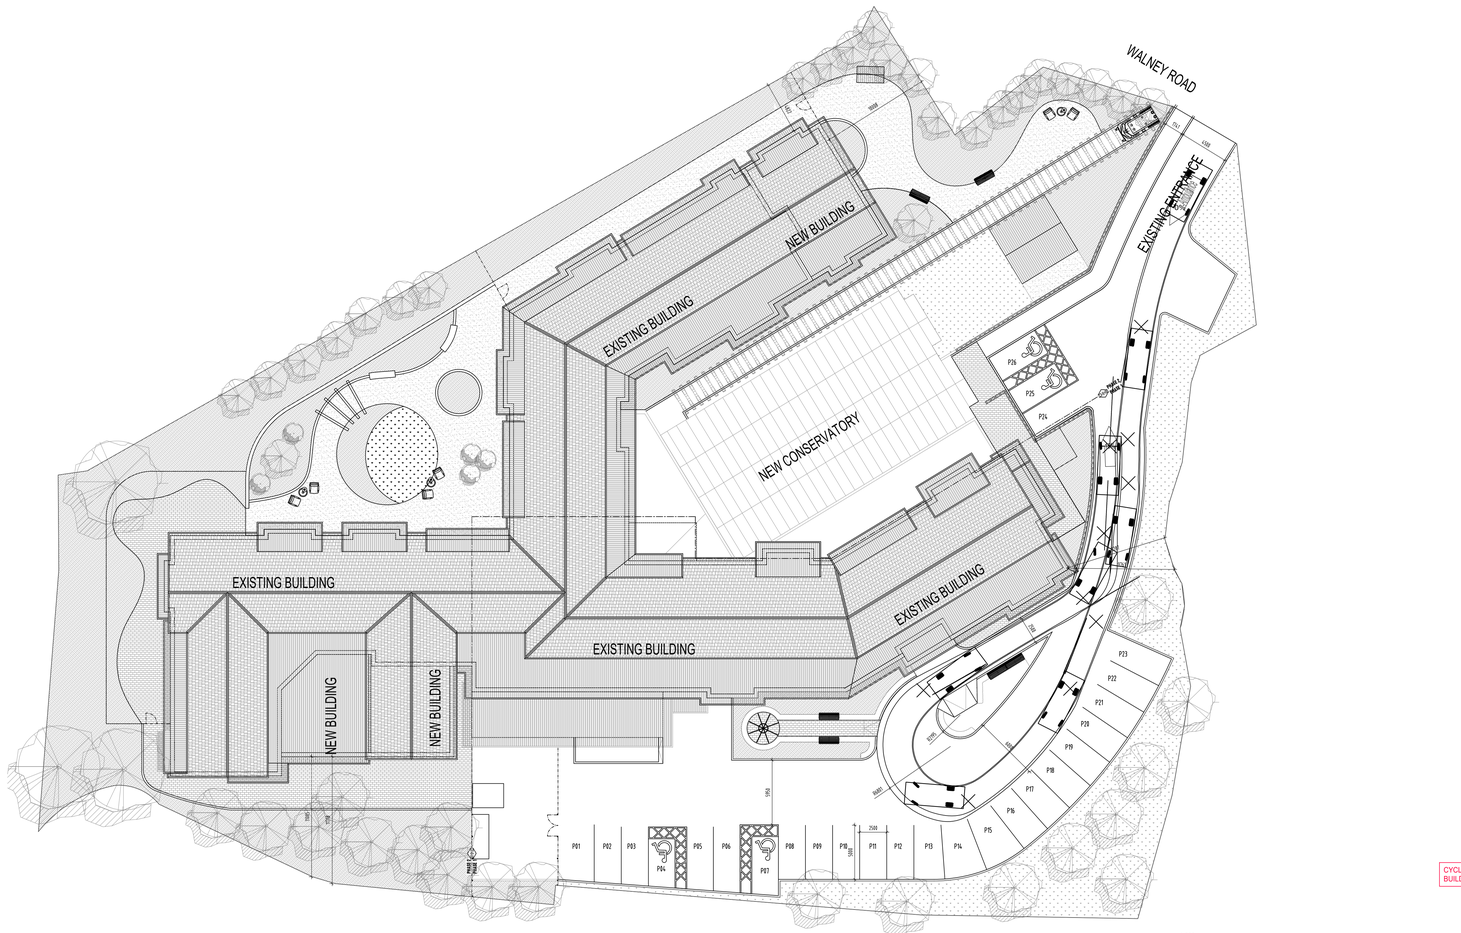

1 SITE PLAN
SCALE 1:200
RE:

JOB NO.	DRAWING NO.	REV.
19022	01 01 A101	D

CONSULTANT/REFERENCE DRAWING INDEX

DRAWING NUMBER	DRAWING TITLE	DISCIPLINE

KEY PLAN

NOTE:
contractor to check all dimensions on site and on drawings, any discrepancies must be reported to the architect only figured dimensions are to be taken.
This drawing is the property of array architects, copyright is reserved by them and the drawing is issued on the condition that it is not amended, copied, reproduced, retained or disclosed to any unauthorised person, either wholly or in part without the written consent of array architects.

All work to comply with NATIONAL BUILDING REGULATIONS ACT 103 OF 1977 and the latest edition of the SANS 10400 and any amendments thereto as well as the by-laws of the relevant local municipality

These drawings are to be read in conjunction with structural engineer's, civil engineer's, or plumbing consultant's drawings where specified

ROOFS: (in accordance with PART L of SANS 10400)
refer to sections and structural engineer's drawings where specified
all roof fixings to be in accordance with PART K of SANS 10400

WALLS: (in accordance with PART K of SANS 10400)
refer to sections, provide brickforce every fifth course

CEILINGS & CILLS: refer to sections

D.P.C's: SABS approved throughout

D.P.M's: (in accordance with PART J of SANS 10400 SABS approved throughout

STRUCTURAL WORK: refer to structural engineer's details and specifications

GLAZING: (in accordance with PART N of SANS 10400 SANS 10137 and 1263-1

DRAINAGE: (in accordance with PART P of SANS 10400)
SABS materials used throughout. 75mm deep seal traps used with all waste fittings all i.e.'s to be marked at the surface and sealed. WC's to have "S" or "P" traps with side access cleaning eyes. all WHB's to have 32 diam. waste pipes and 40 diam. waste pipes to all other fittings.

GENERAL NOTES:
all habitable rooms to have a minimum of 10% natural light and 5% natural ventilation to comply with the NATIONAL BUILDING REGULATIONS (SANS 10400) unless otherwise specified, refer to mechanical engineer's specification.
all openings to have prestressed lintels over. brickforce to every course for 5 courses above lintel, brickforce to every fifth course of brickwork
use figured dimensions only, do not scale off drawing

4	D	20210324	SITE PLAN REVISED	KG
4	C	20210305	Issued for COSTING	RV
4	B	20210219	Issued for COSTING added ambulance turning circle	RV
4	A	20201105	Issued for COSTING	RV
3	A	20201001	Issued for INFORMATION	RV

I.T.	REVISION NUMBER	DATE	ISSUE TYPE (I.T.)			AUTHOR
			(0) PRELIMINARY	(4) FOR TENDER	(7) AS BUILT	
			(2) FOR APPROVAL	(5) FOR CONSTRUCTION	(8) CANCELLED	
			(3) FOR INFORMATION	(6) FOR REVIEW		

CONSULTANT DRAWING NO. 000 000 000 — PAGE SIZE A0

DATE	DRAWN	SCALE
2020.07.27	RV	1:200

array architects
17 jane avenue, bordeaux, randburg
P.O. Box 4535, Randburg 2125
tel: +27 11 883 7694
fax: +27 11 887 9599
email: reception@arrayarch.co.za
www.arrayarch.co.za

PROJECT
The Peele
ALTERATIONS & ADDITIONS TO THE EXISTING CARE FACILITY IN WYTHENSHAWE, MANCHESTER

DRAWING DESCRIPTION
SITE PLAN AND SCHEDULE OF RIGHTS

JOB NO.	DRAWING NO.	REV.
19022	01 01 A101	D