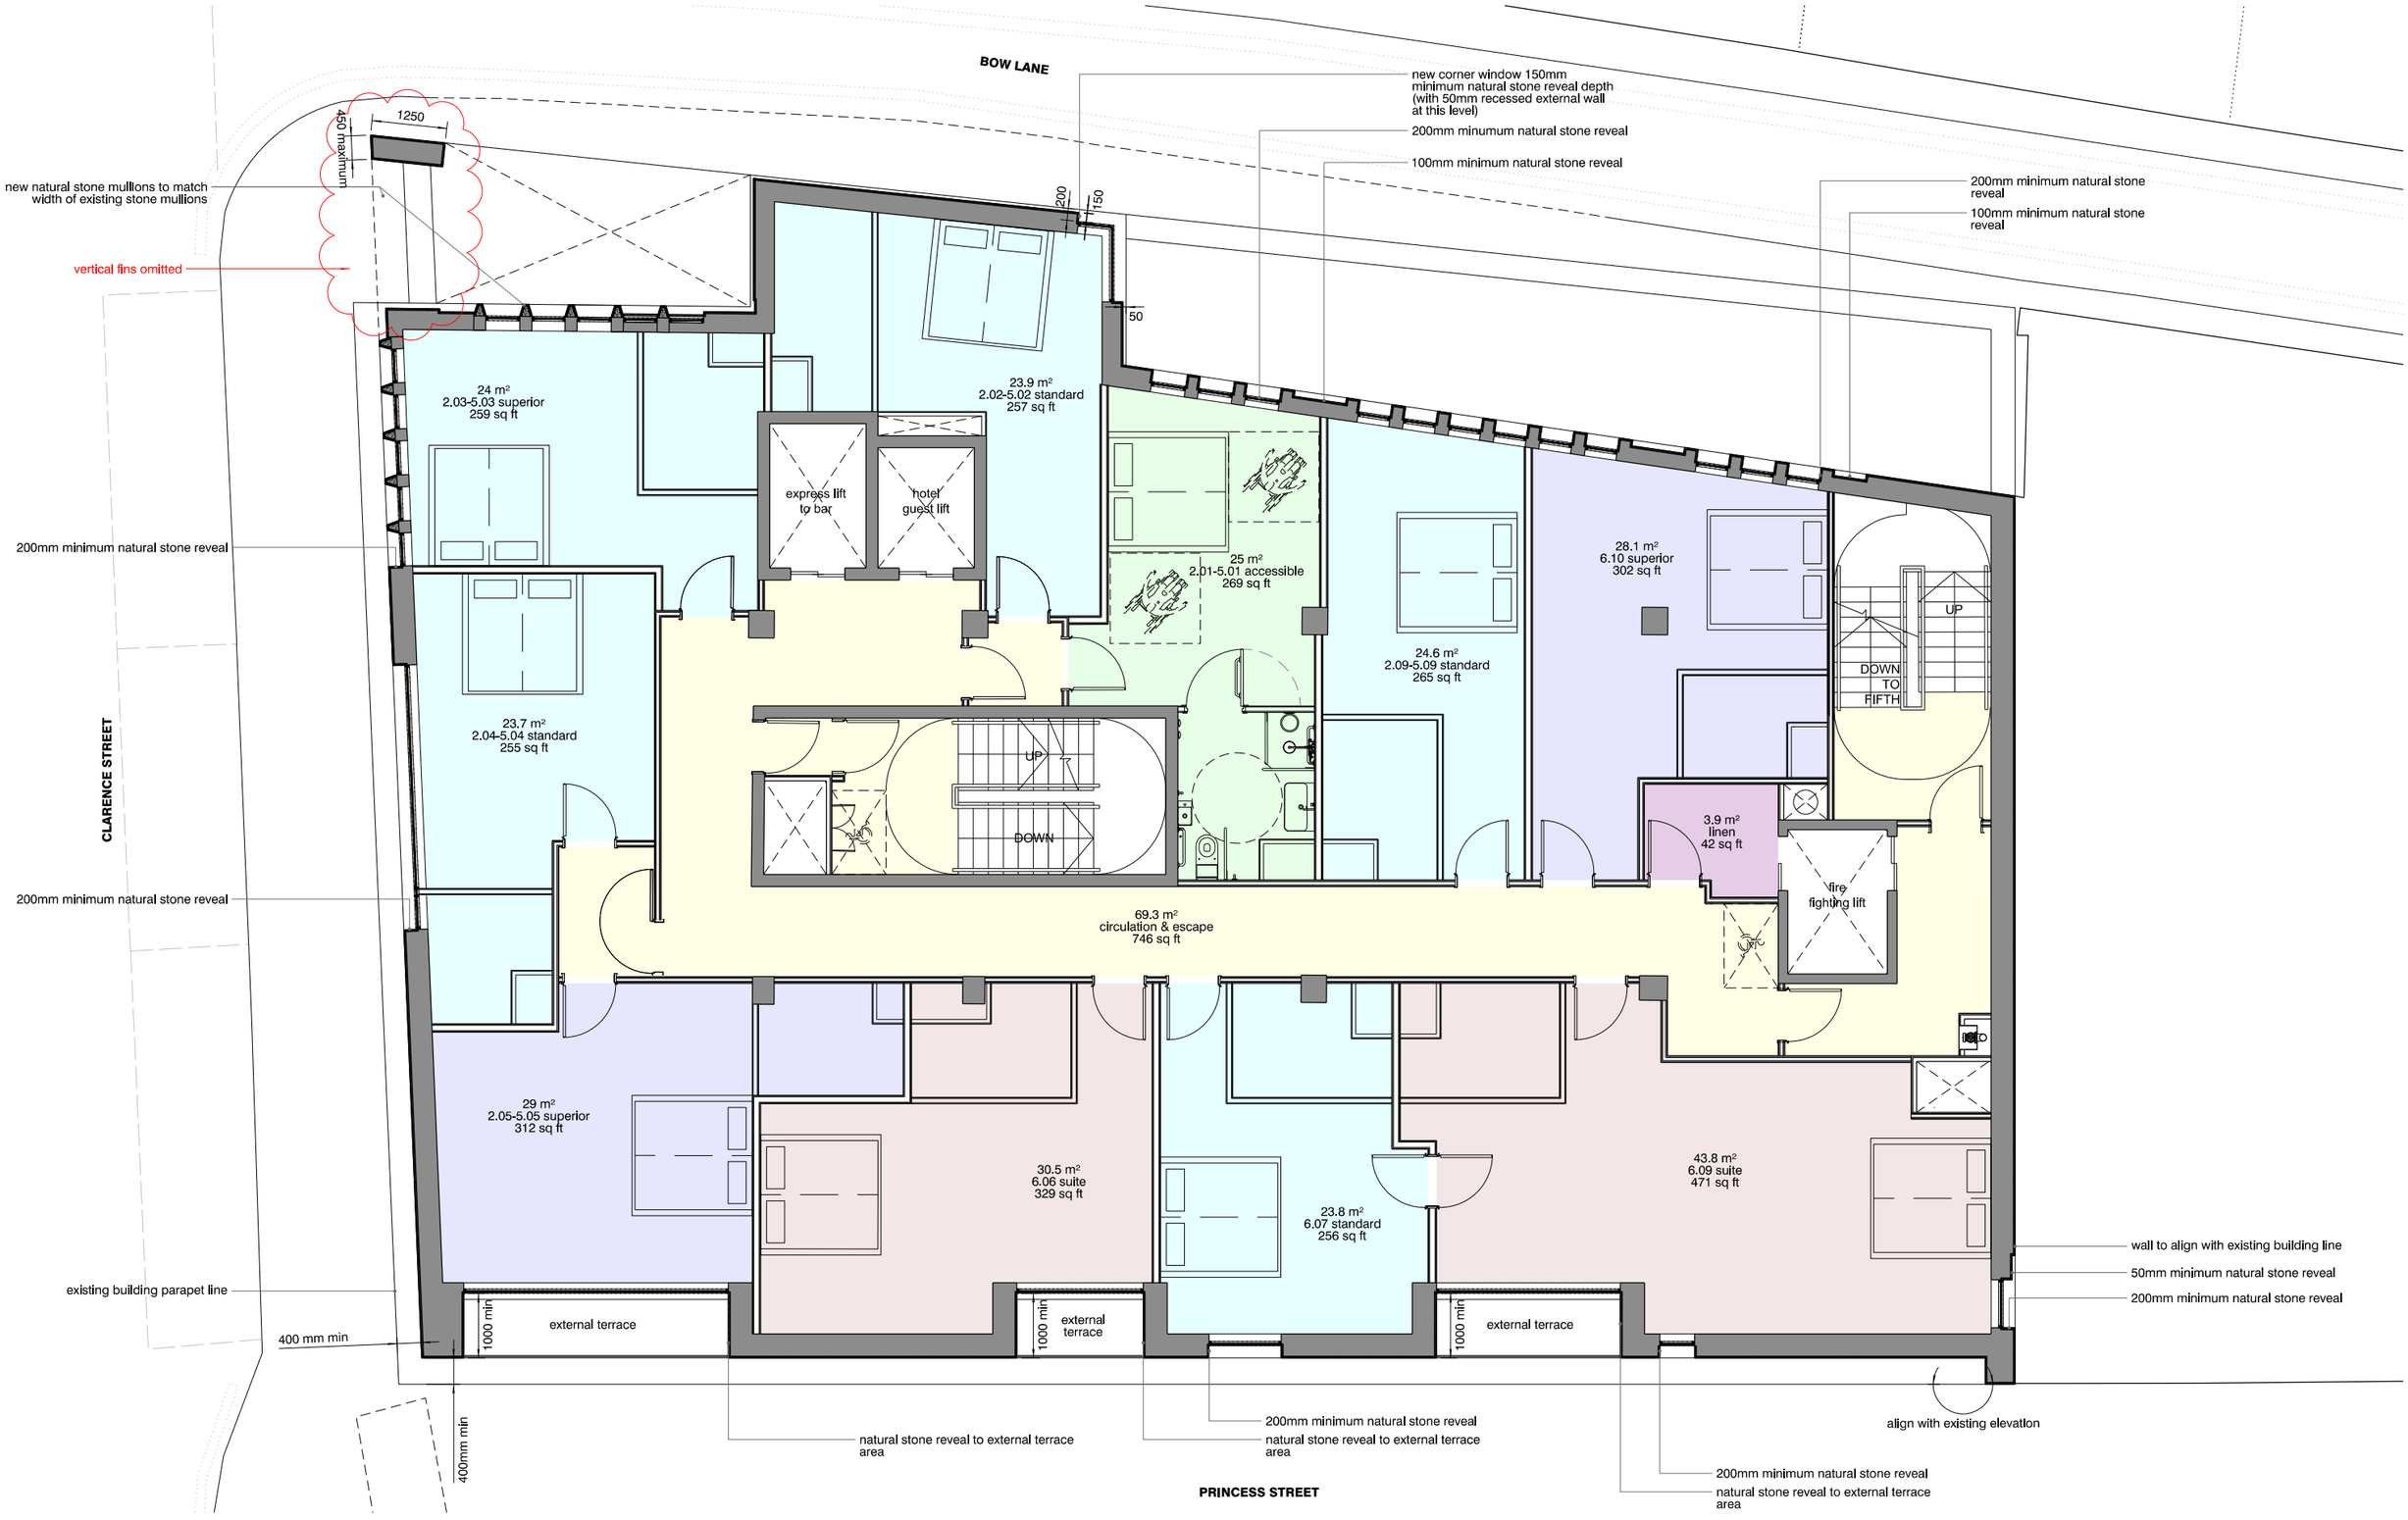

revision:	date:	note:
P01	20190425	planning submission
P02	20190607	window openings updated
P03	20210113	section 73 application

ACCOMMODATION

- suite room
- superior room
- standard room
- accessible room
- circulation and escape
- BOH

KEY

- existing walls and columns
- proposed extension
- proposed new partitions

project
4*hotel on princess street, manchester

job no.
7415

title
proposed sixth floor plan

scale
1:100 @ A3

drawing no.
al(05)0027

in association with
LEACH RHODES WALKER ARCHITECTS
www.lrw.co.uk

stephenson STUDIO
architects planners interiors

3 riverside mews
4 commercial street
manchester, M15 4RQ
www.stephenson-studio.com
mail@stephenson-studio.com
t +44 (0)161 832 0244

© stephenson STUDIO ltd. do not scale from this drawing