
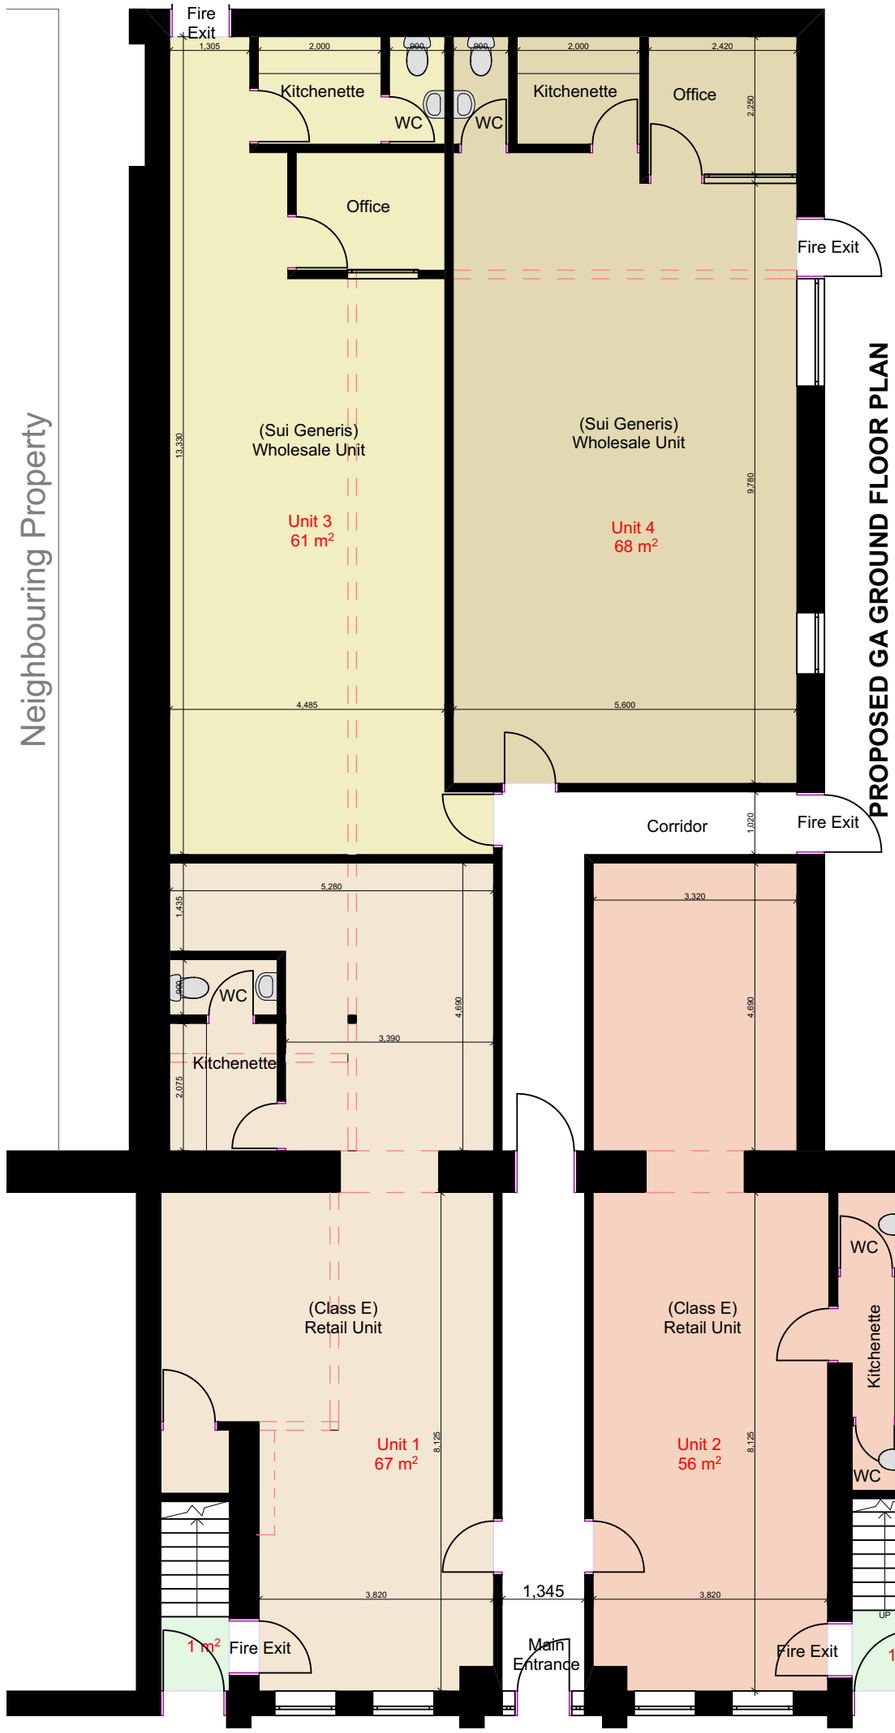


PROPOSED GA GROUND FLOOR PLAN

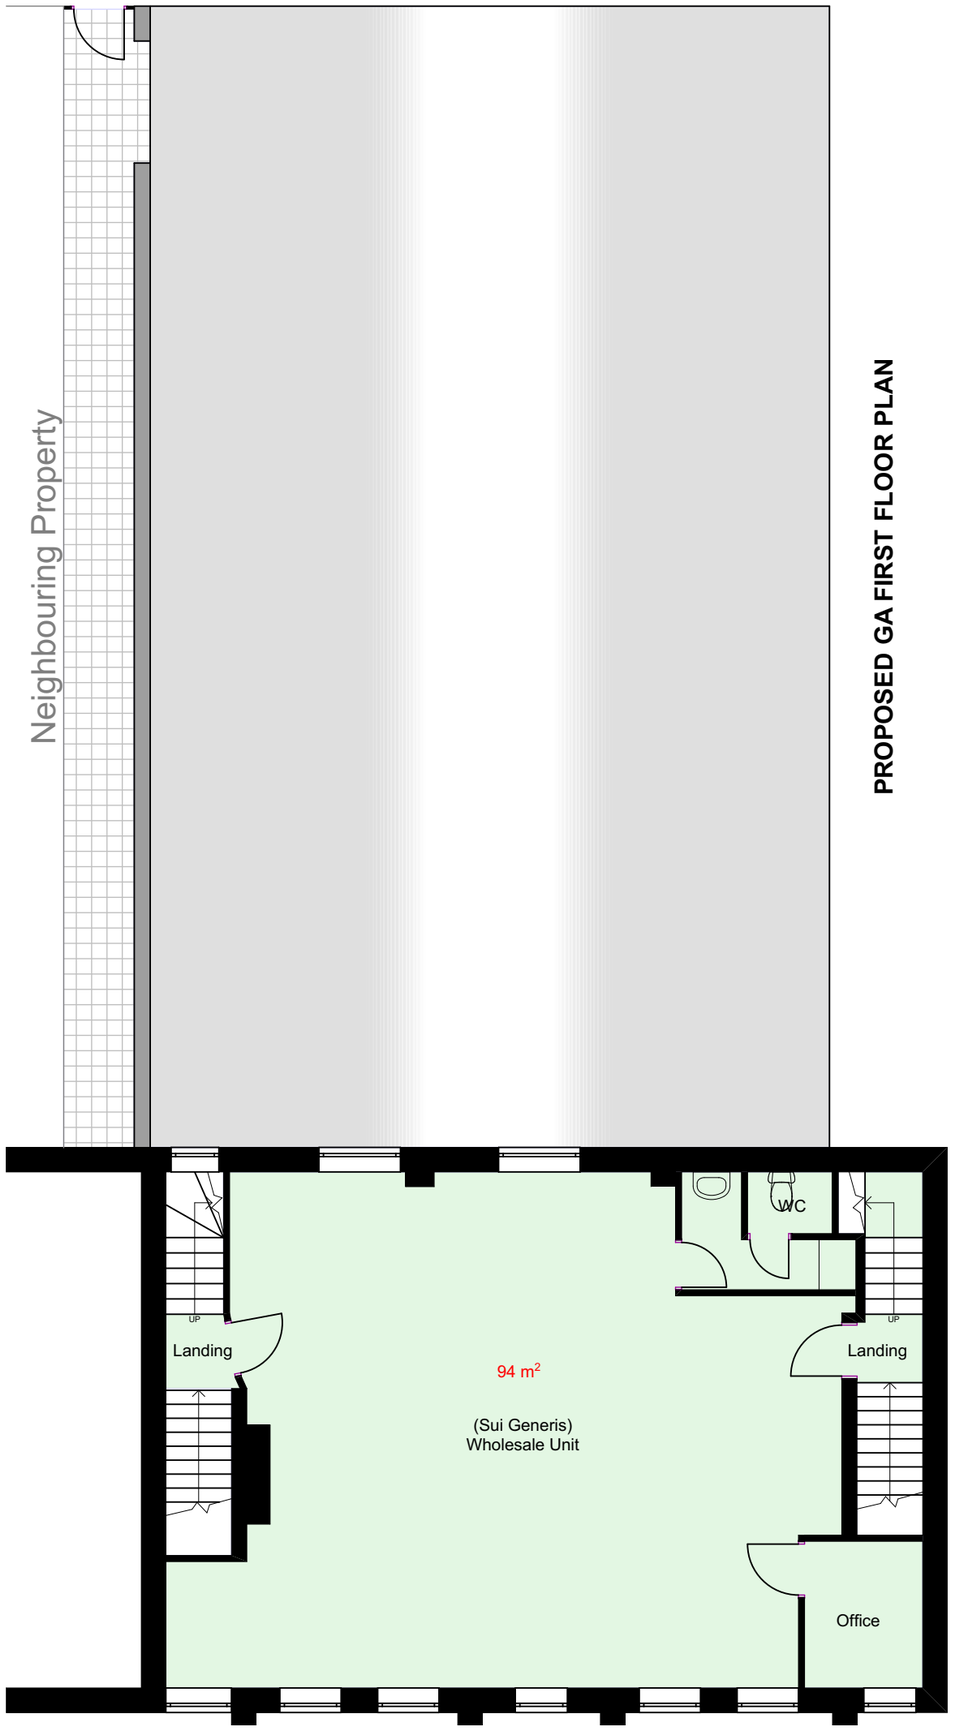

PROPOSED GA FIRST FLOOR PLAN

notes

This drawing is subject to a detailed building and site survey, therefore no guarantee of its accuracy can be given.
This drawing has been draughted in accordance with the clients design requirements.
All areas are approximate and are subject to a detailed building and site survey and further design development.
All dimensions should be checked prior to commencement of construction on site. Measurements should not be taken off the drawing.

All dimensions shown are in millimetres (mm).

PL3	Layout amended	26.01.21
PL2	Unit labels amended	08.12.20
PL1	Unit labels added	07.12.20
PL0	Planning Issue	02.10.20

revisions

NADA Architects Ltd
169 Kingsway
Burnage
Manchester
M19 2ND
Mob: 07974 735527
E: ahmed@nadaarchitects.com
W: www.nadaarchitects.com

PLANNING

D - design PL - planning PT - pre-tender
T - tender P - preliminary
C - construction R - record

MR VIR VIJ

CHANGE OF USE.
160-162 CHEETHAM HILL ROAD, MANCHESTER, M8 8LQ

PROPOSED GA FLOOR

scale	date	drawn	checked
1:100 @ A3	02.10.20	MH	AC

job no	(category) dwg no	revision
20-786	(03)003	PL3

Drawing measurements shall not be obtained by scaling. Verify all dims prior to construction. Immediately report any discrepancies on this drawing to Architect. This drawing shall be read in conjunction with associated specifications and related consultant's documents.