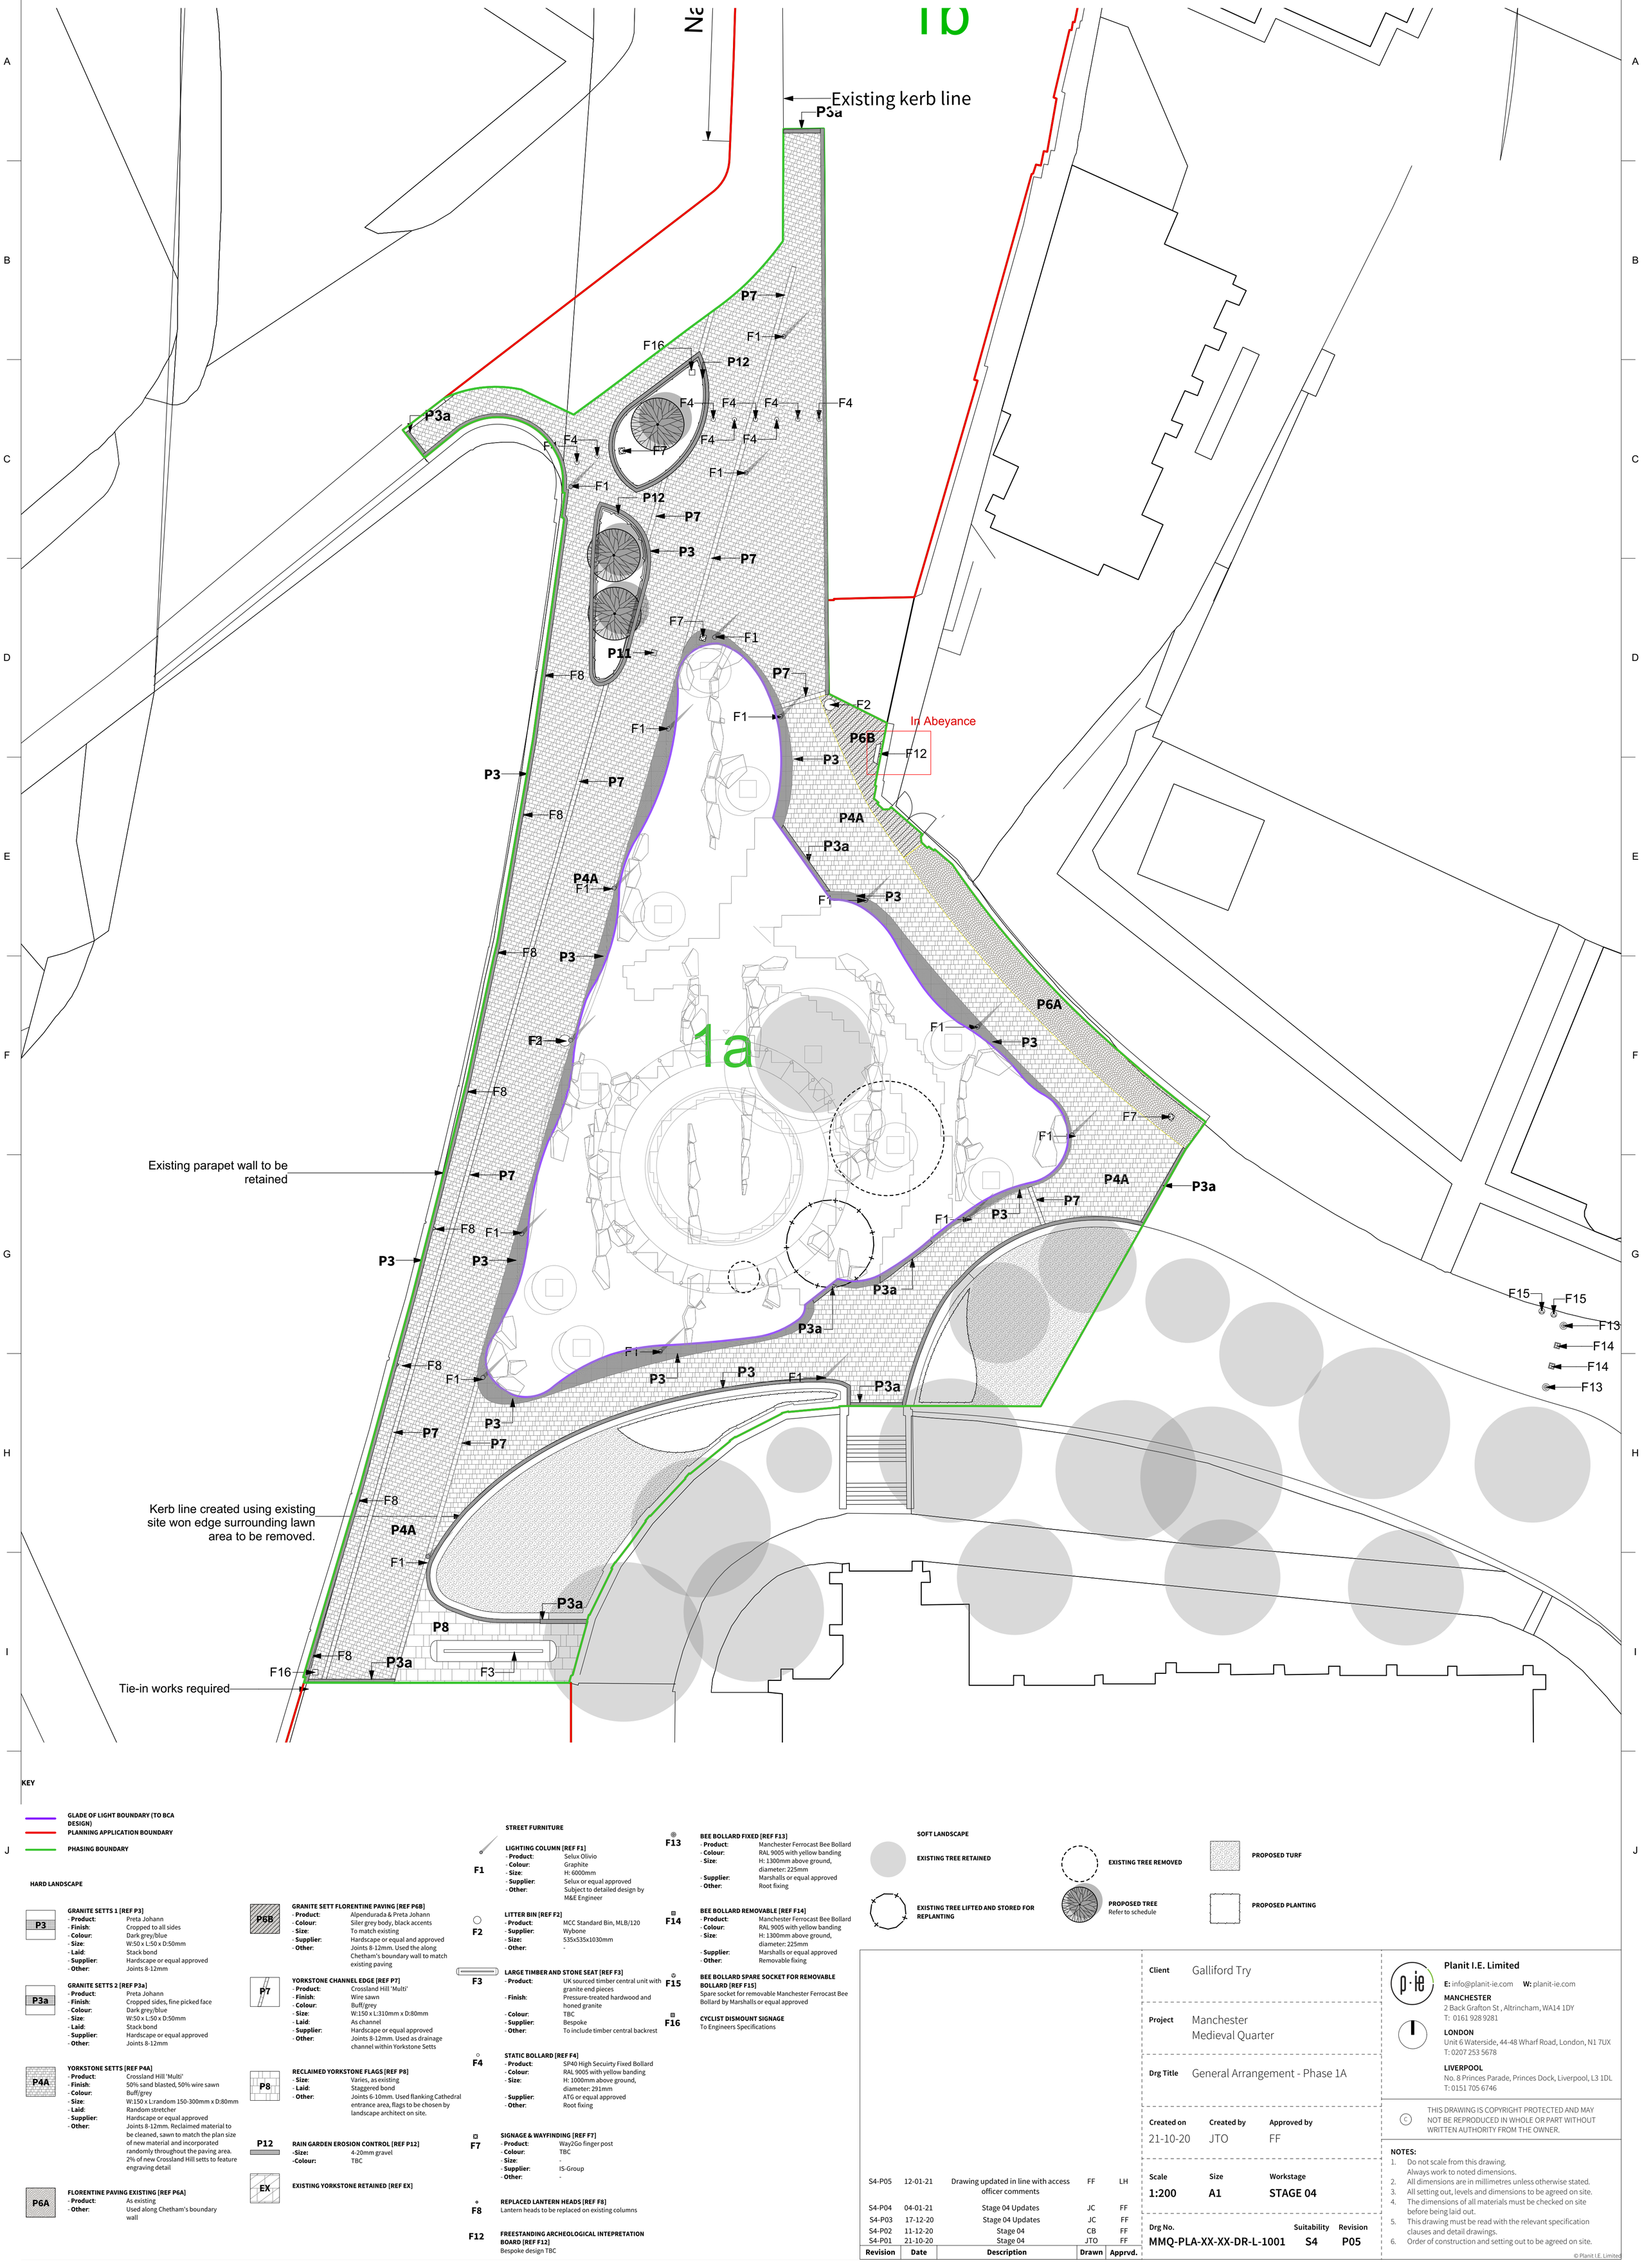

KEY

- GLADE OF LIGHT BOUNDARY (TO BCA DESIGN)
- PLANNING APPLICATION BOUNDARY
- PHASING BOUNDARY

HARD LANDSCAPE

P3 — GRANITE SETTS 1 [REF P3]
- **Product**: Preta Johann
- **Finish**: Cropped to all sides
- **Colour**: Dark grey/blue
- **Size**: W:50 x L:50 x D:50mm
- **Laid**: Stack bond
- **Supplier**: Hardscape or equal approved
- **Other**: Joints 8-12mm

P3a — GRANITE SETTS 2 [REF P3a]
- **Product**: Preta Johann
- **Finish**: Cropped sides, fine picked face
- **Colour**: Dark grey/blue
- **Size**: W:50 x L:50 x D:50mm
- **Laid**: Stack bond
- **Supplier**: Hardscape or equal approved
- **Other**: Joints 8-12mm

P4A — YORKSTONE SETTS [REF P4A]
- **Product**: Crossland Hill 'Multi'
- **Finish**: 50% sand blasted, 50% wire sawn
- **Colour**: Buff/grey
- **Size**: W:150 x L:random 150-300mm x D:80mm
- **Laid**: Random stretcher
- **Supplier**: Hardscape or equal approved
- **Other**: Joints 8-12mm. Reclaimed material to be cleaned, sawn to match the plan size of new material and incorporated randomly throughout the paving area. 2% of new Crossland Hill setts to feature engraving detail

P6A — FLORENTINE PAVING EXISTING [REF P6A]
- **Product**: As existing
- **Other**: Used along Chetham's boundary wall

P6B — GRANITE SETT FLORENTINE PAVING [REF P6B]
- **Product**: Alpendurada & Preta Johann
- **Colour**: Siler grey body, black accents
- **Size**: To match existing
- **Supplier**: Hardscape or equal and approved
- **Other**: Joints 8-12mm. Used the along Chetham's boundary wall to match existing paving

P7 — YORKSTONE CHANNEL EDGE [REF P7]
- **Product**: Crossland Hill 'Multi'
- **Finish**: Wire sawn
- **Colour**: Buff/grey
- **Size**: W:150 x L:310mm x D:80mm
- **Laid**: As channel
- **Supplier**: Hardscape or equal approved
- **Other**: Joints 8-12mm. Used as drainage channel within Yorkstone Setts

P8 — RECLAIMED YORKSTONE FLAGS [REF P8]
- **Size**: Varies, as existing
- **Laid**: Staggered bond
- **Other**: Joints 6-10mm. Used flanking Cathedral entrance area, flags to be chosen by landscape architect on site.

P12 — RAIN GARDEN EROSION CONTROL [REF P12]
- **-Size**: 4-20mm gravel
- **-Colour**: TBC

EX — EXISTING YORKSTONE RETAINED [REF EX]

STREET FURNITURE

F1 — LIGHTING COLUMN [REF F1]
- **Product**: Selux Olivio
- **Colour**: Graphite
- **Size**: H: 6000mm
- **Supplier**: Selux or equal approved
- **Other**: Subject to detailed design by M&E Engineer

F2 — LITTER BIN [REF F2]
- **Product**: MCC Standard Bin, MLB/120
- **Supplier**: Wybone
- **Size**: 535x535x1030mm
- **Other**: -

F3 — LARGE TIMBER AND STONE SEAT [REF F3]
- **Product**: UK sourced timber central unit with granite end pieces
- **Finish**: Pressure-treated hardwood and honed granite
- **Colour**: TBC
- **Supplier**: Bespoke
- **Other**: To include timber central backrest

F4 — STATIC BOLLARD [REF F4]
- **Product**: SP40 High Secuirty Fixed Bollard
- **Colour**: RAL 9005 with yellow banding
- **Size**: H: 1000mm above ground, diameter: 291mm
- **Supplier**: ATG or equal approved
- **Other**: Root fixing

F7 — SIGNAGE & WAYFINDING [REF F7]
- **Product**: Way2Go finger post
- **Colour**: TBC
- **Size**: -
- **Supplier**: IS-Group
- **Other**: -

F8 — REPLACED LANTERN HEADS [REF F8]
Lantern heads to be replaced on existing columns

F12 — FREESTANDING ARCHEOLOGICAL INTEPRETATION BOARD [REF F12]
Bespoke design TBC

F13 — BEE BOLLARD FIXED [REF F13]
- **Product**: Manchester Ferrocast Bee Bollard
- **Colour**: RAL 9005 with yellow banding
- **Size**: H: 1300mm above ground, diameter: 225mm
- **Supplier**: Marshalls or equal approved
- **Other**: Root fixing

F14 — BEE BOLLARD REMOVABLE [REF F14]
- **Product**: Manchester Ferrocast Bee Bollard
- **Colour**: RAL 9005 with yellow banding
- **Size**: H: 1300mm above ground, diameter: 225mm
- **Supplier**: Marshalls or equal approved
- **Other**: Removable fixing

F15 — BEE BOLLARD SPARE SOCKET FOR REMOVABLE BOLLARD [REF F15]
Spare socket for removable Manchester Ferrocast Bee Bollard by Marshalls or equal approved

F16 — CYCLIST DISMOUNT SIGNAGE
To Engineers Specifications

- SOFT LANDSCAPE
- EXISTING TREE RETAINED
- EXISTING TREE LIFTED AND STORED FOR REPLANTING
- EXISTING TREE REMOVED
- PROPOSED TREE — Refer to schedule
- PROPOSED TURF
- PROPOSED PLANTING

Revision	Date	Description	Drawn	Apprvd.
S4-P05	12-01-21	Drawing updated in line with access officer comments	FF	LH
S4-P04	04-01-21	Stage 04 Updates	JC	FF
S4-P03	17-12-20	Stage 04 Updates	JC	FF
S4-P02	11-12-20	Stage 04	CB	FF
S4-P01	21-10-20	Stage 04	JTO	FF

Client: Galliford Try

Project: Manchester Medieval Quarter

Drg Title: General Arrangement - Phase 1A

Created on	Created by	Approved by
21-10-20	JTO	FF

Scale	Size	Workstage
1:200	A1	STAGE 04

Drg No.	Suitability	Revision
MMQ-PLA-XX-XX-DR-L-1001	S4	P05

Planit I.E. Limited
E: info@planit-ie.com W: planit-ie.com
MANCHESTER
2 Back Grafton St , Altrincham, WA14 1DY
T: 0161 928 9281
LONDON
Unit 6 Waterside, 44-48 Wharf Road, London, N1 7UX
T: 0207 253 5678
LIVERPOOL
No. 8 Princes Parade, Princes Dock, Liverpool, L3 1DL
T: 0151 705 6746

© THIS DRAWING IS COPYRIGHT PROTECTED AND MAY NOT BE REPRODUCED IN WHOLE OR PART WITHOUT WRITTEN AUTHORITY FROM THE OWNER.

NOTES:
1. Do not scale from this drawing. Always work to noted dimensions.
2. All dimensions are in millimetres unless otherwise stated.
3. All setting out, levels and dimensions to be agreed on site.
4. The dimensions of all materials must be checked on site before being laid out.
5. This drawing must be read with the relevant specification clauses and detail drawings.
6. Order of construction and setting out to be agreed on site.

© Planit I.E. Limited