NOTES

Copyright: All rights reserved.
This drawing must not be reproduced without permission.
This drawing must not be scaled. Dimensions are in millimetres unless specified.

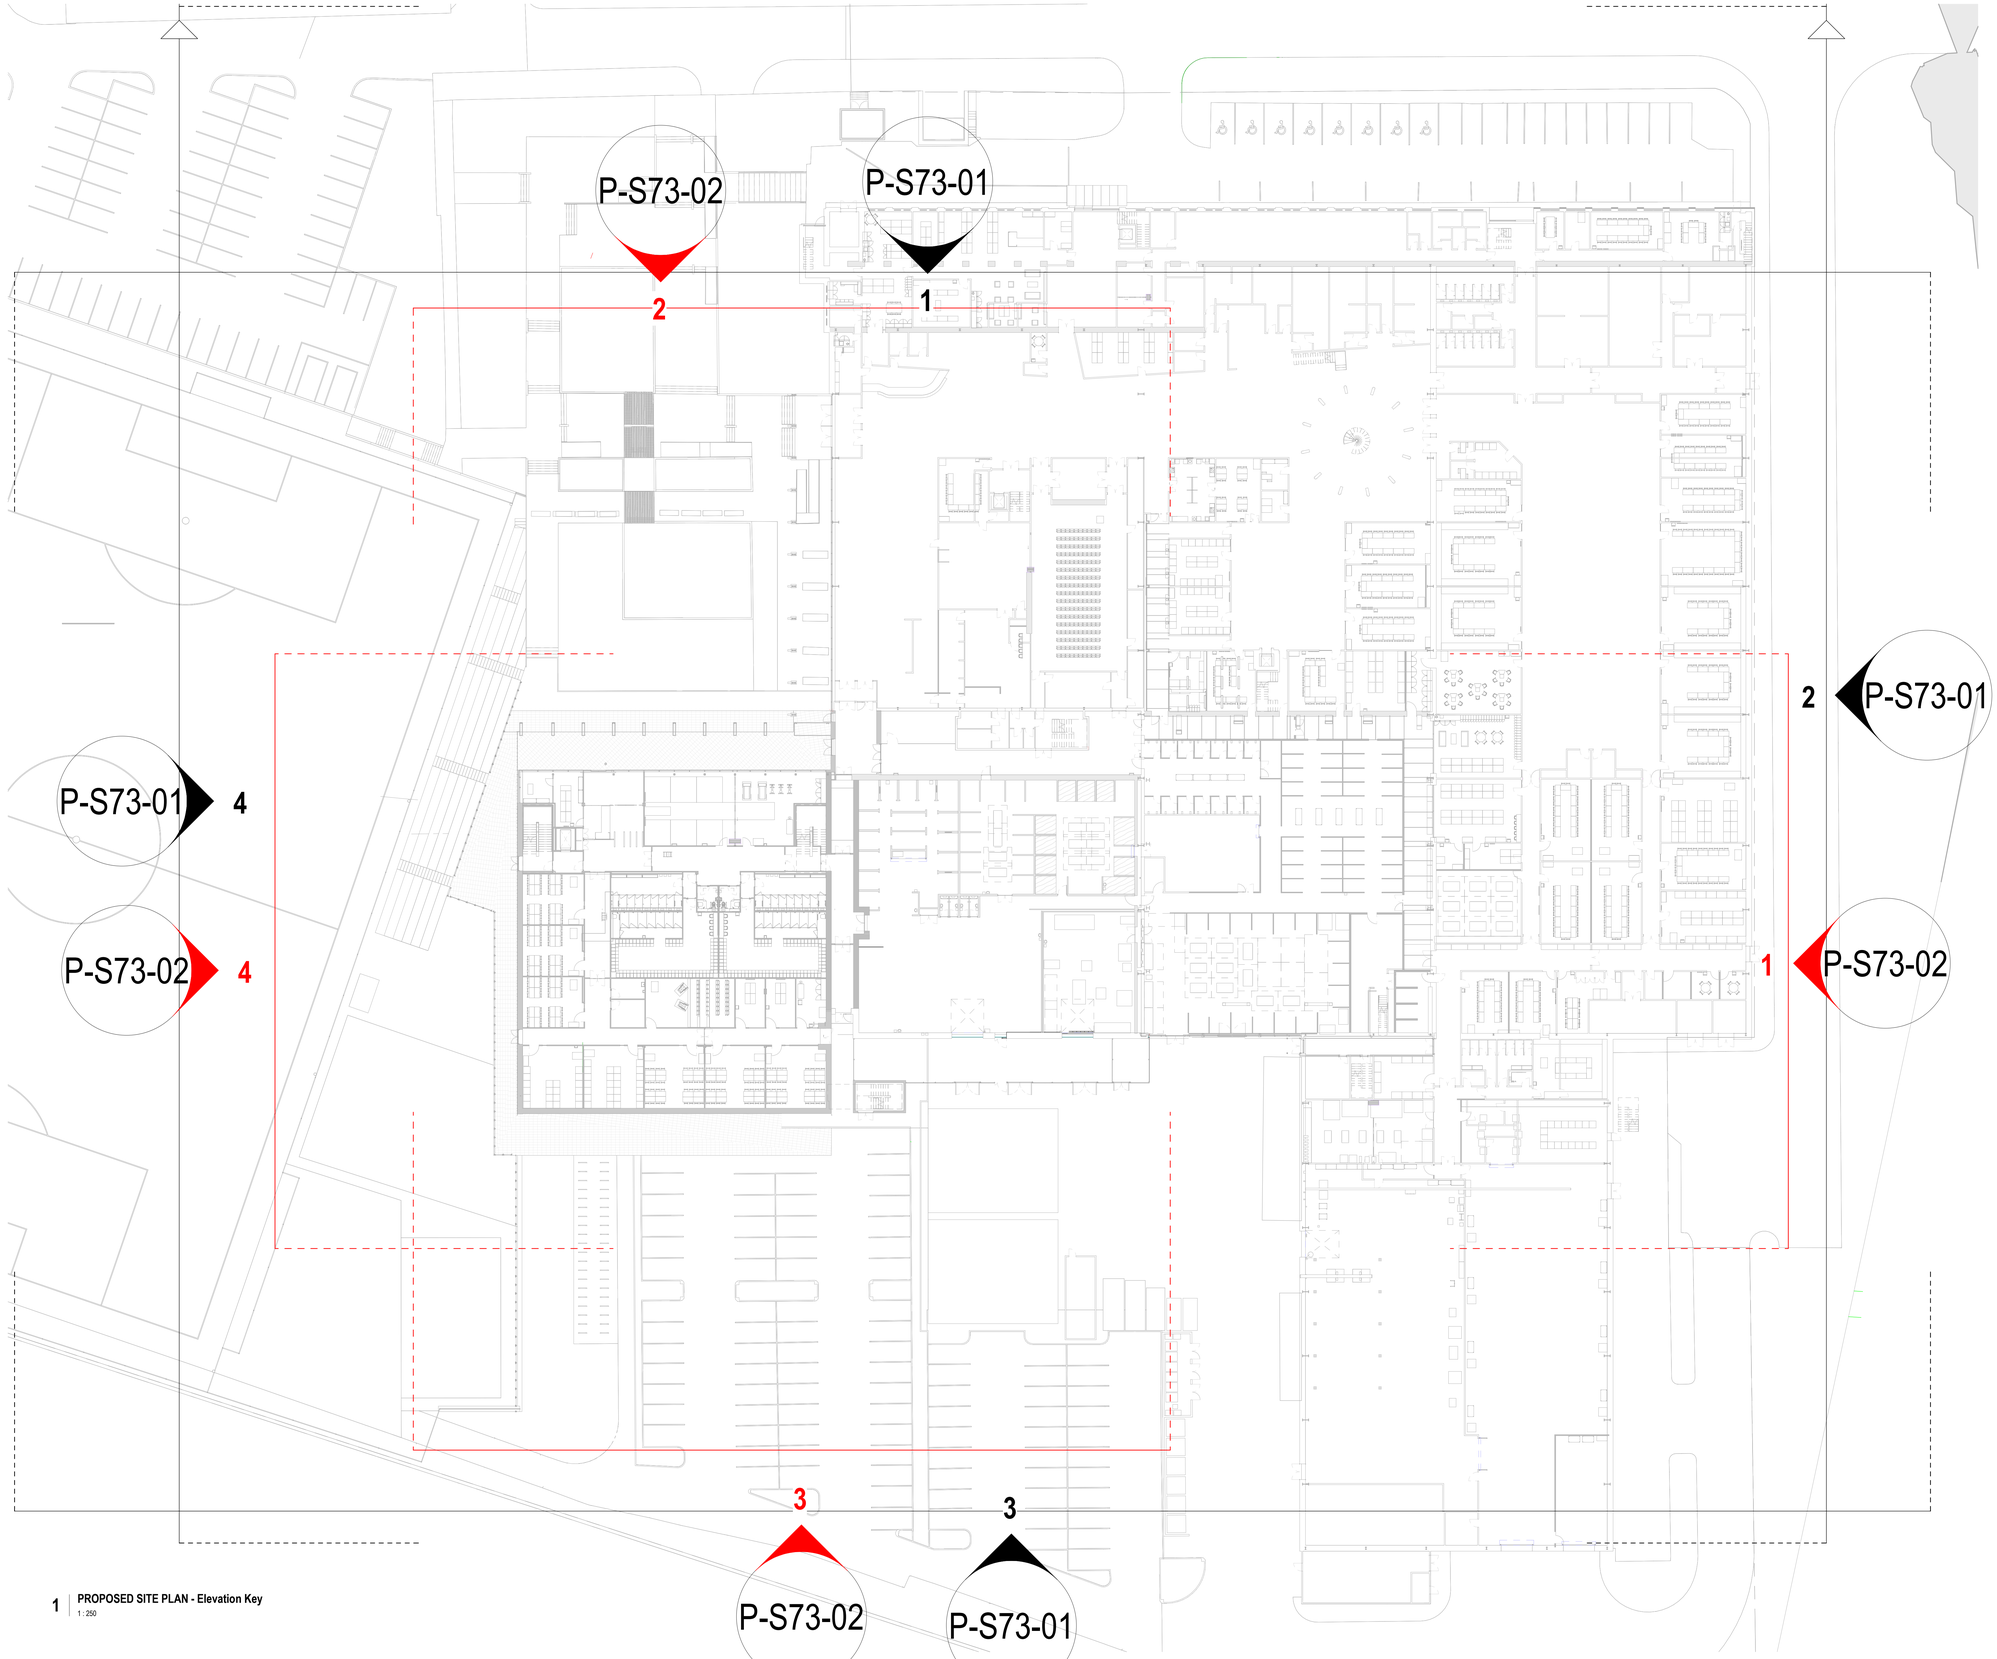

1 | **PROPOSED SITE PLAN - Elevation Key**
1 : 250

REV	DATE	REVISION NOTE	BY	CHECK
1	23.07.20	Update to show EWA changes	SR	MG

ellis williams ARCHITECTS
Wellfield Chester Road Preston Brook WA7 3BA
T: +44 1928 752 200 E:info@ewa.co.uk

Openshaw Campus
Elevation Key
2602_ P-S73-00 REV. 1
STATUS | SCALE | 1 : 250 @ A0
DRAWN BY | Author DATE | 07/22/20
OC- EWA- ZZ- ZZ- GA- A- P-S73-00