A0


© COPYRIGHT
The copyright in this drawing is vested in Sheppard Robson and no license or assignment of any kind has been, or is, granted to any third party whether by provision of copies or originals or otherwise unless agreed in writing.

DO NOT SCALE FROM THIS DRAWING
The contractor shall check and verify all dimensions on site and report discrepancies in writing to Sheppard Robson before proceeding work.

FOR ELECTRONIC DATA ISSUE
Electronic data / drawings are issued as 'read only' and should not be interrogated for measurement. All dimensions and levels should be read only from those values stated in text on the drawing.

FOR DWG ISSUE
When this drawing is issued in DWG format it is an uncontrolled version issued to enable the recipient to prepare their own documents/models/drawings for which they are solely responsible. It is based on background information current at the time of issue. Sheppard Robson Ltd accepts no liability for any such alterations or additions to or discrepancies arising out of changes to such background information which occur to that information after it is issued by Sheppard Robson Ltd.

NOTES

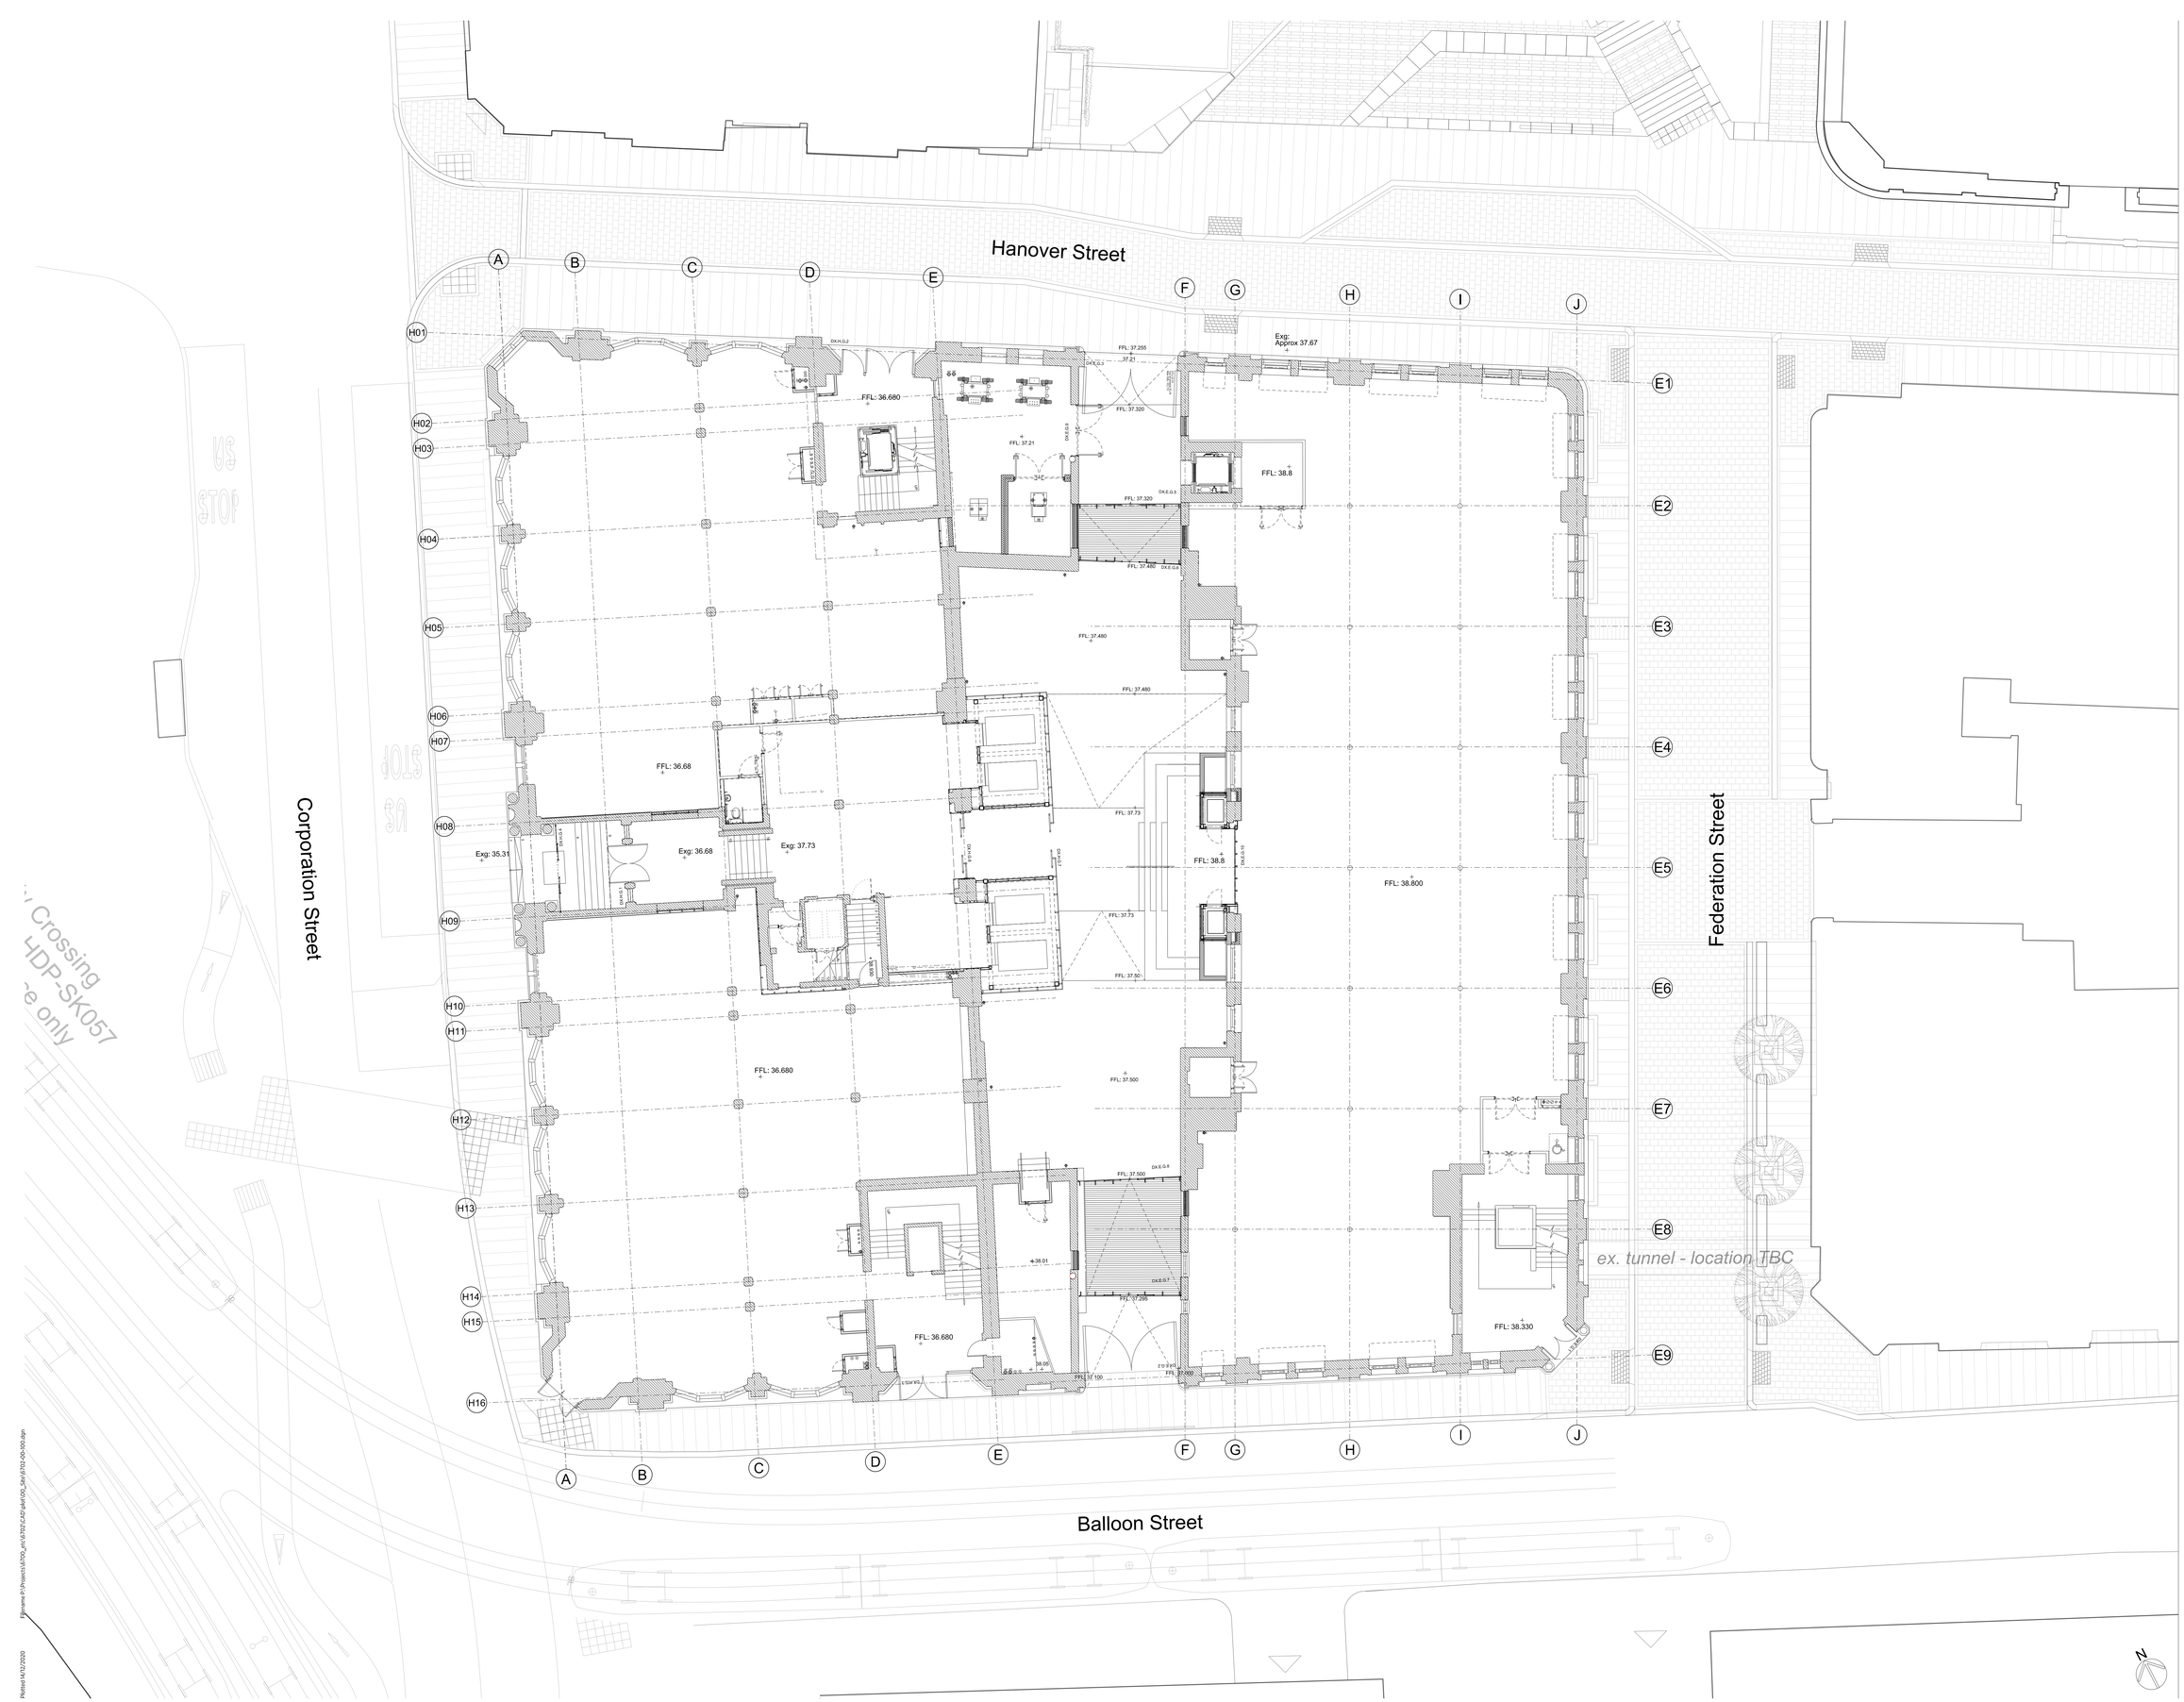

REV. DATE AMENDMENT
- 14/12/2020 First issue

KEYPLAN

CLIENT

NOMA

SHEPPARD ROBSON
27 Floor City Tower Piccadilly Plaza Manchester M1 4BT
T: +44 (0)161 233 8900 E: manchester@sheppardrobson.com

PROJECT
HANOVER RETAIL WORKS

SCALE@A0	DATE	ORIGINATOR	CHECKED	AUTHORISED
1:100	14.12.2020	RW	RW	TOB

TITLE
GENERAL ARRANGEMENT GROUND FLOOR PLAN EXISTING

STATUS
PLANNING

DRAWING NO. **6702 - 00 - 100** REV. **-**

Crossing
4DP-SK057
e only

Plotted 14/12/2020
F:\Revit P:\Projects\6700_series\6702\CAD\pla\6_00_pla\6702-00-100.dgn