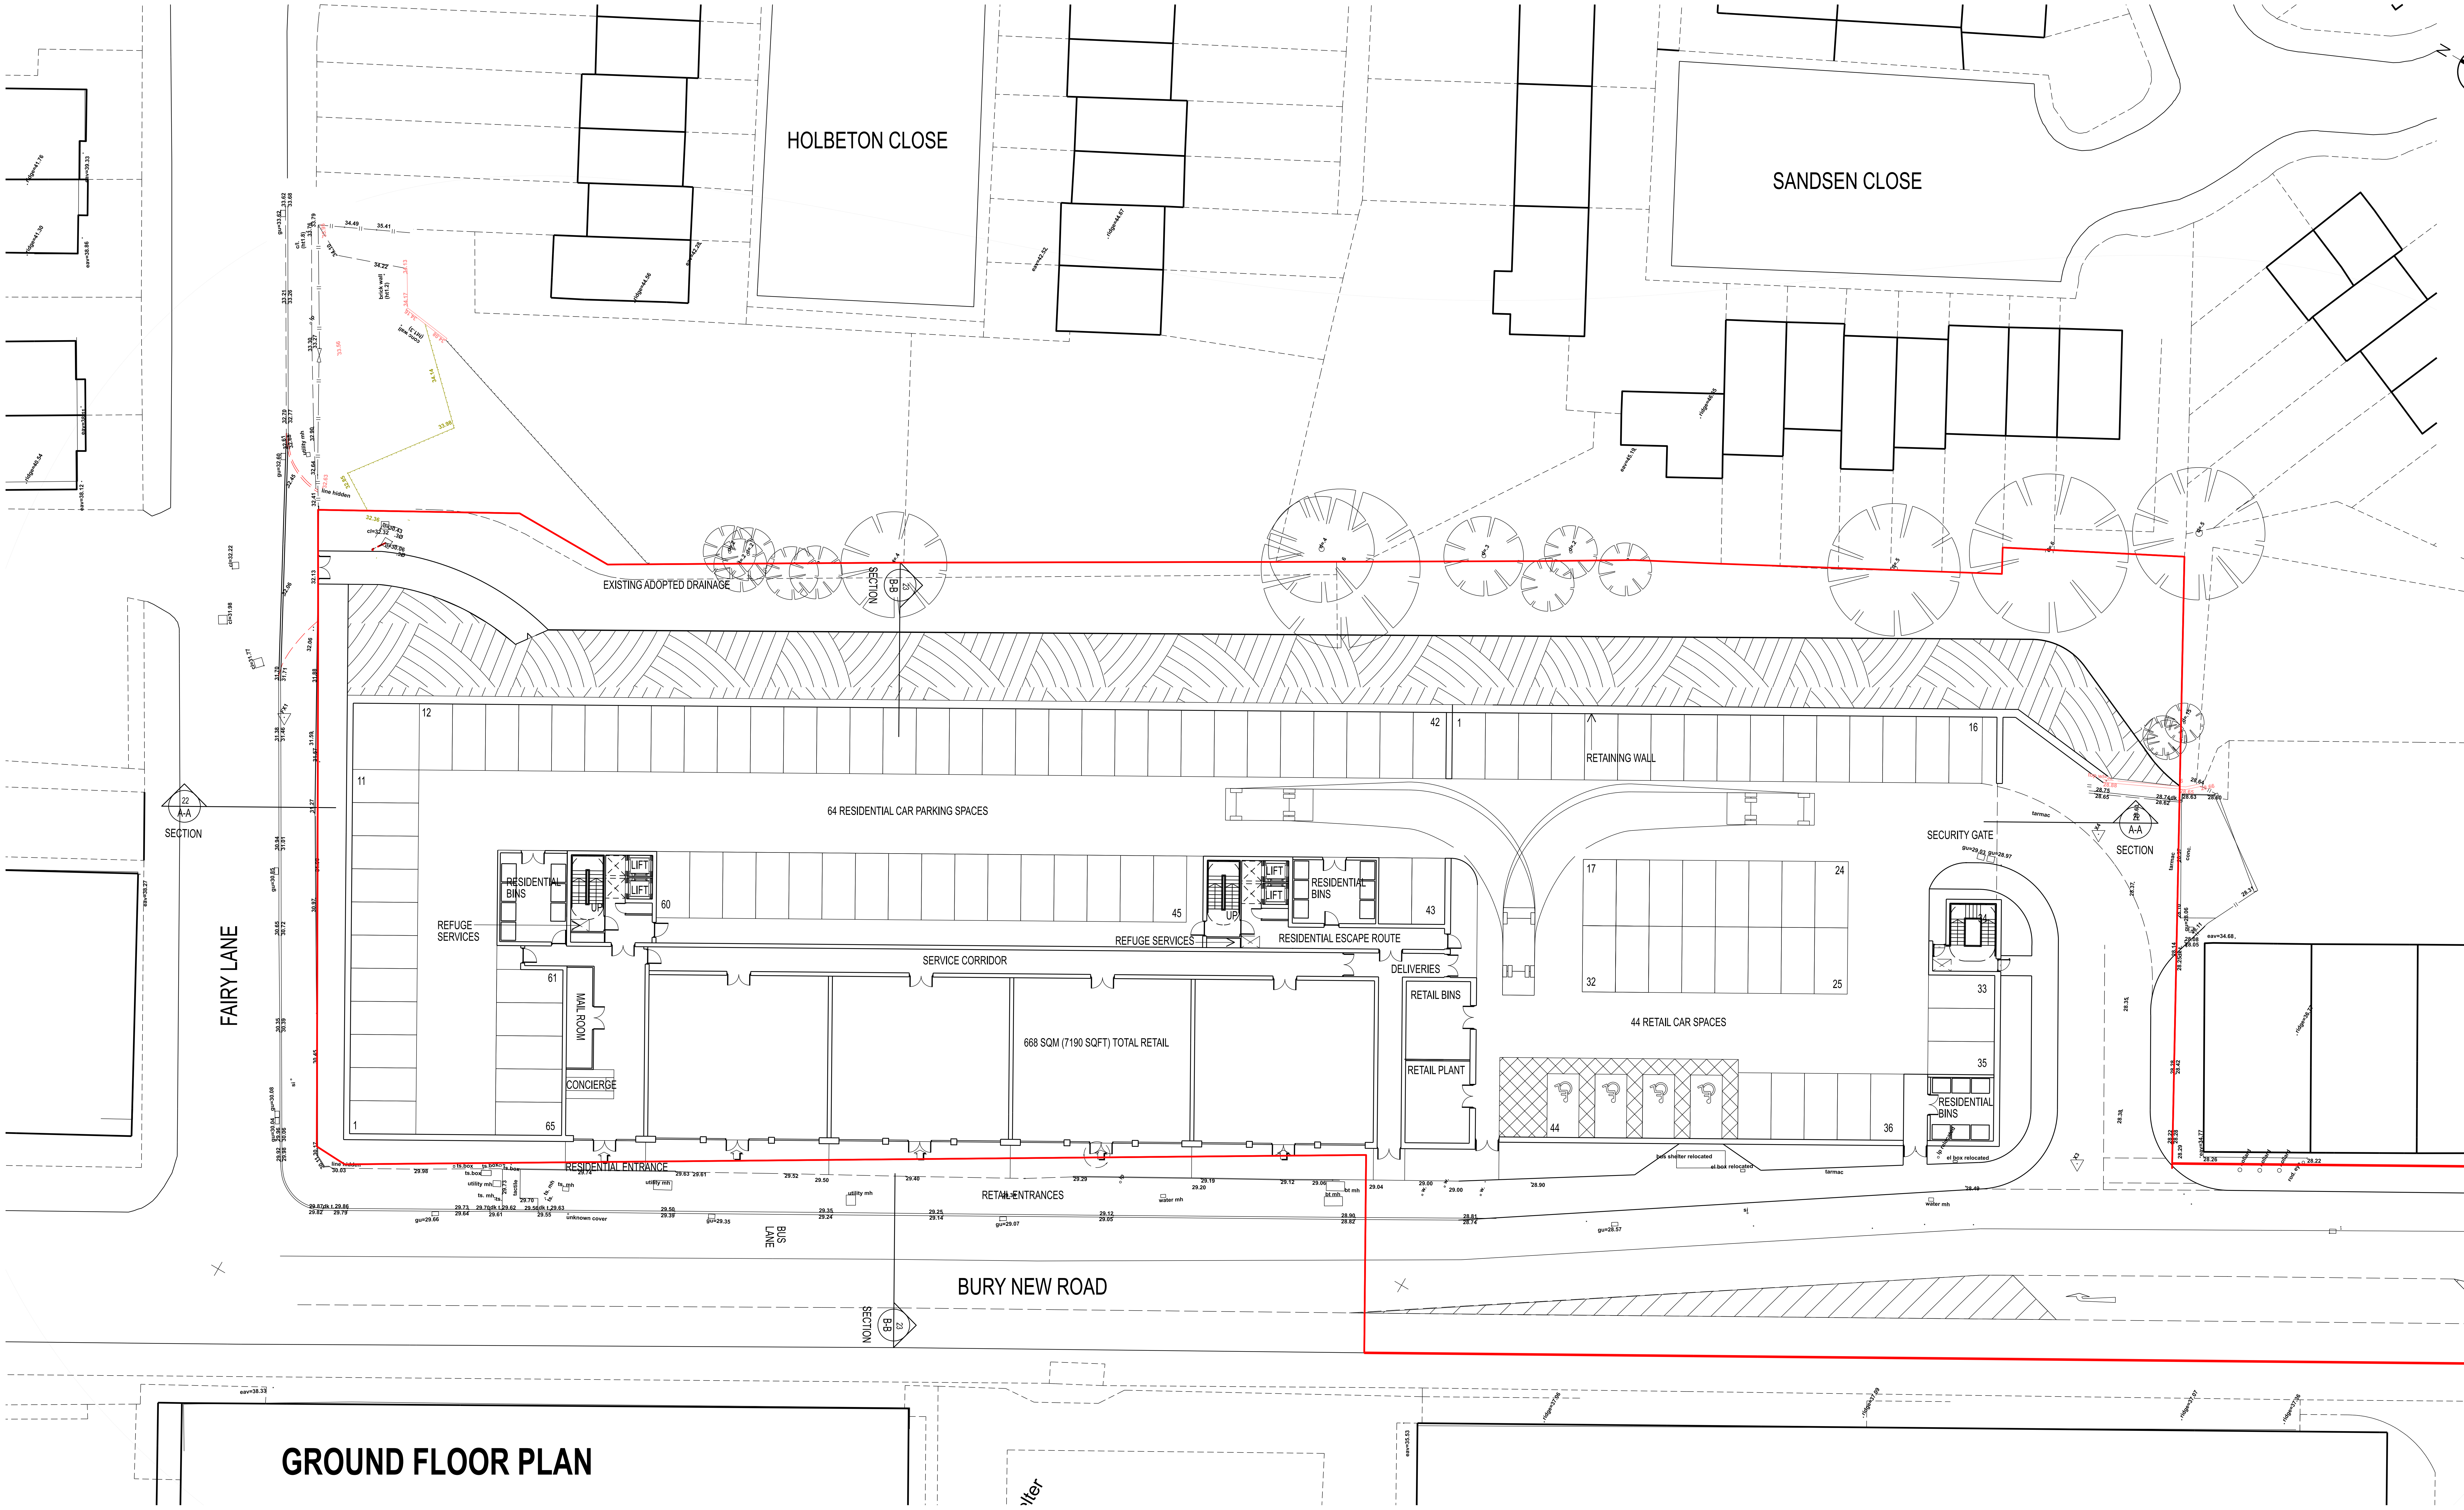

GROUND FLOOR PLAN

ORDNANCE SURVEY LICENCE

REPRODUCED FROM ORDNANCE SURVEY MASTERMAP DIGITAL DATA BY PERMISSION OF ORDNANCE SURVEY®. ON BEHALF OF HER MAJESTY'S STATIONARY OFFICE. © CROWN COPYRIGHT 2010. ALL RIGHTS RESERVED. REFERENCE NUMBER 100006806.

NOTES

APPLICATION SITE BOUNDARY

SCALE 1:250
0m 2.5 5 7.5 10 12.5 15

SCHEDULE OF ACCOMODATION

FLOOR LEVELS PODIUM (FIRST TO FOURTH FLOOR)
4 NO 1B 1P
44 NO 1B 2P
72 NO 2B 3P

FIFTH FLOOR
2 NO 1B 1P
10 NO 1B 2P
9 NO 2B 3P

141 NO PARTMENTS IN TOTAL

RETAIL FLOOR SPACE : 668 sq.m

STREET SCENE

REV. DATE NOTES INIT.

CLIENT / PROJECT
BOI TRADING COMPANY LTD
BURY NEW ROAD, MANCHESTER

DRAWING TITLE
GROUND FLOOR PLAN
OPTION 3

STATUS FOR INFORMATION

DATE	DRAWN	SCALE @ A1
MAY 20	RSL	1:250

PROJECT NUMBER	UNIT / BLOCK	CI / SFB CODE	TYPE & NUMBER	REVISION LETTER
10763			18	-

DRAWING NO.

Site Location Plans	L	GA Plans	P	Elevations	E
Sections	S	Details	D	Prefix; Colour	C

THE RATCLIFFE GROVES PARTNERSHIP
MANCHESTER
105 MANCHESTER ROAD
BURY LANCASHIRE BL9 0TD
T. 0161 797 6000 E. manchester@rgp.uk.com
www.rgp.uk.com

LONDON
19 BEDFORD ROW
LONDON WC1R 4EB
T. 020 7600 6666 E. london@rgp.uk.com

RGP architects