Notes :-
Do not scale from this drawing .

All dimensions to be checked on site prior to the commencement of works.

All work & drainage to be to the entire satisfaction of the local authority , statutory undertakings & in accordance with the current building regulations.

Any drains passing under building to be exposed & encased in 150mm conc.

All structural timber is to be stress graded

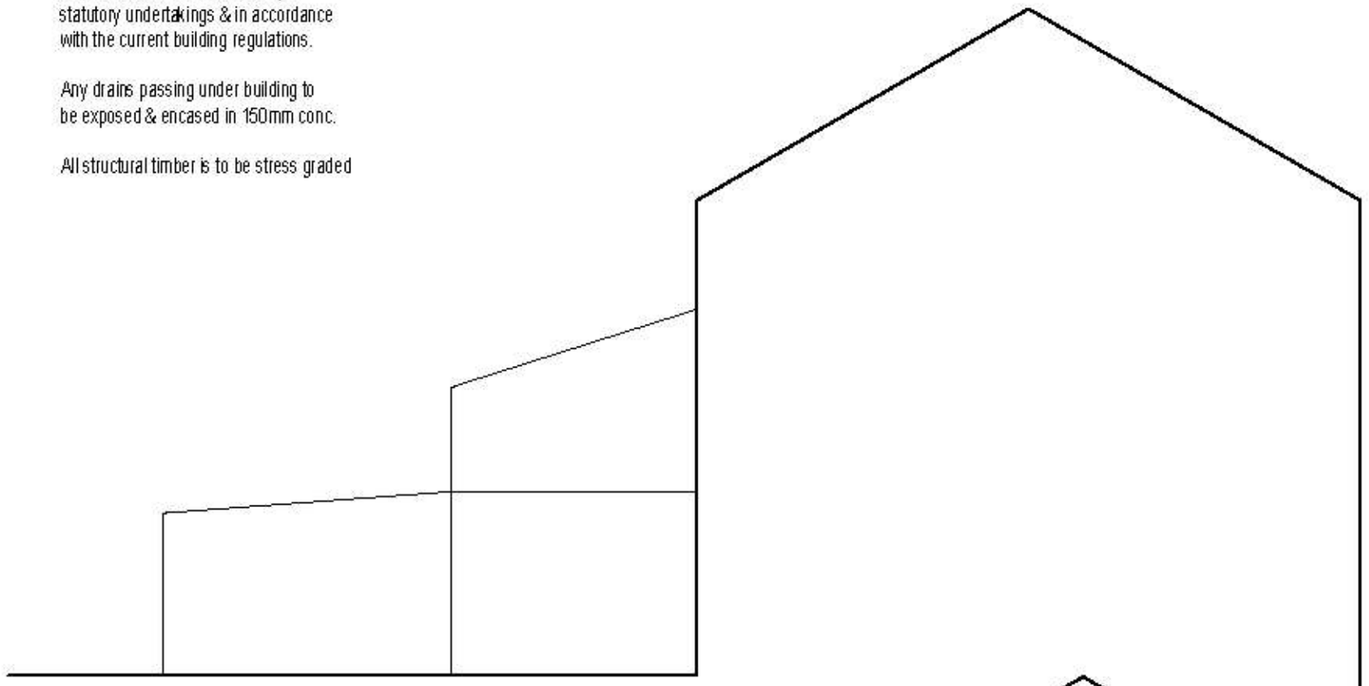

Side Elevation

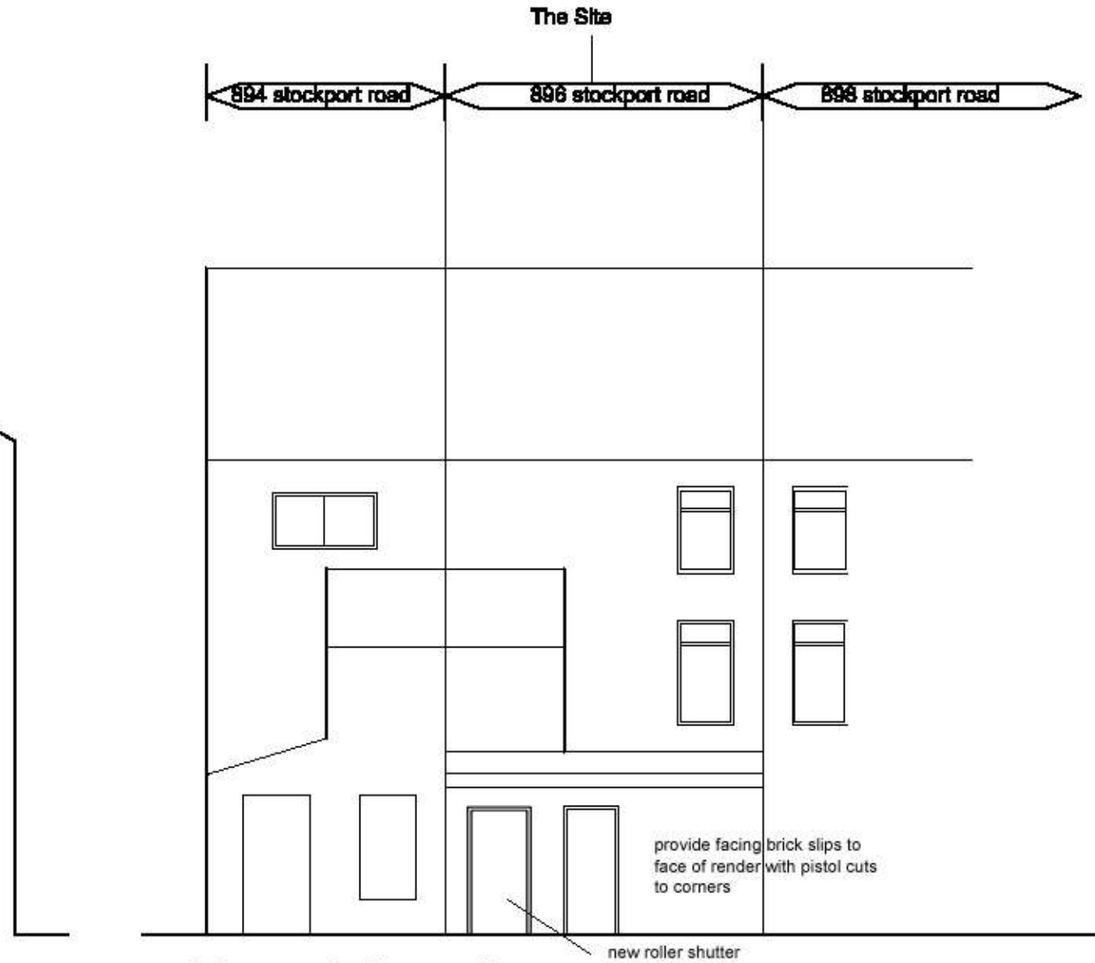

Rear Elevation

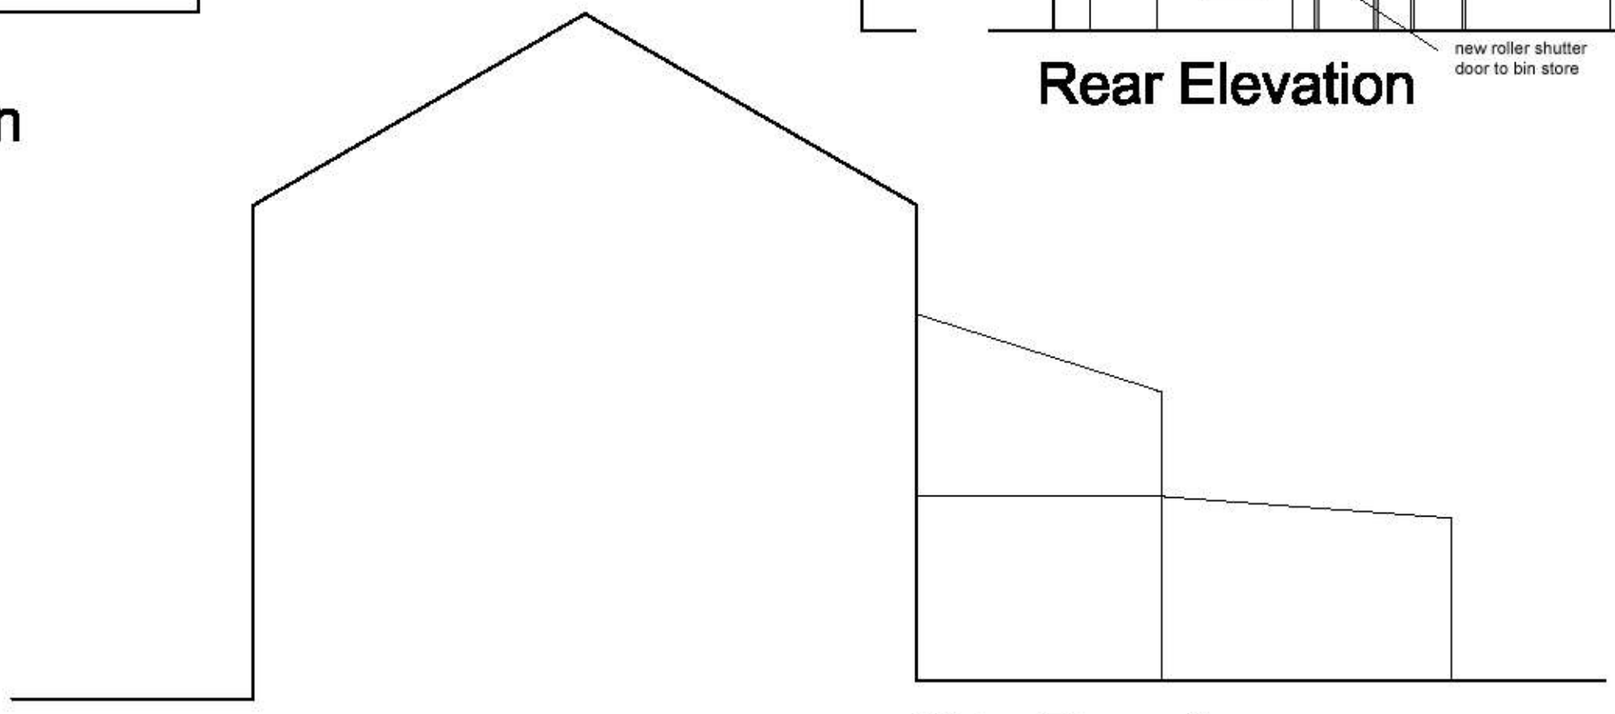

Side Elevation

pha ARCHITECTS

Chartered Architects & Interior Designers
1 Cranleigh Avenue
Stockport
SK4 3PZ

Tel : 07581 056 056

Site
896 Stockport Road Levenshulme Manchester

Title
Proposed Elevations

Project Manager / Client Lead	Drawn By	Scale	Date
		1: 100@ A3	0420

Amnt./ Date	Drawing Number	Rev.
	F01/KW/04	A