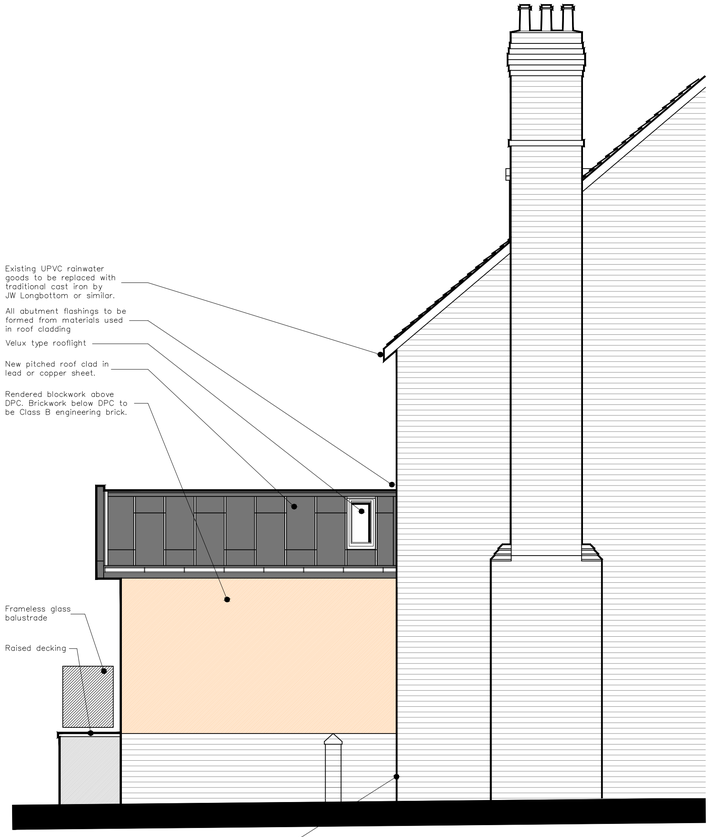

PROPOSED SOUTH ELEVATION
Scale 1:50

PROPOSED EAST ELEVATION
Scale 1:50

PROPOSED NORTH ELEVATION
Scale 1:50

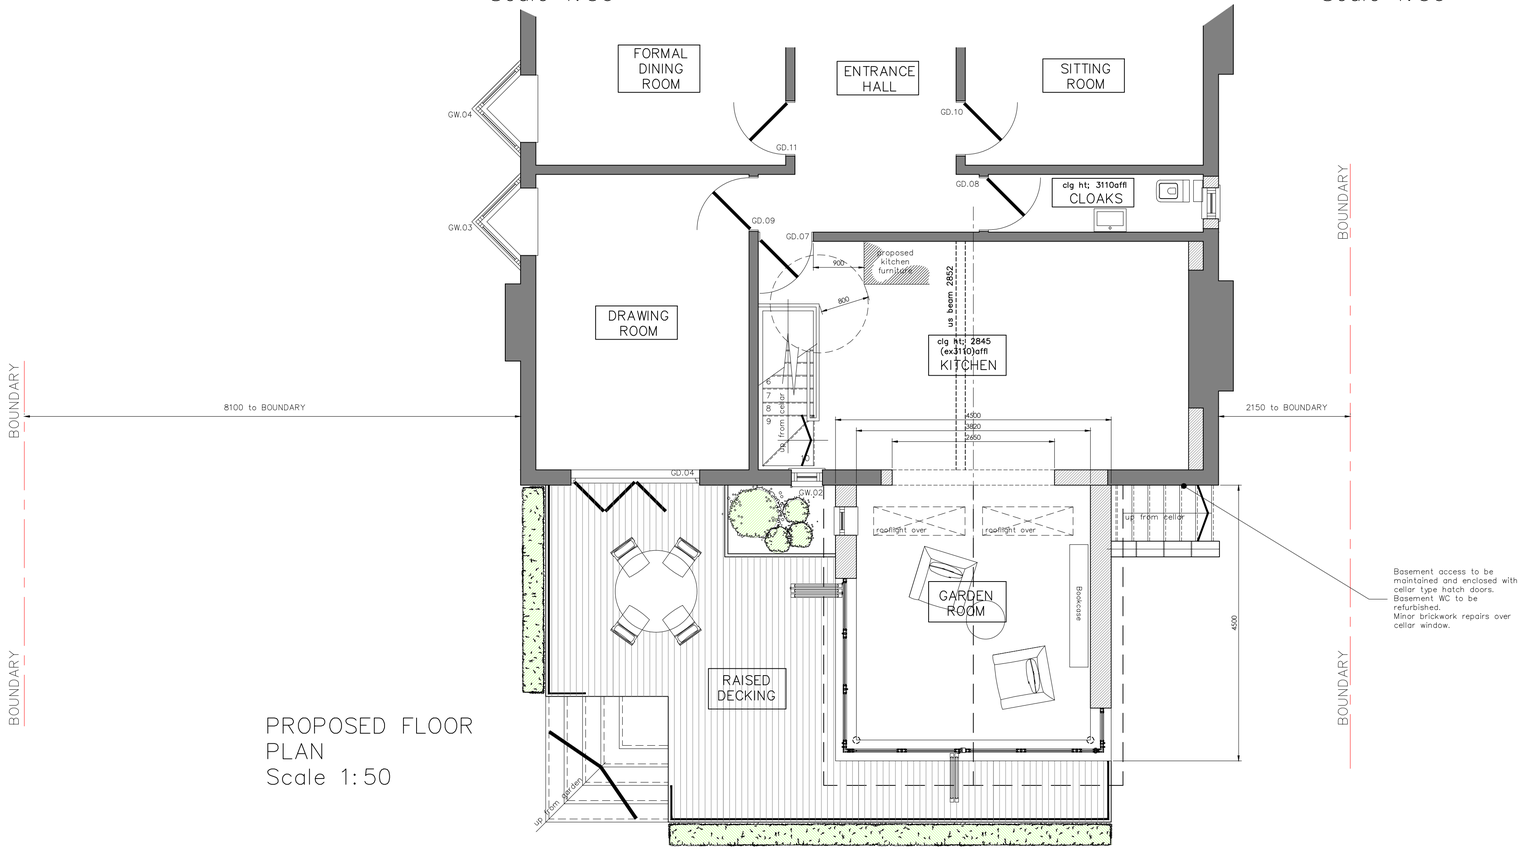

PROPOSED FLOOR PLAN
Scale 1:50

NOTES:

The copyright of this drawing and design is vested with Deluxe Architecture ltd and must not be copied or reproduced without first obtaining written consent.

This drawing must not be scaled. Only figured dimensions are to be used. All dimensions, levels, alignments, angles etc. are to be verified on site against existing conditions by qualified persons.

Any discrepancies are to be reported to the author of this drawing in writing for clarification prior to execution of the work.

Revision:	Date:	Details:	Drawn:
*	25.8.20	Scheme approved by client	sdm

PROJECT: ALTERATIONS AND IMPROVEMENTS TO EXISTING KITCHEN AT CROMER LODGE.	**PROJECT Nr:** 20_DA00145
DRAWING: LOCATION PLAN and EXISTING PLANS/ELEVATIONS	
DRAWING Nr: PL_02	**REV:** * / **DATE:** SEPT 2020
SCALE: AS INDICATED	**SHEET:** A1
DRAWN BY: SDM	**ISSUED FOR:** PLANNING PURPOSES ONLY

DO NOT SCALE | WORK ONLY TO FIGURED DIMENSIONS

DELUXE ARCHITECTURE
deluxe
29A London Road, Stockton Heath, Warrington, Cheshire, WA4 6SG
tel; 01925 552360 | deluxearchitecture.com