
DESIGN INTENT DRAWING ONLY.
ANY CONSTRUCTION MUST COMPLY WITH ALL APPLICABLE BUILDING REGULATIONS.

ALL DIMENSIONS IN MM.

GEORGE STREET

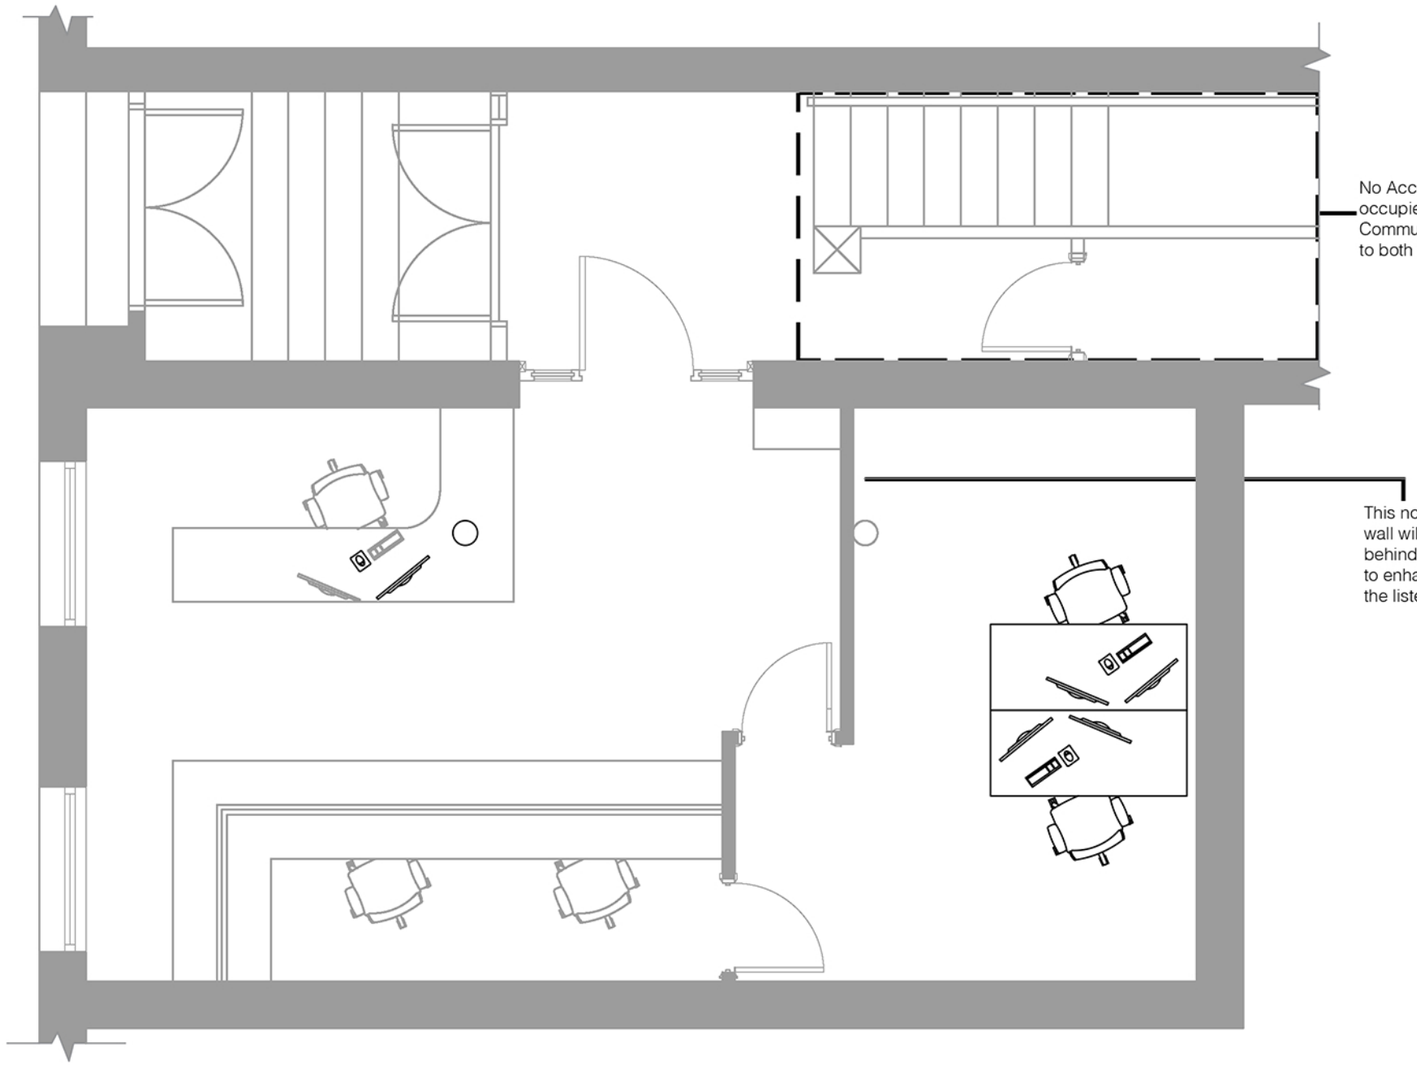

0 1 2 3 4 5 10

SCALE BAR 1:50

NOTES

1.
Interior:
No structural internal changes will be made but the removal of the existing layout which is not occupied. All work will be carried out delicately as to not damage the listed building. Foam will be raped around the column to prevent damage.

The existing partition wall will be removed and replaced with a new 100mm partition wall which will be placed behind the existent column. This will divide the space for storage and Waste disposal area.

Rev	Ammendment	Date
-	-	-

D - A
ARCHITECTURE
M 07514690111
E D.A096109@Gmail.com
A 84 Woodlands road
Crumpsall
Manchester, M80NF

PROJECT:
Change of Use A2 to A1

ADDRESS:
44 George Street, Manchester
M14 HF

DRG:
Existing Ground Floor Plan

DRG STATUS:
Submission 0.09

DATE:	25/02/20	DRAWN:	DA
SCALE:	1:50	CHECKED:	SB
SIZE:	A3	DRG NO:	09.04