EXISTING GROUND
FLOOR PLAN (Scale 1:20)

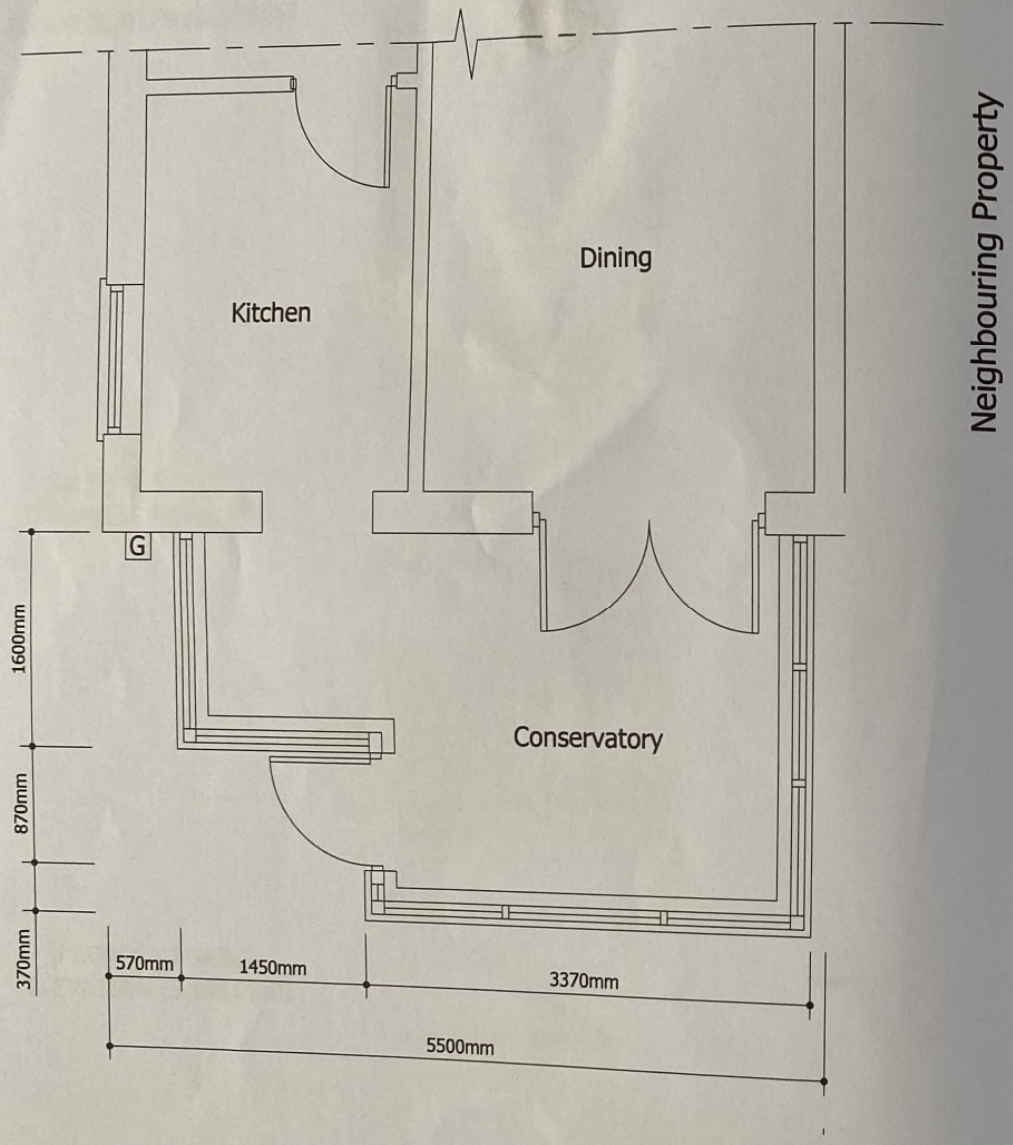

PROPOSED GROUND
FLOOR PLAN (Scale 1:20)

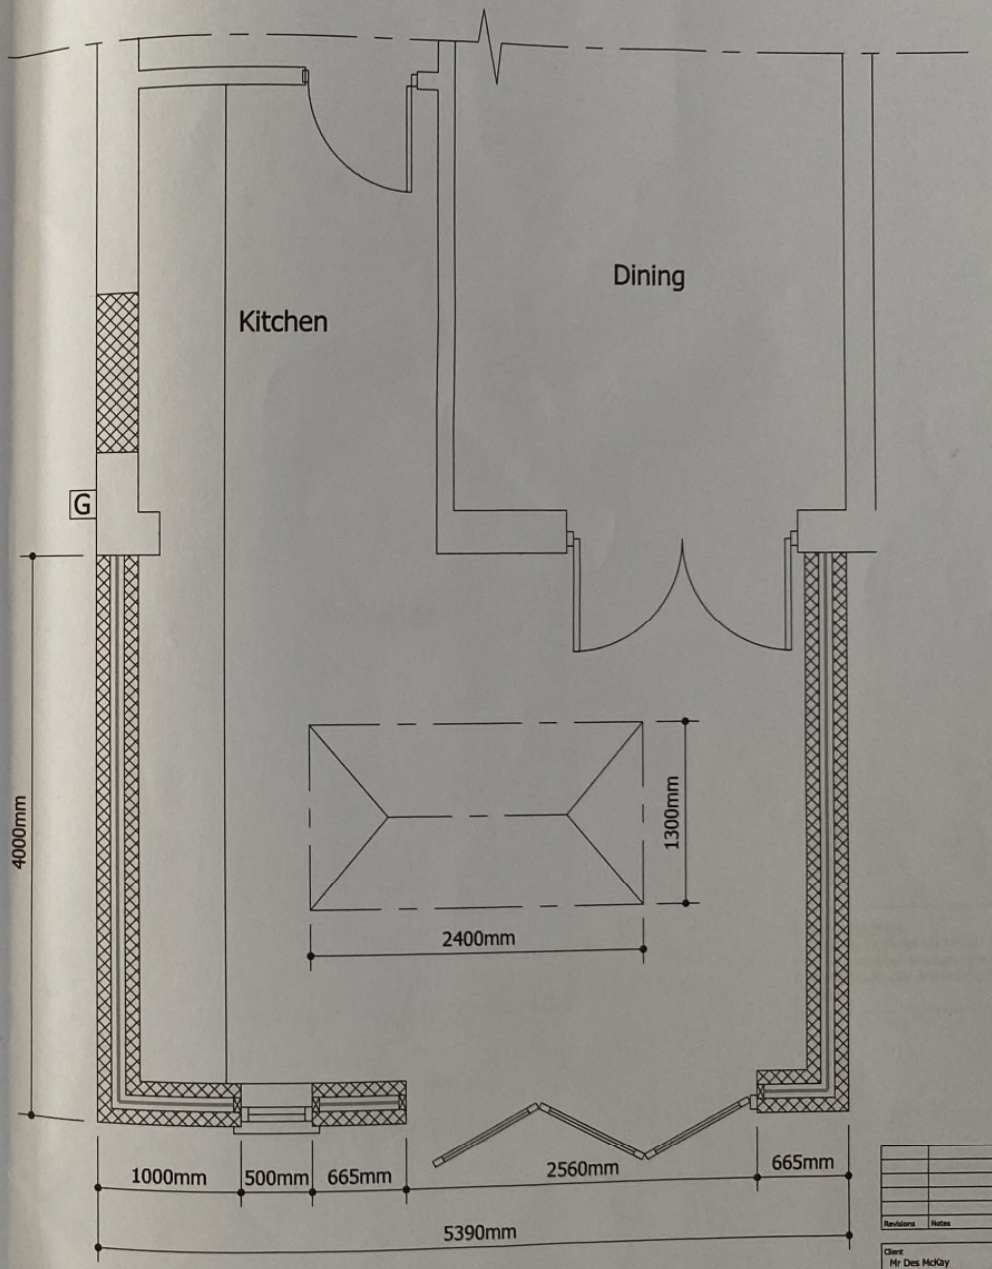

NOTES

Do not Scale; it is essential that this drawing is read in conjunction with the specification and that all works are included for.

The Contractor must visit site, so as to satisfy himself as to the local conditions, access, etc. and to include for these in his costs for the works.

The Contractor is responsible for the verification of all dimensions, levels etc., on site.

Revisions	Notes	Dates

Client
Mr Des McKay
30 Parkleigh Drive, New Moston, Manchester, M40

Project title
Single storey rear extension

Drawing title
Existing and Proposed Plans

Date	May 2020	Scale	Job No.
Drawn		On dwg	Dwg. No. 03