

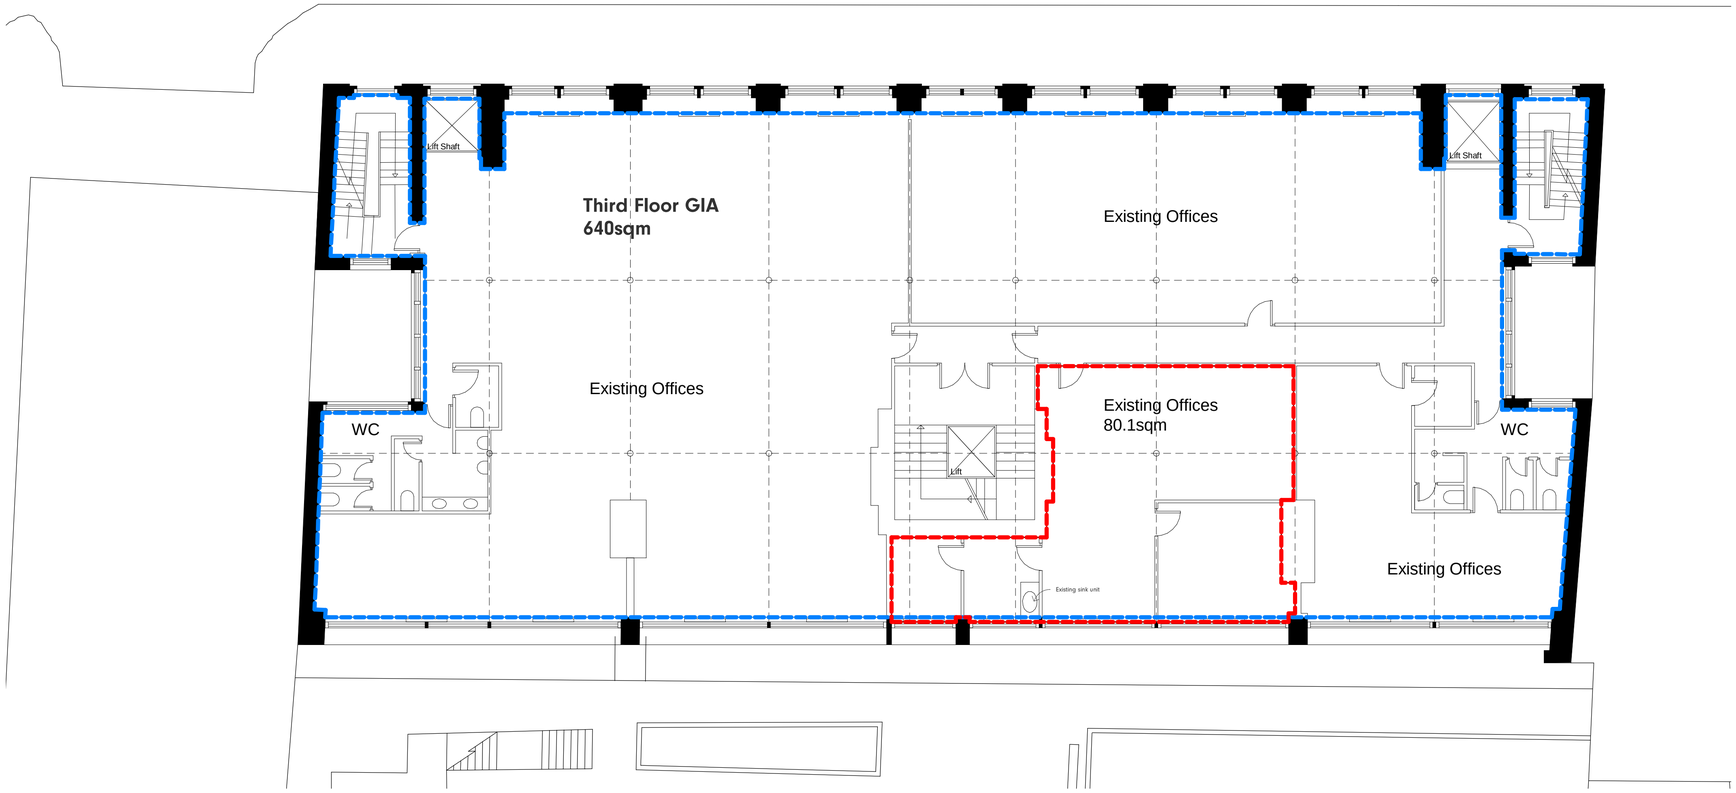


Existing Third Floor Plan
1 : 100

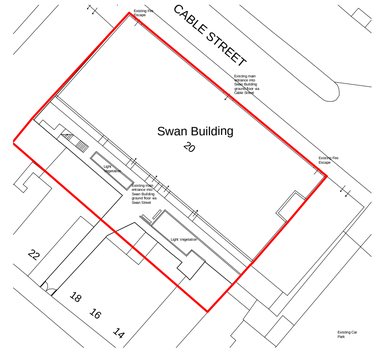

Existing Site Plan.
1 : 500

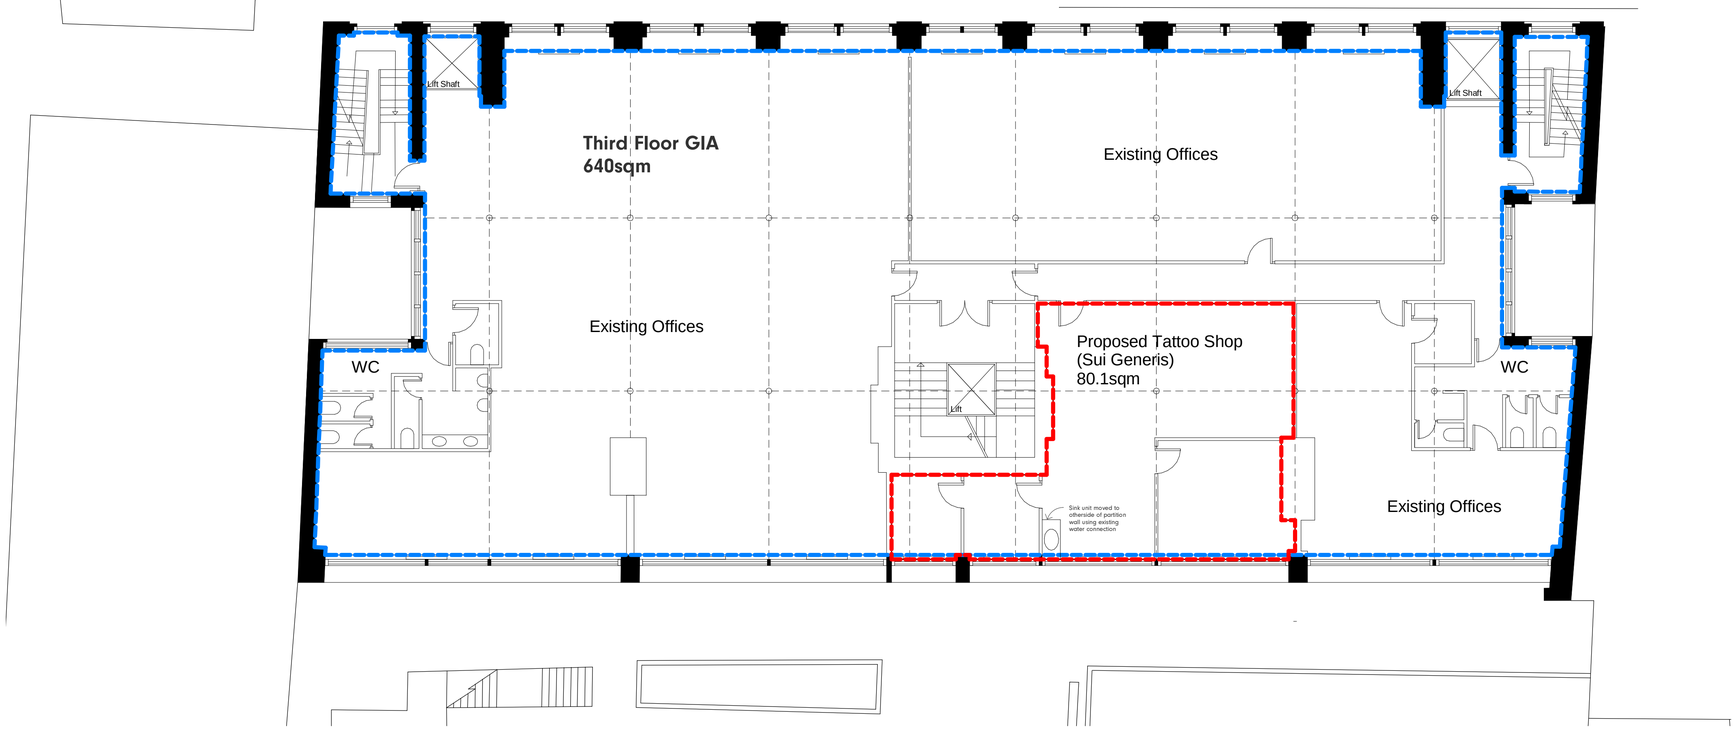

Proposed Third Floor Plan
1 : 100

0 1 2 3
SCALE 1 : 50

Status:
PLANNING

Ref	Hazard Identification		Date
P1	PLANNING ISSUE	SJ	30.07.2020
Ref	Revision	By	Date

This drawing is © Architecture Unknown Limited and is not to be copied, reproduced or re-distributed either in whole or in part without the prior written permission of the originator.

The originator shall have no responsibility for any liability, loss, cost, damage or expense arising from or relating to any use of this document other than for its intended purpose on this project.

This drawing shall be read in conjunction with all other relevant drawings, specifications and associated documentation. Any discrepencies, errors or omissions are to be reported to the originator before proceeding with work.

All dimensions are to be checked on site by the contractor prior to proceeding with any work.

AU?
The Shed, Manchester, M1 5GD
architectureunknown.co.uk
info@architectureunknown.co.uk
0789 401 2780

Sheet:
EXISTING AND PROPOSED FLOOR PLANS

Client:
DALE SAROK

Project:
20 SWAN STREET

Drawn by:	Date:	Size:
SJ	30/07/2020	A1
Checked by:	Date:	
SJ	30/07/2020	
Scale:	Drawing no:	Rev:
As indicated	00.000.301	P1