1 External Signage - Main Entrance - Section
1 : 5

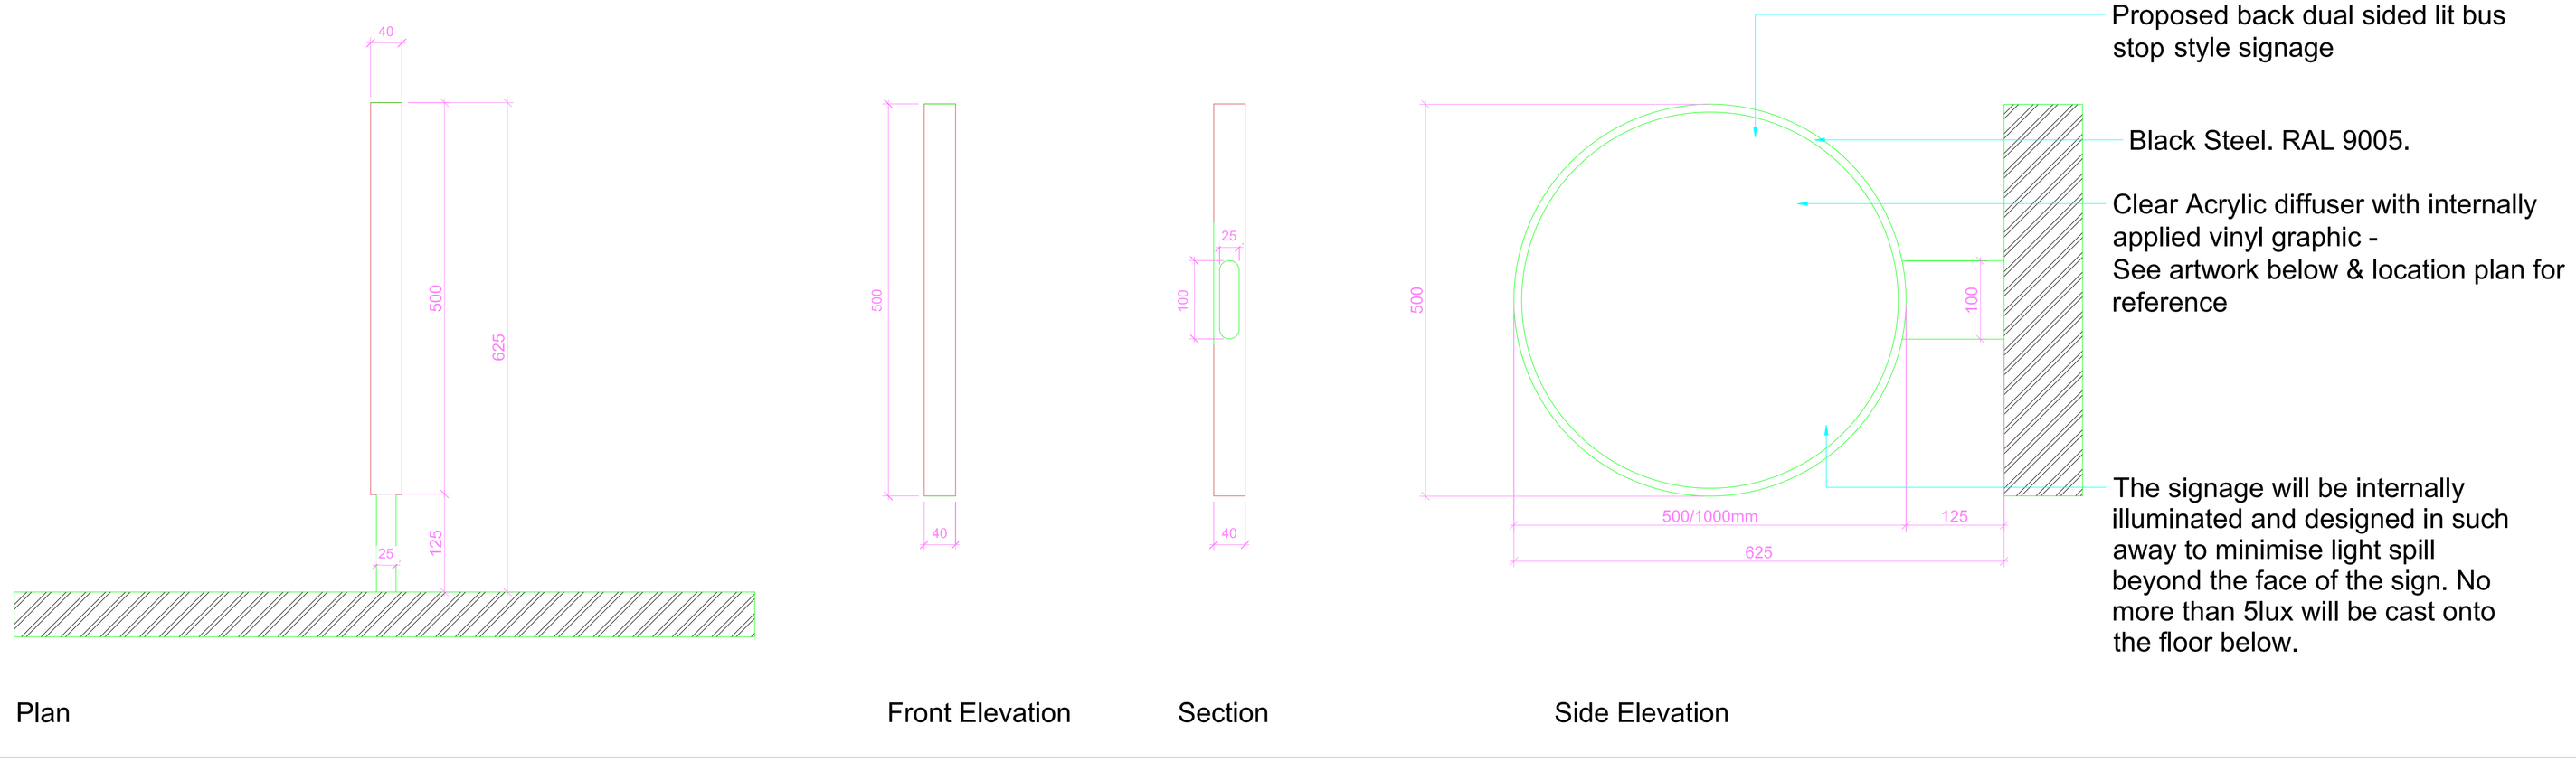

1 POWELL creative products ltd

2 K7 DUCIE HOUSE

3 DUCIE HOUSE

4 DUCIE HOUSE DUPLEX 5

5 DUCIE HOUSE DUPLEX 4

Mock up - 500mm Ø Bus stop type tenant sign

Mock up - 500mm Ø Bus stop type vacant duplex sign

Mock up - 1000mm Ø Bus stop type sign Ducie House Main Entrance

Mock up Existing image of South East elevation on plan showing 500mm Ø Tenant & vacant Duplex 1000mm Ø Ducie House main entrance sign

Drawing Original Size: A0

Notes
Unless indicated, this drawing is for information only and should not be used for construction. Do not scale, use figured dimensions only. All dimensions to be checked on site. This drawing should be printed and read at the original size, as stated above. Cartwright Pickard Architects accepts no responsibility for errors that occur as a result of reviewing this drawing at any other size.
Cartwright Pickard Architects prepared this drawing using Revit 2019.2 and does not accept liability for any loss or degradation of that information held in the drawing resulting from the translation from the original file format to any other file format or from the recipients reading of it in any other programme or an earlier version of the programme referred to above. Cartwright Pickard Architects accepts no liability for use of this drawing by parties other than the party for whom it was prepared or for purposes other than those for which it was prepared.
DWG Issues
When this drawing is issued in DWG format it is an uncontrolled version and is provided to enable the recipient to prepare its own documents/drawings for which it is solely responsible. It is based on background information current at the time of issue.
Cartwright Pickard Architects accepts no liability for any alterations to, additions to or discrepancies arising out of changes to such background information which occur after it has been issued by Cartwright Pickard Architects.

To be read inconjuction with Drawing 836-CPA-XX-ZZ-DR-A-3900

Drawing Revisions

Date:	Rev:	Note:	Check:
19.09.19	–	Planning Reissue	RO
29.07.19	A	Planning Reissue	CS

CARTWRIGHT PICKARD

Client
TCS

Project
836 Ducie House

Building Name
Ducie House

Drawing Title
Signage Details

Scale: As indicated @ A1
Drawing Created: 08/30/19
Drawing Status: PLANNING
Revision: A

Drawing No.
836-CPA-XX-GF-DR-A-3910

Manchester Office
Unit 308 Ducie House
Ducie Street
Manchester M1 2JW
Tel 0161 944 7444
cartwrightpickard.com
©Cartwright Pickard Architects Ltd.