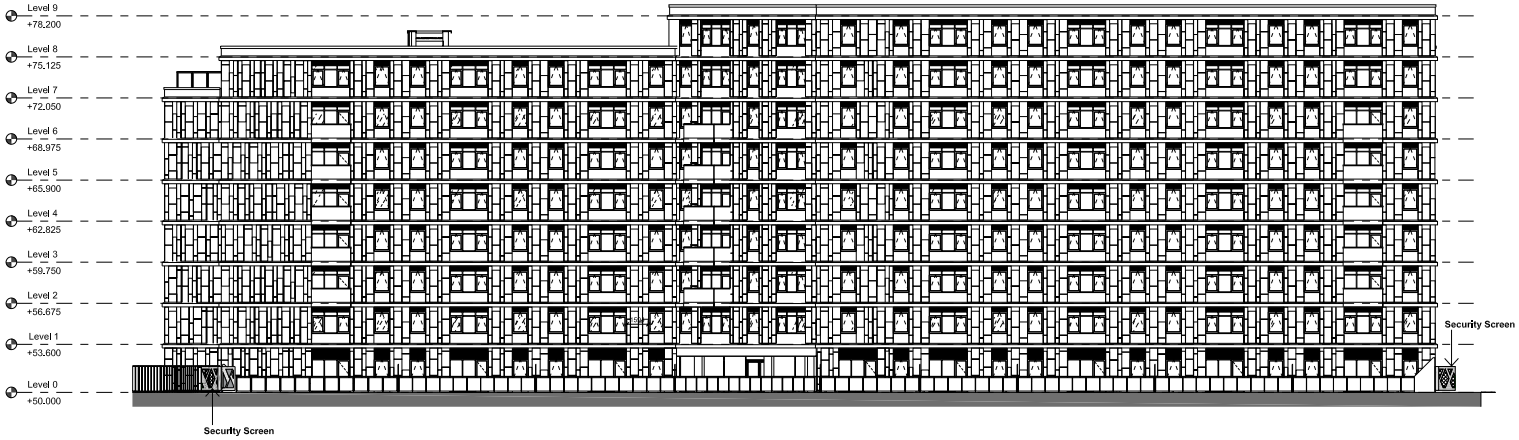

1 East Elevation (Old Mill Street)

1 : 200

2 West Elevation (Ashton Canal)

1 : 200

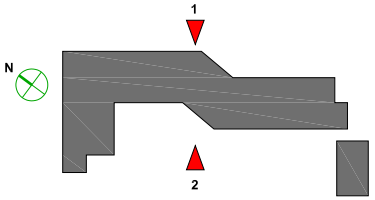

Precedent Image

N

KEY PLAN

NOTES

THIS DRAWING MUST NOT BE SCALED.

ALL DIMENSIONS ARE TO BE VERIFIED AND CHECKED ON SITE. ANY DISCREPANCIES THAT ARE, OR BECOME APPARENT SHOULD BE REPORTED TO CHAPMAN TAYLOR.

AREAS INDICATED ARE APPROXIMATE GROSS INTERNAL AREA. THEY RELATE TO THE LIKELY AREAS OF THE BUILDING AT THE CURRENT STAGE OF DESIGN. ANY DECISIONS TO BE MADE ON THE BASIS OF THESE PROJECTIONS, WHETHER AS TO PROJECT VIABILITY, PRE-LETTING, LEASE AGREEMENTS, OR THE LIKE, SHOULD INCLUDE DUE ALLOWANCE FOR THE INCREASES AND DECREASES INHERENT IN THE DESIGN DEVELOPMENT AND BUILDING PROCESS.

© COPYRIGHT CHAPMAN TAYLOR 2020

REV	DATE	BY	DESCRIPTION	CHKD
P02	07.04.2020	AK	AMENDED SCREEN OPPOSITE PEDESTRIAN BRIDGE	AK
P01	28.01.2020	AK	PLANNING	AK

CLIENT

Eric Wright Construction Ltd

PROJECT

Vesta Street

Manchester
M4

ARCHITECT

CHAPMAN TAYLOR
GLOBAL ARCHITECTS & MASTERPLANNERS

MANCHESTER STUDIO
Bass Warehouse
4 Castle Street, Castlefield
Manchester M3 4LZ
United Kingdom
T +44 (0)161 828 6800
E manchester@chapmantaylor.com
www.chapmantaylor.com

STRUCTURAL ENGINEER

Scott Hughes design

SERVICES ENGINEER

PURPOSE OF ISSUE

PLANNING

DRAWING TITLE

GA Elevations
East and West

1 : 200

0 10 20M

INTERNAL JOB NO	ISSUE DATE	DRAWN BY	CHECKED BY
B891-VSM	28.01.20	AK	AK

ORIGINATOR	ZONE	LEVEL	CATEGORY	NUMBER	REVISION
CTL	XX	XX	21	601	P02