
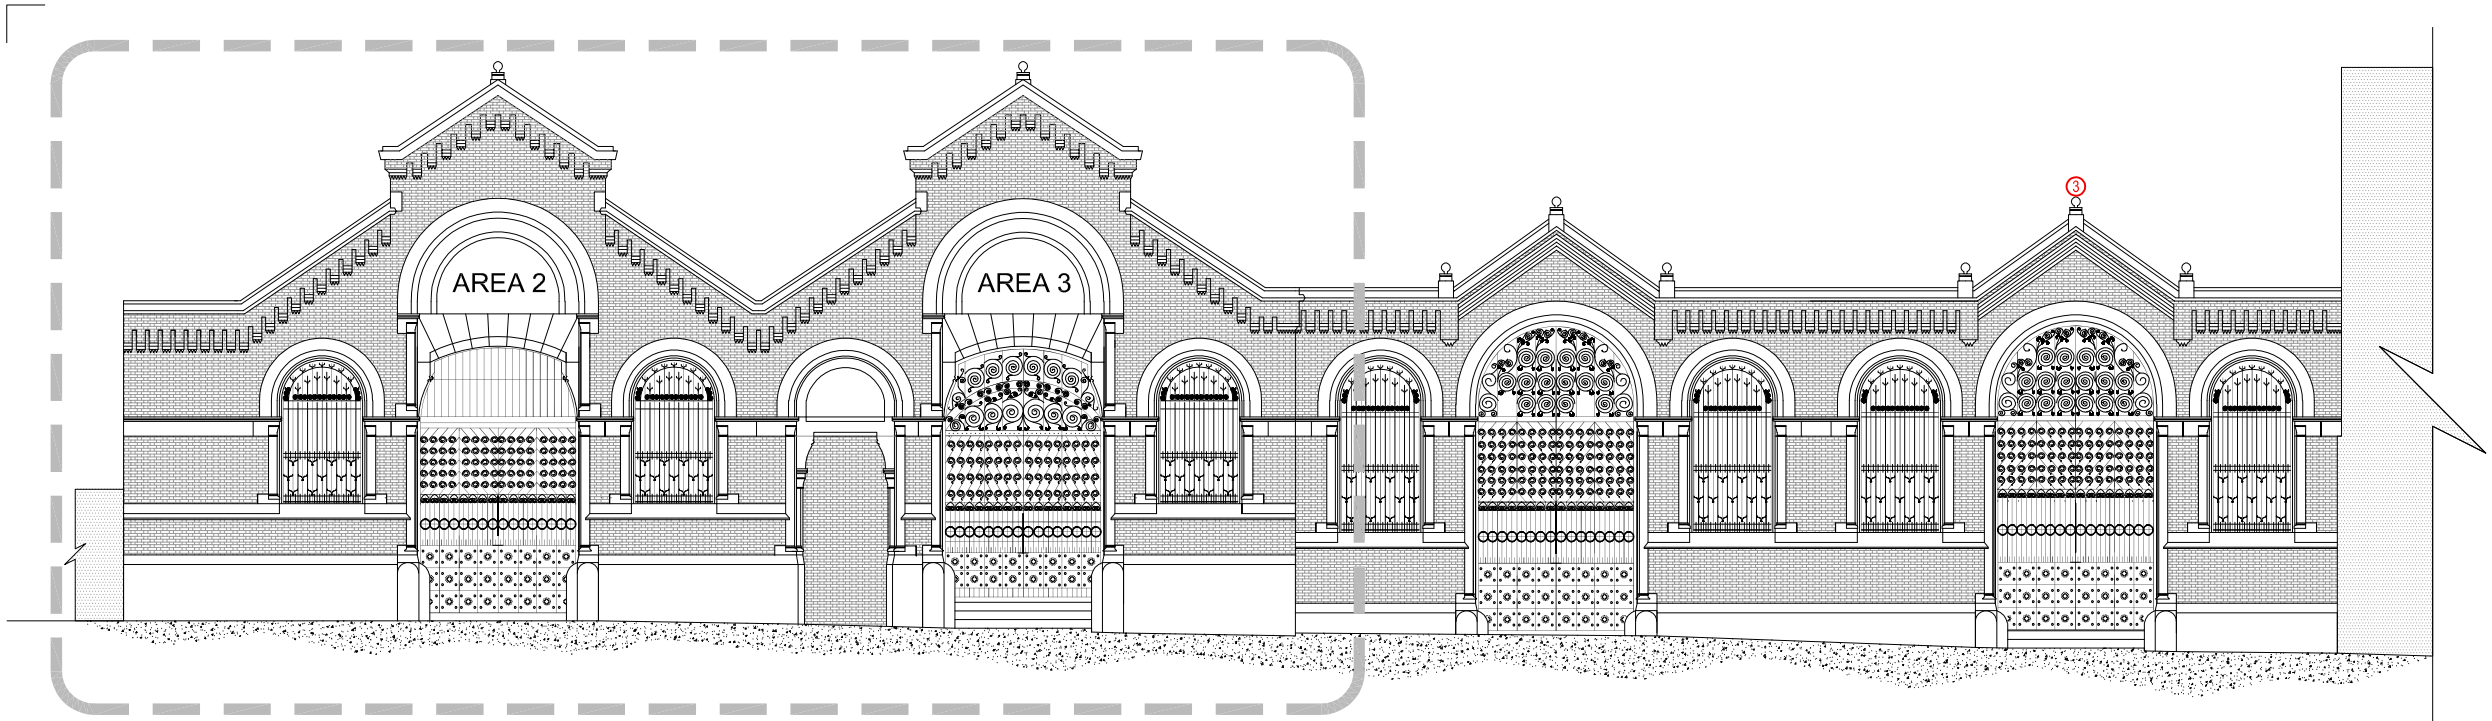


REFER TO SK03

North Elevation
(External Fascia)

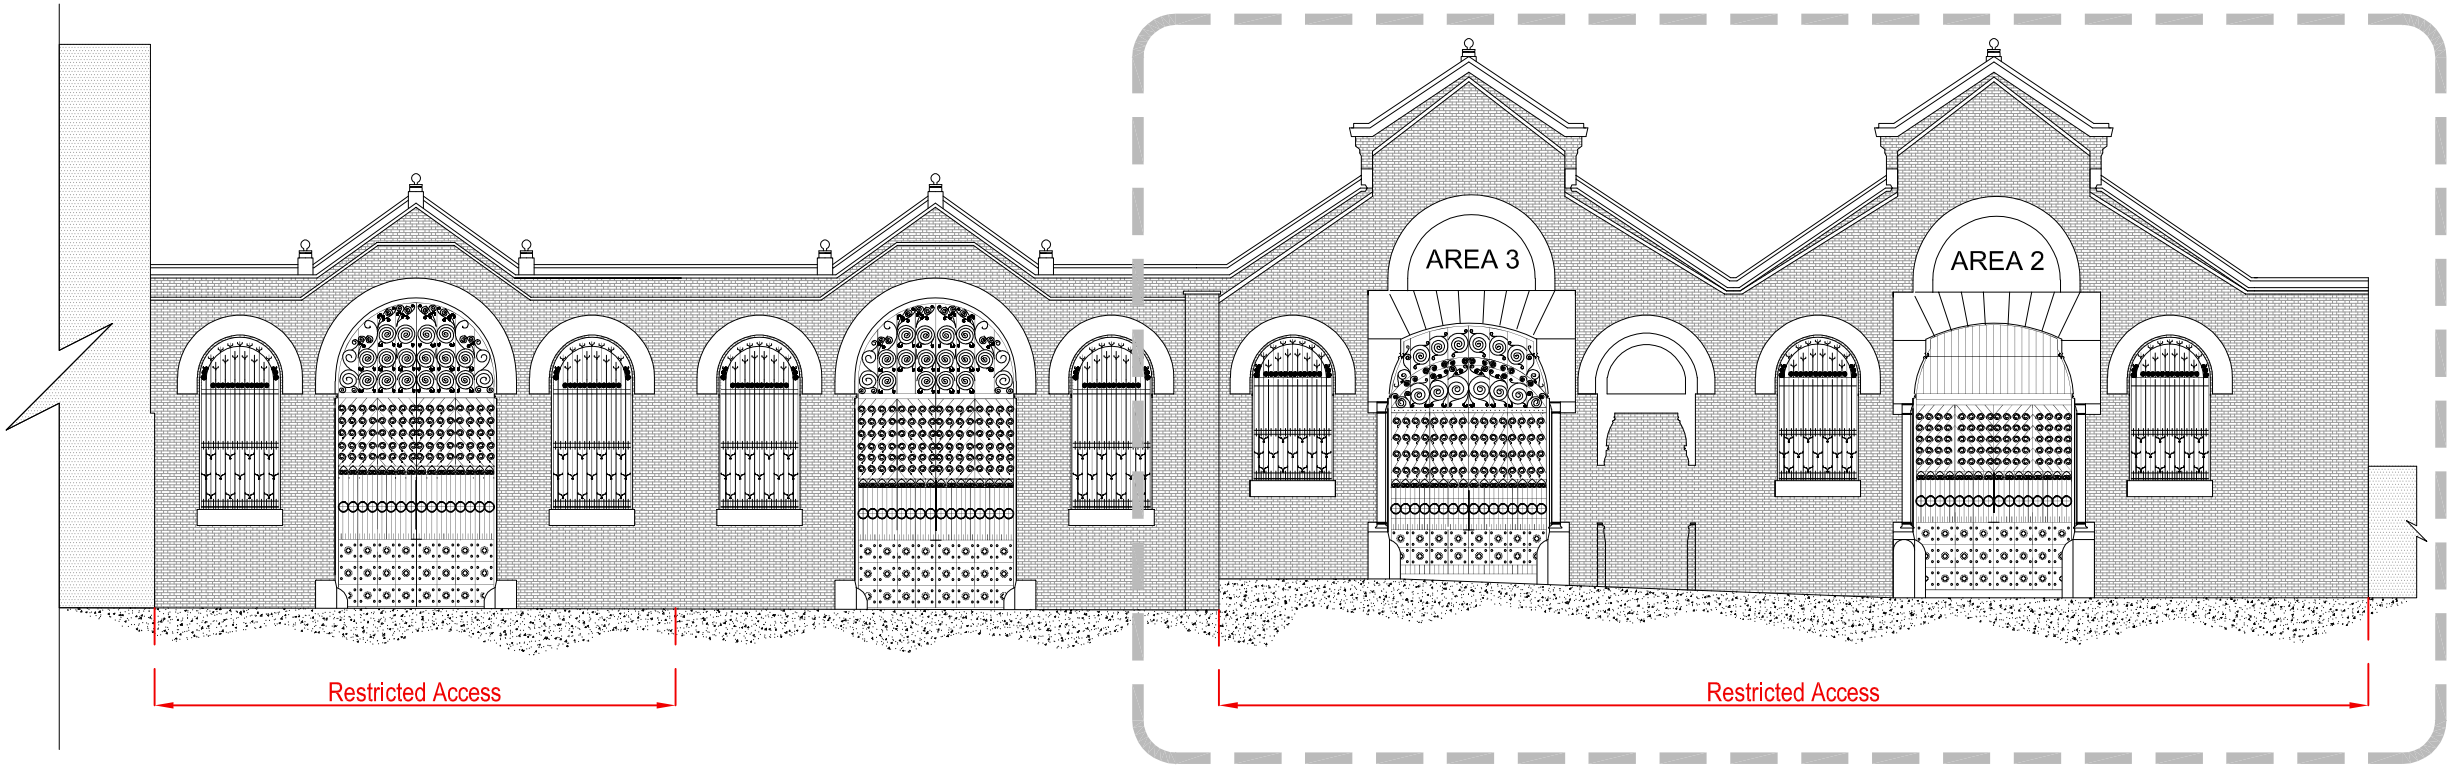

North Elevation
(Internal Fascia)

REFER TO SK03

Rev	Date	Description	By	Check	App.

COPYRIGHT: THE COPYRIGHT OF THIS DRAWING IS VESTED IN CLANCY CONSULTING.
IT SHALL NOT BE USED WITHOUT PERMISSION BY ANYONE FOR ANY PURPOSE.
DO NOT SCALE THIS DRAWING ELECTRONICALLY OR MANUALLY.
WORK TO FIGURED DIMENSIONS ONLY.
ALL DIMENSIONS ARE IN MILLIMETRES UNLESS STATED OTHERWISE.
DO NOT TURN ON LAYERS THAT HAVE BEEN TURNED OFF.
DO NOT THAW LAYERS THAT HAVE BEEN FROZEN.

Client
RIDER LEVETT BUCKNALL LTD

Project
SMITHFIELD MARKET
RETAINED FEATURE WALL

Office
ALTRINCHAM

Discipline
STRUCTURAL SURVEYING

Title
NORTH ELEVATION
REMEDIAL WORK
(SHEET 1 of 2)

Scale @ A3	Status
NTS	INFORMATION

clancy consulting
www.clancy.co.uk
Birmingham 0121 200 7800 . Glasgow 0141 222 1720 . Liverpool 0151 227 5300 . London 020 3077 0970 . Manchester 0161 613 6000 . Newcastle 0191 221 0702 . Norwich 01603 305190 . Prestwick 01292 475375 . Reading 0118 947 7888

Originator	Job Number	Discipline	Building/Zone
AE	12/2949		
Type	**Level**	**Drawing No.**	**Revision**
		SK02	