

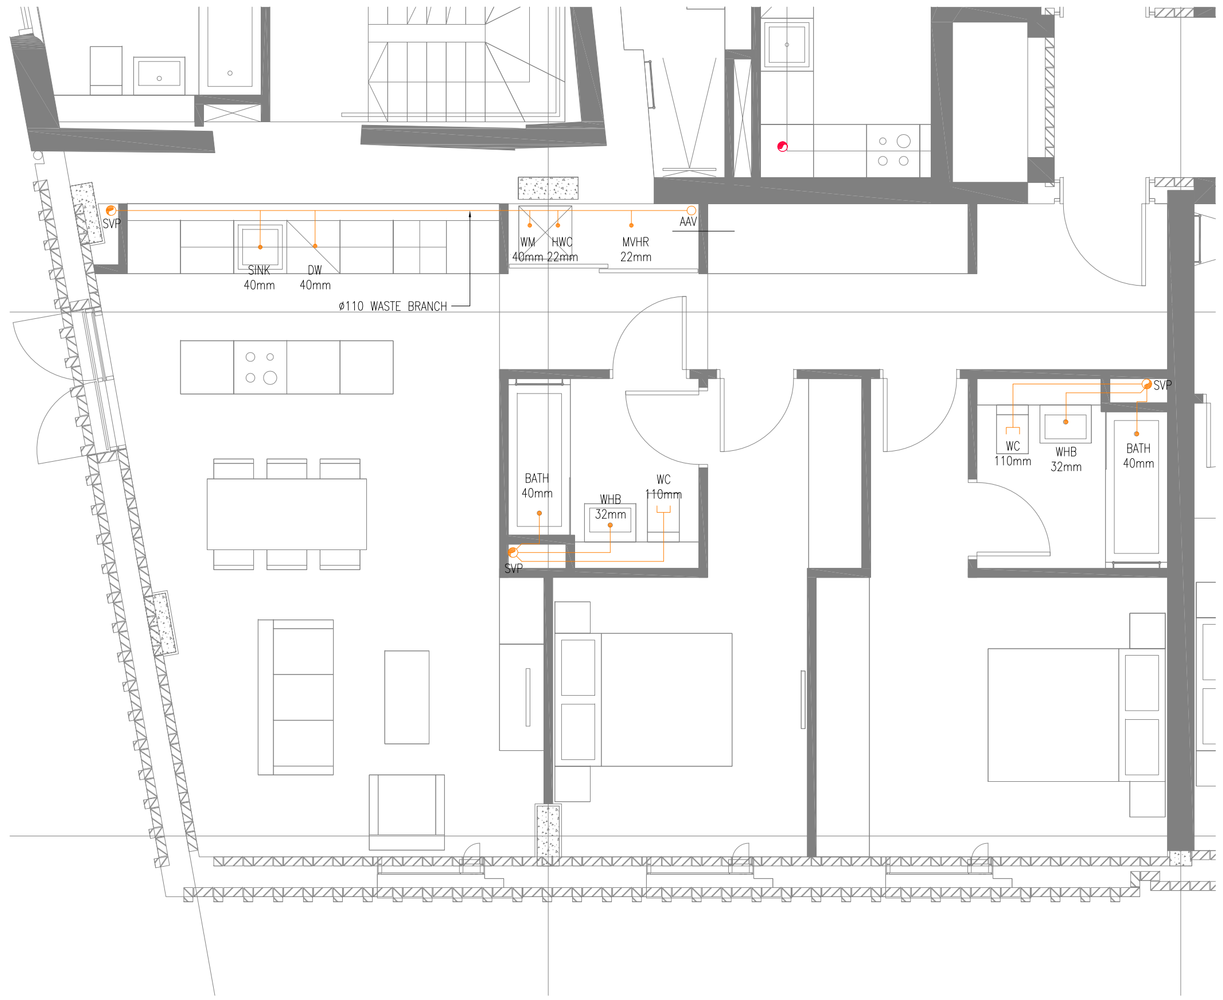


ABOVE GROUND DRAINAGE LAYOUT

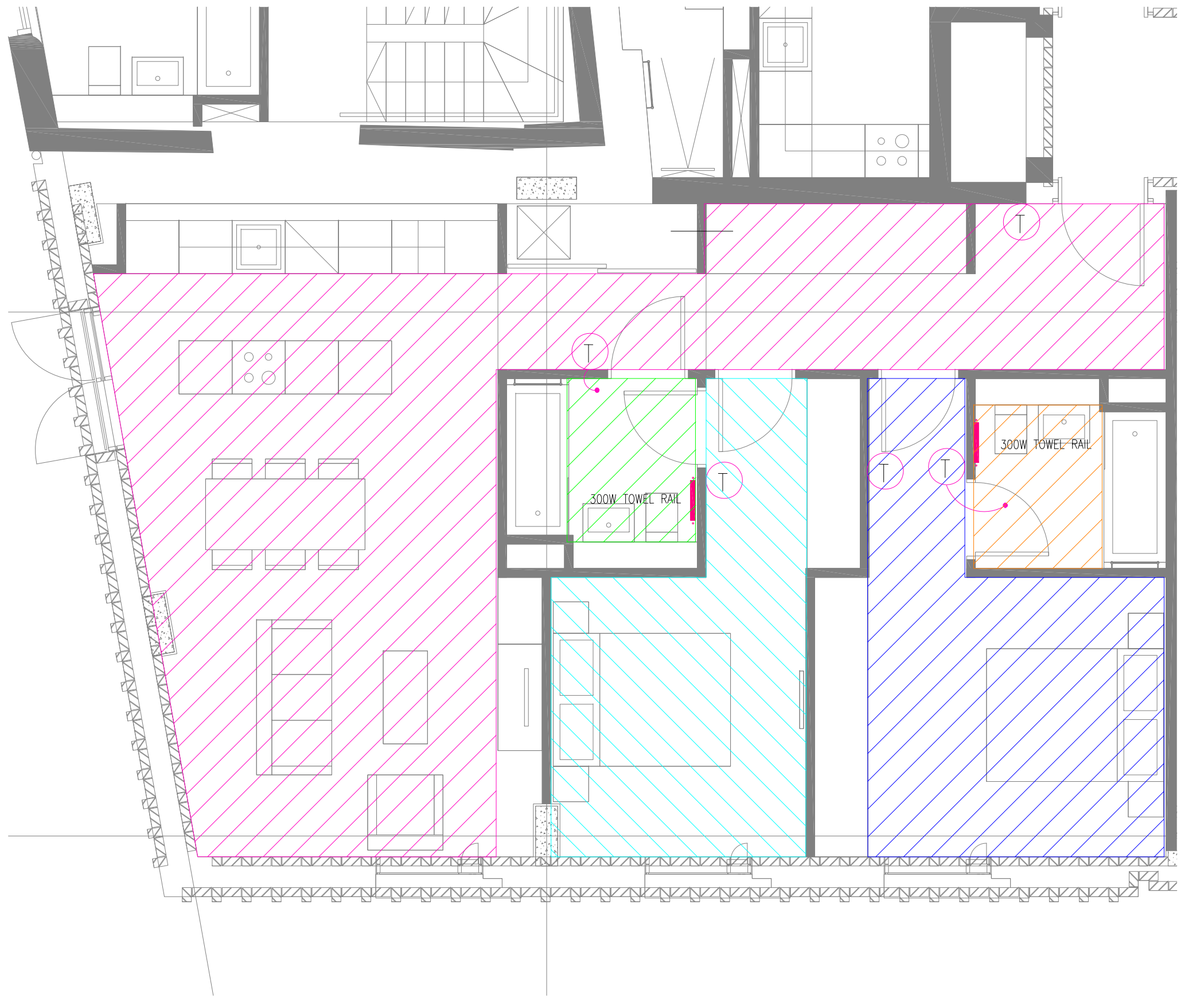

HEATING LAYOUT

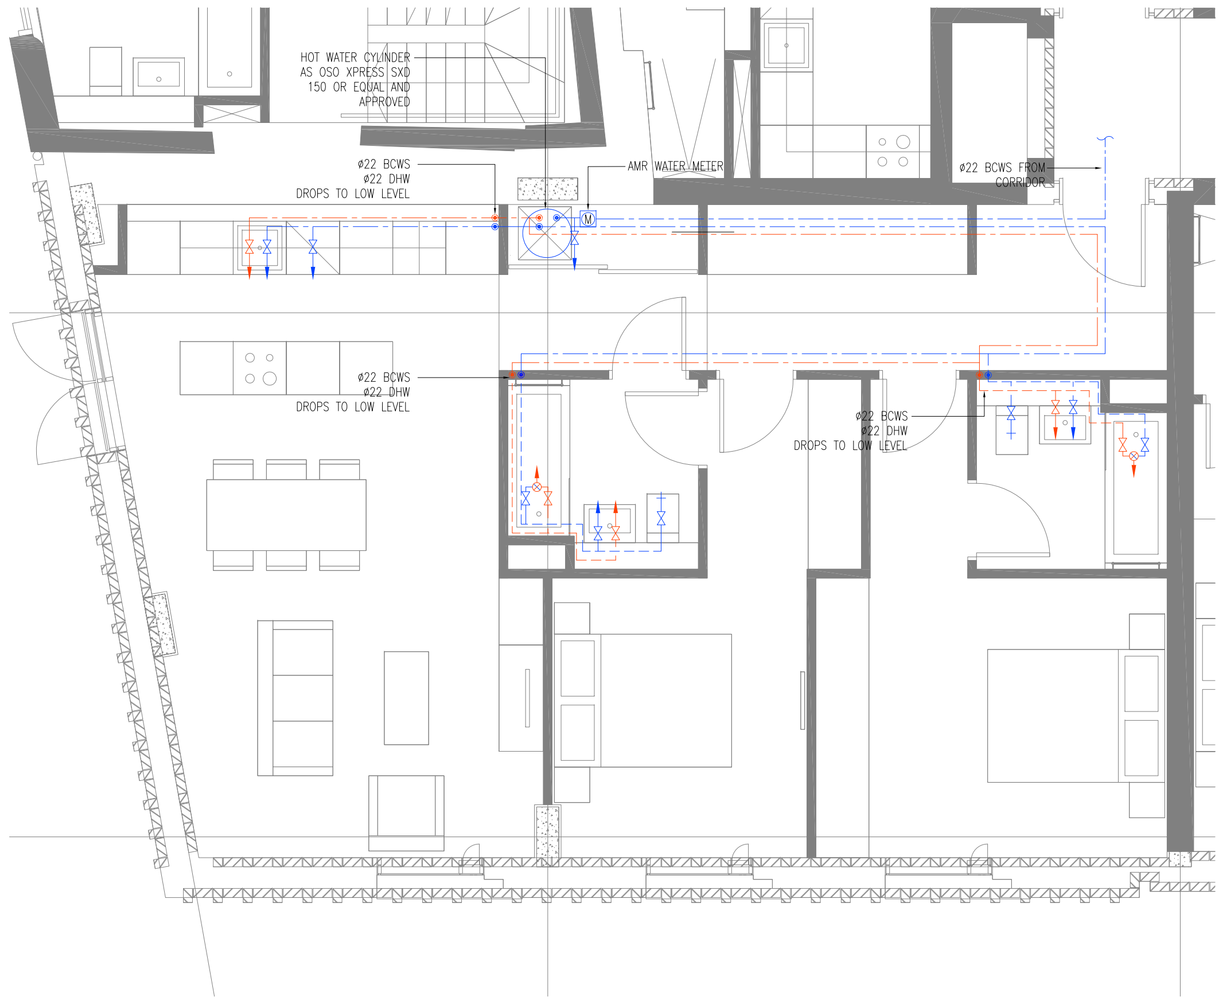

DOMESTIC SERVICES LAYOUT

Notes:

1. This drawing is subject to copyright and is not to be reproduced in part or whole without approval.
2. Do not scale this drawing - check all dimensions on site.
3. This drawing shall be read in conjunction with the project specification(s) and all other contract documentation.
4. All dimensions are in millimetres unless otherwise stated.

LEGEND

- UNDERFLOOR HEATING ZONE
- T — IN-ROOM THERMOSTAT
- T — THERMOSTAT WITH FLOOR PROBE
- P — PENDENT SPRINKLER
- SW — SIDEWALL SPRINKLER

Rev:	Date:	Status/Amendments:	By:
T1	02.07.18	TENDER ISSUE	BS

watt
Energy & Consulting Engineers

40 KING STREET, MANCHESTER, M2 6BA
TEL: 0161 434 3103 EMAIL: office@wece.co.uk

Client:
REAL ESTATE INVESTMENT PARTNERSHIP

Project:
42 - 50 THOMAS STREET
MANCHESTER

Drawing Title:
MECHANICAL SERVICES
COMBINED MECHANICAL SERVICES
APARTMENT 305 SHEET 1 OF 2

Drawn By:	Checked By:	Cad By:
BS	DW	SB
Scale: 1:50	**Paper Size:** A1	**Date Created:** 14/ 11 / 2017
Drawing Number: WECE / 157 / M / 105-1		**Drawing Revision:** T1