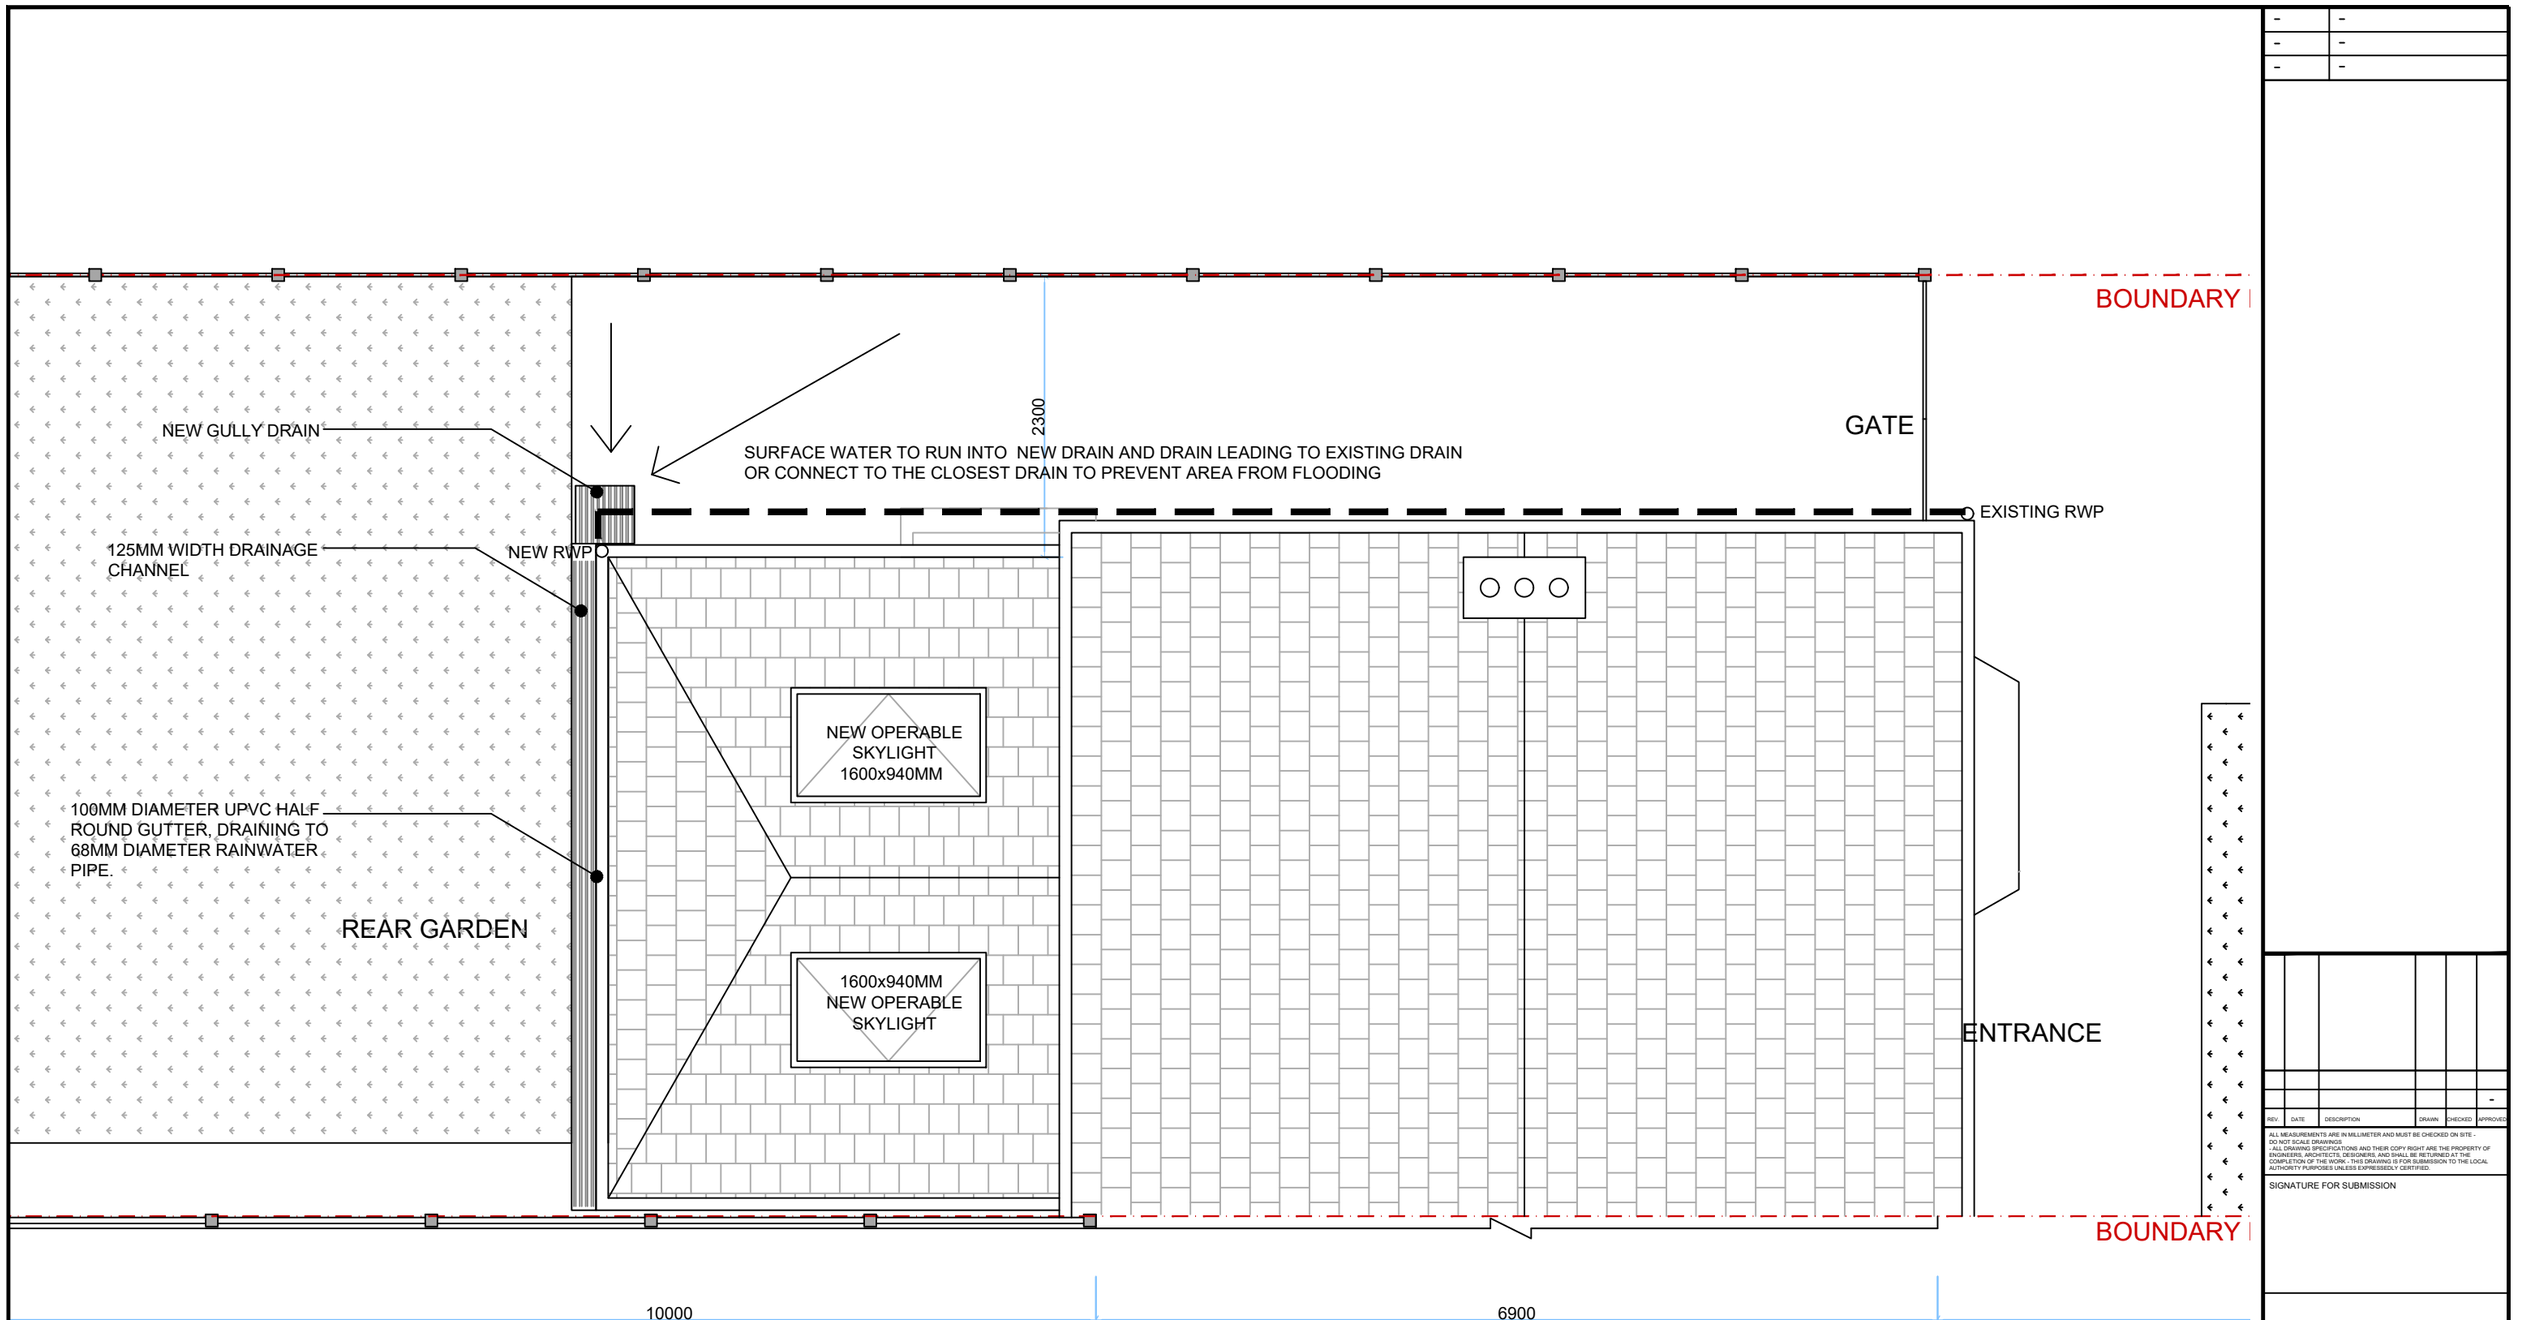

Proposed Drainage Plan 1:50

REV.	DATE	DESCRIPTION	DRAWN	CHECKED	APPROVED
-					

ALL MEASUREMENTS ARE IN MILLIMETER AND MUST BE CHECKED ON SITE - DO NOT SCALE DRAWINGS.
ALL DRAWINGS, SPECIFICATIONS AND THEIR COPY RIGHT ARE THE PROPERTY OF THE ARCHITECTS, DESIGNERS, AND SHALL BE RETURNED AT THE COMPLETION OF THE WORK - THIS DRAWING IS FOR SUBMISSION TO THE LOCAL AUTHORITY PURPOSES UNLESS EXPRESSEDLY CERTIFIED.

SIGNATURE FOR SUBMISSION

PROJECT NO.	02 - HR - 2020
SCALE	AS@A3

PROJECT

Proposed Single storey Rear Extension at No.2 Headingley Road, Fallowfields Manchester, M14 6RR

DRAWING TITLE

Proposed Drainage Plan

DRAWING NO.	REV.
HR - 011	-