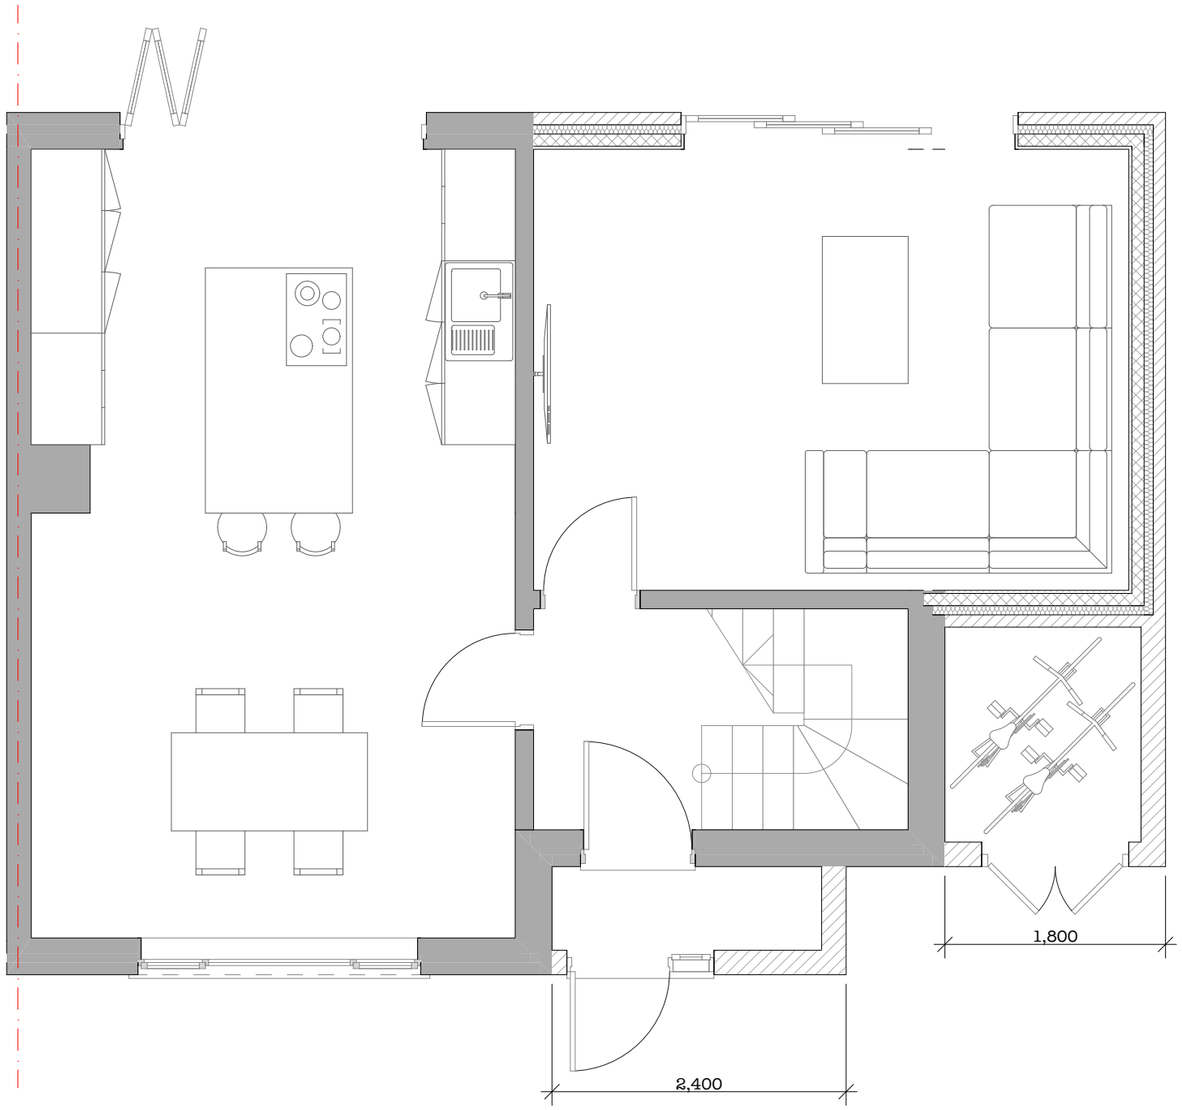

Ground floor

0 1 2 3 4 5

ebrdesigns.com
design • build • manage

250 Church Road
Urmston
Manchester
M41 6HD

t: 0161 641 2533
e: info@ebrdesigns.com
w: www.ebrdesigns.com

Client

Anna Townsend

Job Title

remodelling

3 Riverbank Walk
West Didsbury
Manchester
M20 2ZP

Drawing Title

Proposed ground floor

Drawing Status

planning

Drawn by

JMR

Date

March 2020

Scale

1:50 @ A3

Job Number

ebr/00488

Drawing Number

A0.3

Revision	Description	Date

Do not scale. All dimensions to be checked on site prior to fabrication of components or execution of works. This drawing, the design and information contained within are copyright of ebrdesigns.com ltd and must not be used or reproduced without express permission. ebrdesigns.com ltd shall not be liable if used or reproduced without authorisation.

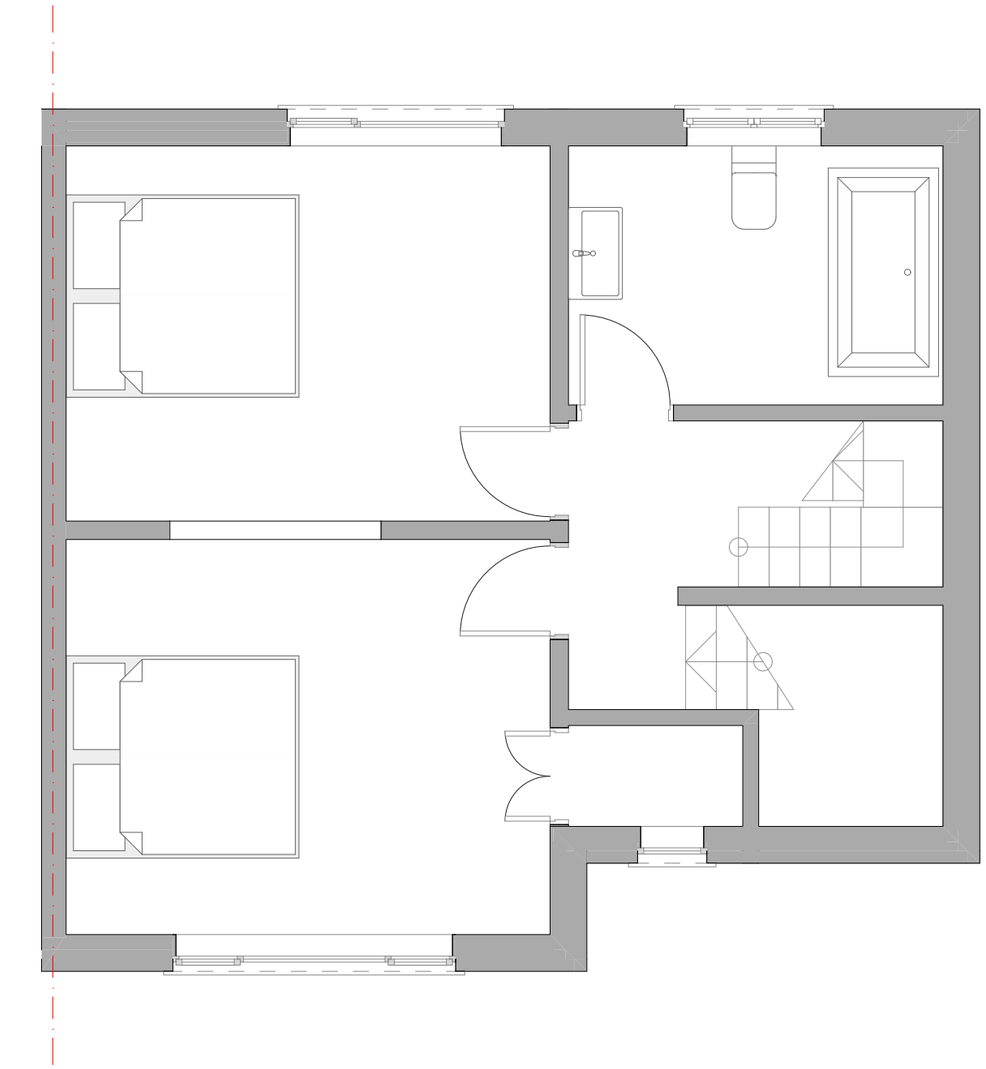

First floor

0 1 2 3 4 5

ebrdesigns.com
design • build • manage

250 Church Road
Urmston
Manchester
M41 6HD

t: 0161 641 2533
e: info@ebrdesigns.com
w: www.ebrdesigns.com

Client

Anna Townsend

Job Title

remodelling

3 Riverbank Walk
West Didsbury
Manchester
M20 2ZP

Drawing Title

Proposed first floor

Drawing Status

planning

Drawn by
JMR

Date
March 2020

Scale
1:50 @ A3

Job Number
ebr/00488

Drawing Number
A0.4

Revision	Description	Date

Do not scale. All dimensions to be checked on site prior to fabrication of components or execution of works. This drawing, the design and information contained within are copyright of ebrdesigns.com ltd and must not be used or reproduced without express permission. ebrdesigns.com ltd shall not be liable if used or reproduced without authorisation.

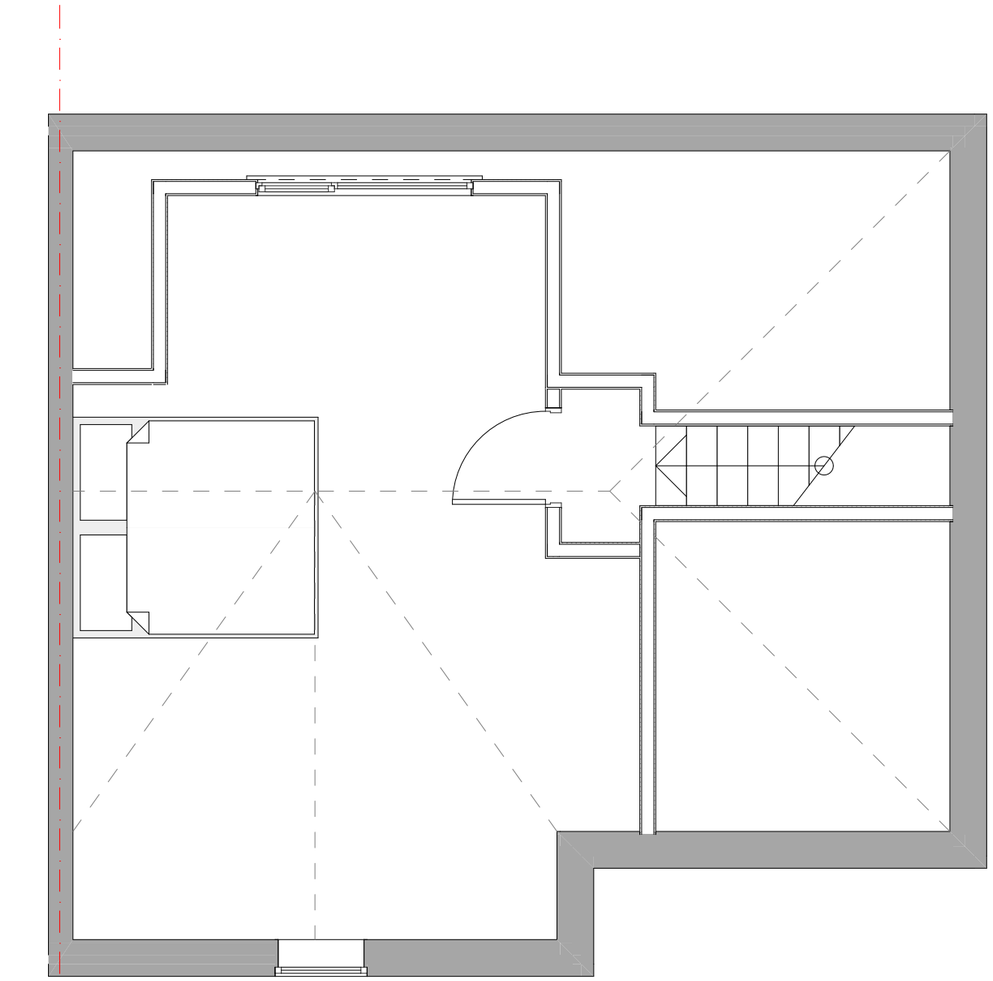

Loft room

0 1 2 3 4 5

ebrdesigns.com
design • build • manage

250 Church Road
Urmston
Manchester
M41 6HD

t: 0161 641 2533
e: info@ebrdesigns.com
w: www.ebrdesigns.com

Client
Anna Townsend

Job Title
remodelling
3 Riverbank Walk
West Didsbury
Manchester
M20 2ZP

Drawing Title
Proposed loft room

Drawing Status
planning

Drawn by
JMR

Date
March 2020

Scale
1:50 @ A3

Job Number
ebr/00488

Drawing Number
A0.5

Revision	Description	Date

Do not scale. All dimensions to be checked on site prior to fabrication of components or execution of works. This drawing, the design and information contained within are copyright of ebrdesigns.com ltd and must not be used or reproduced without express permission. ebrdesigns.com ltd shall not be liable if used or reproduced without authorisation.

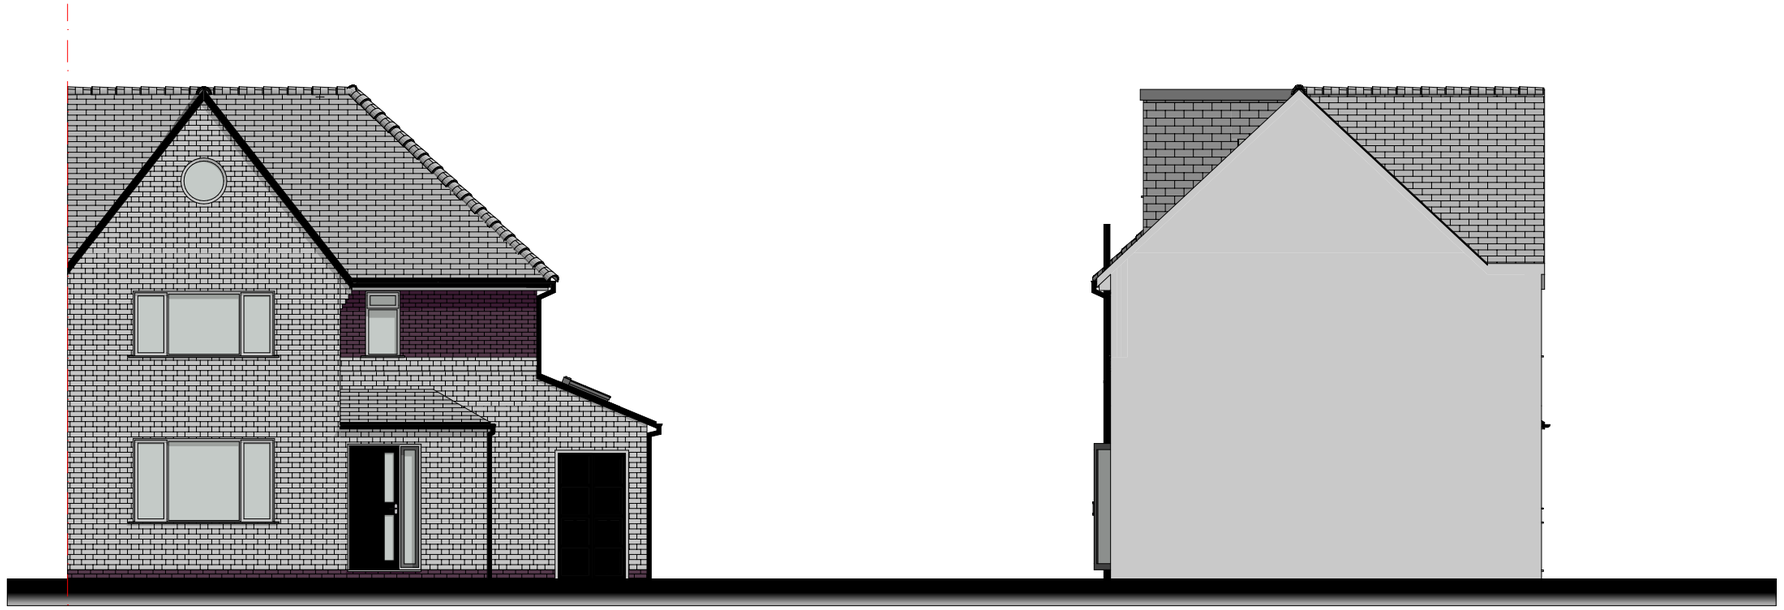

Front elevation

Side elevation

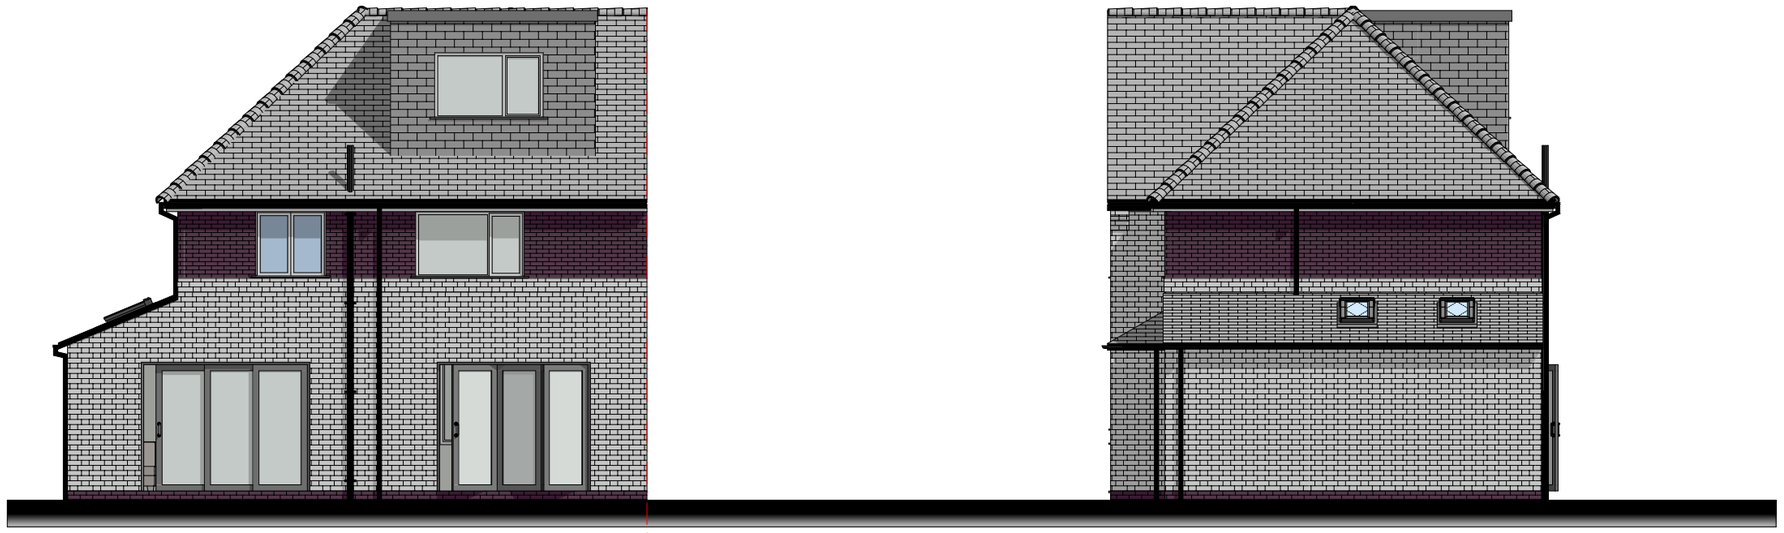

Rear elevation

Side_2 elevation

0 1 2 3 4 5

ebrdesigns.com
design • build • manage

250 Church Road
Urmston
Manchester
M41 6HD

t: 0161 641 2533
e: info@ebrdesigns.com
w: www.ebrdesigns.com

Client

Anna Townsend

Job Title

remodelling

3 Riverbank Walk
West Didsbury
Manchester
M20 2ZP

Drawing Title

Proposed elevations

Drawing Status

planning

Drawn by	Date
JMR	March 2020

Scale
1:100 @ A3

Job Number	Drawing Number
ebr/00488	**A0.6**

Revision	Description	Date

Do not scale. All dimensions to be checked on site prior to fabrication of components or execution of works. This drawing, the design and information contained within are copyright of ebrdesigns.com ltd and must not be used or reproduced without express permission. ebrdesigns.com ltd shall not be liable if used or reproduced without authorisation.