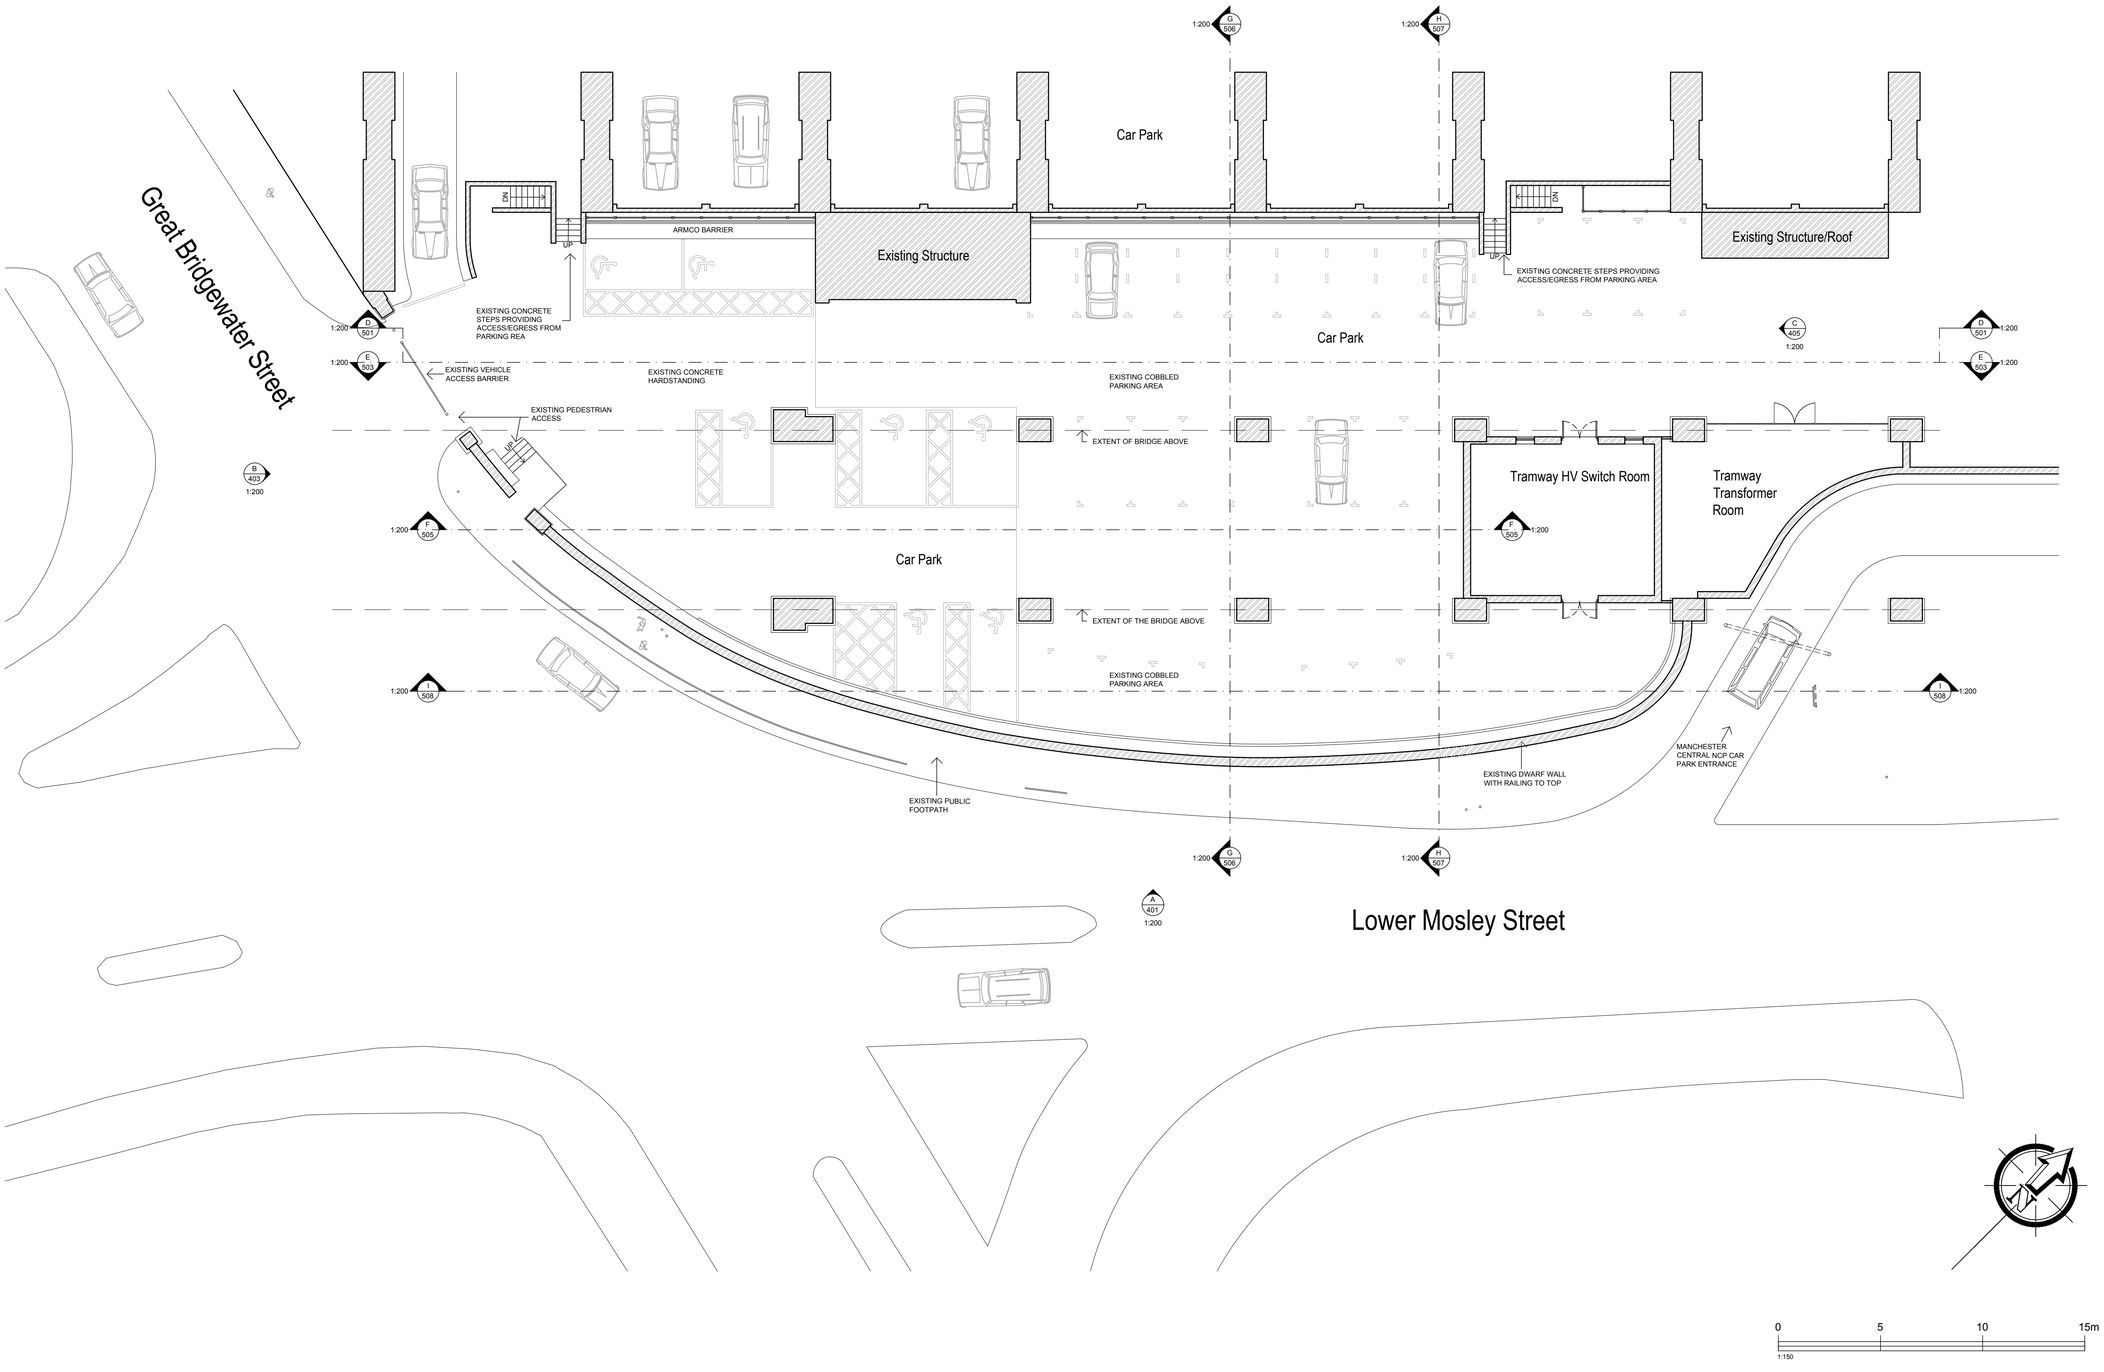


status

PLANNING

This drawing is ©Bradshaw Gass & Hope LLP and is not to be copied, reproduced or re-distributed either in whole or in part without the prior written permission of the originator.

The originator shall have no responsibility for any liability, loss, cost, damage or expense arising from or relating to any use of this document other than for its intended purpose on this project.

This drawing shall be read in conjunction with all other relevant drawings, specifications and associated documentation. Any discrepancies, errors or omissions are to be reported to the originator before proceeding with work.

All dimensions are to be checked on site by the contractor prior to proceeding with any work.

Hazard Identification

ref	hazard	date

KEY

TRAM LINE UPPER LEVEL

EXISTING STRUCTURE

ref	revision	by	date
P4	MINOR UPDATES TO SUIT SITE SURVEY	AC	27.03.19

BGH Architects Consulting Engineers Quantity Surveyors

21 Silverwell Street
Bolton
BL1 1PR
t: 01204 525321
email@bghbolton.co.uk
www.bghbolton.co.uk

Bradshaw Gass & Hope LLP

client
VITAL ENERGI

project
MCQHN - MANCHESTER ENERGY CENTRE

drawing
EXISTING GROUND FLOOR PLAN

drawn by	DJ	date	JAN 2018
checked by	DH	date	MAR 2019
scale	1:150		A1
dwg no	2192.02.301	rev	P4