


1 Third floor WC plan
Scale: 1:50

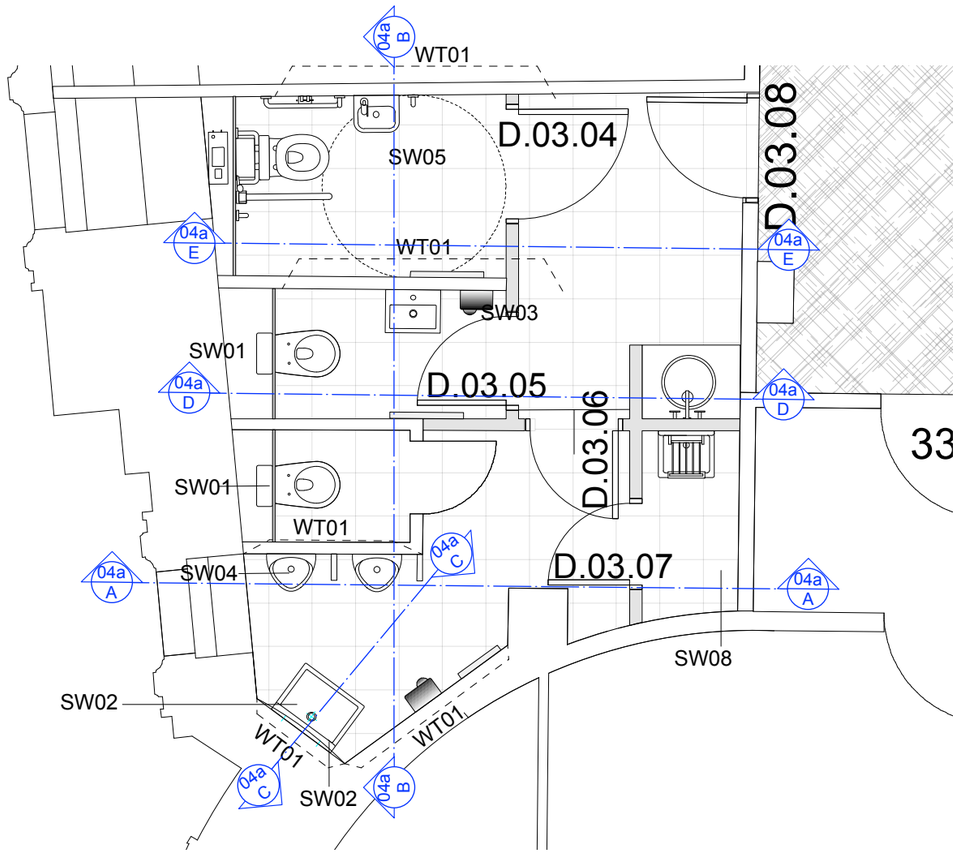

2 Third floor WC reflected ceiling plan
Scale: 1:50

KEY

SANITARYWARE

SW01	'Contour 21' back to wall WC pan by Armitage Shanks 'Conceala 2' 4/2.6l dual flush concealed cistern 'Contour 21' toilet seat with cover Armitage Shanks flush plate
SW02	'Vero' white 600 x 470mm three hole wash basin by Duravit 'Vero' 003063 metal console by Duravit 'Axor/Citterio' 3 hole mixer with cross head taps by Hansgrohe
SW03	'Vero' white 450 x 350mm hand rinse basin by Duravit 'Axor/Uno' single lever basin mixer 100 loop handle
SW04	'Clifton' urinals, by Twyford with wall-mounted cistern and polished chrome traps/ pipework
SW05	'Contour 21' back to wall Doc M pack, inc wash basin and rails by Armitage Shanks
SW06	'Washing Trough 1000' by Twyford 'Axor/Citterio' 3 hole mixer with cross head taps by Hansgrohe
SW07	Existing cleaner's sink - retained
SW08	Birch Cleaner's sink 46cm by Armitage Shanks

FINISHES

0 1 2 M

Hutchison Kivotos Architects 2 Whites Grounds London SE1 3LA 020 7403 7323 email: info@hkarchitects.co.uk

Revisions

P1 Issued for planning 01.07.19

PLANNING	**Dwg. No.** 316.PL.72
Project Manchester Royal Exchange, Southern Offices	**Drawing title** Proposed third floor WC plans
Client BVK	**Scale** 1:50 @ A3 **Rev** P1
	Drawn by VL **Date** July 2019

Do not scale. All dimensions to be confirmed on site.
Information contained in this drawing is the sole copyright of Hutchison Kivotos Architects Ltd. and is not to be reproduced without permission.