

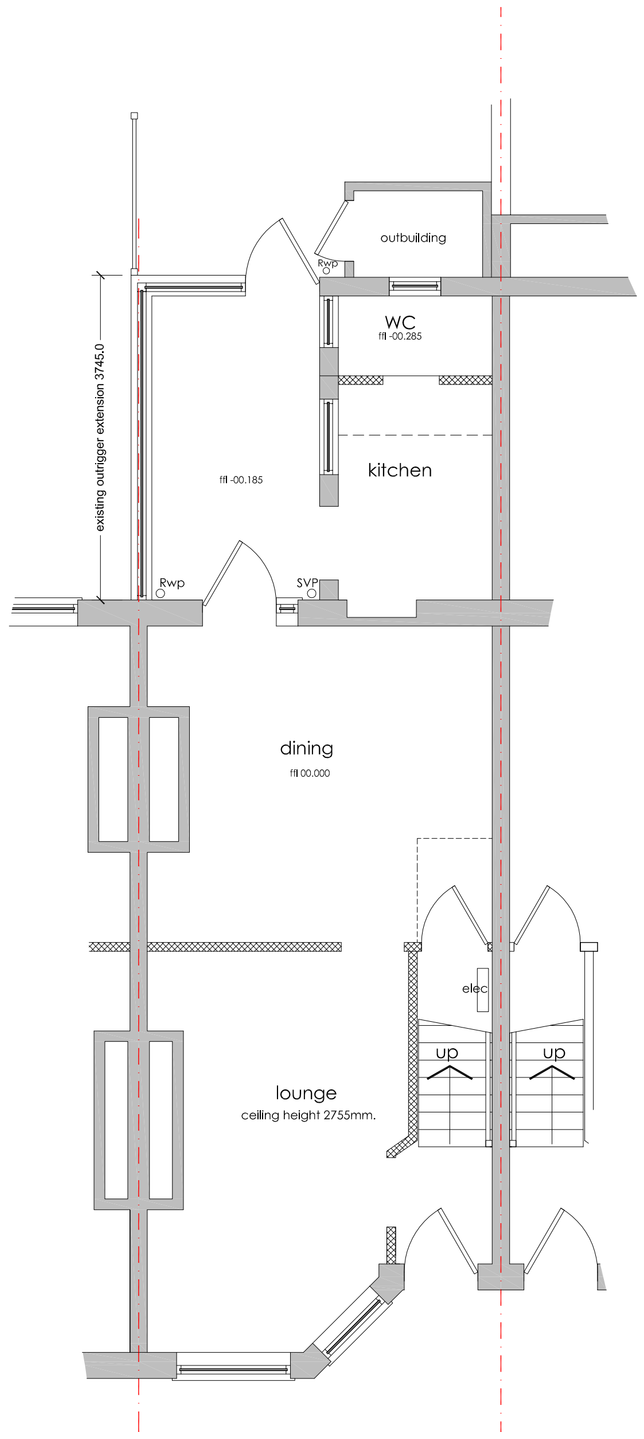



ground floor plan - as existing
scale 1:50 at A1

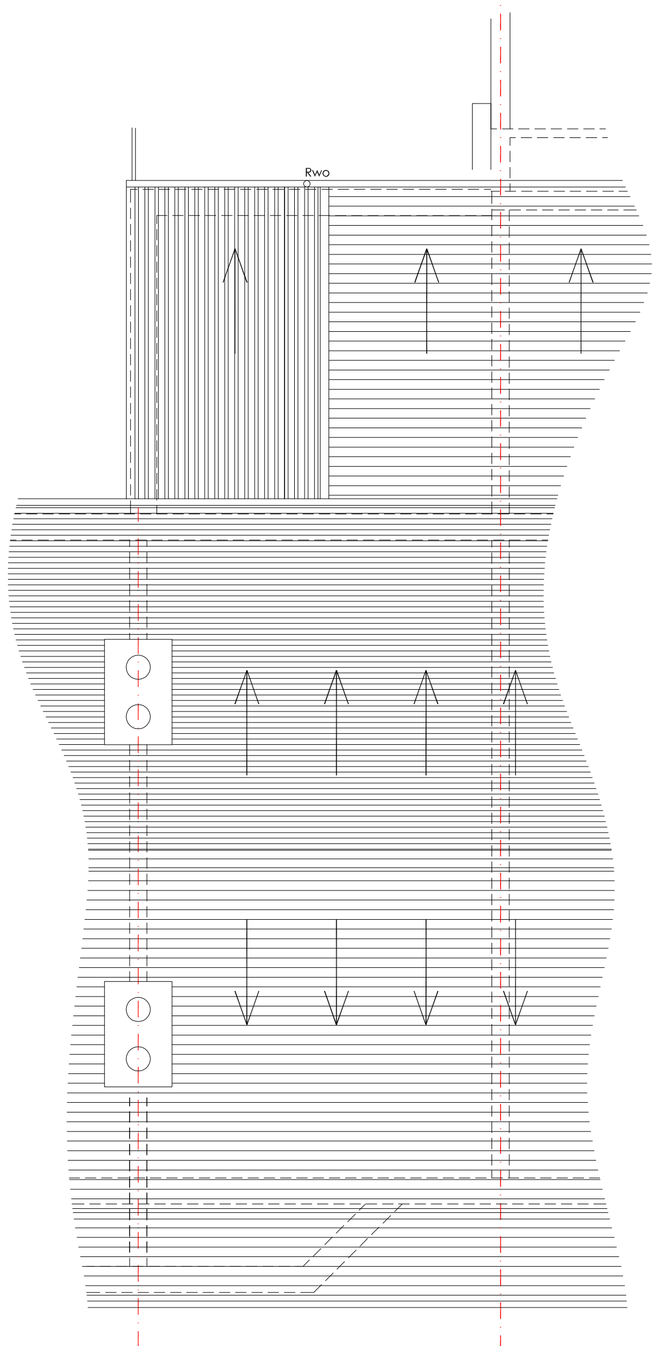


roof plan - as existing
scale 1:50 at A1

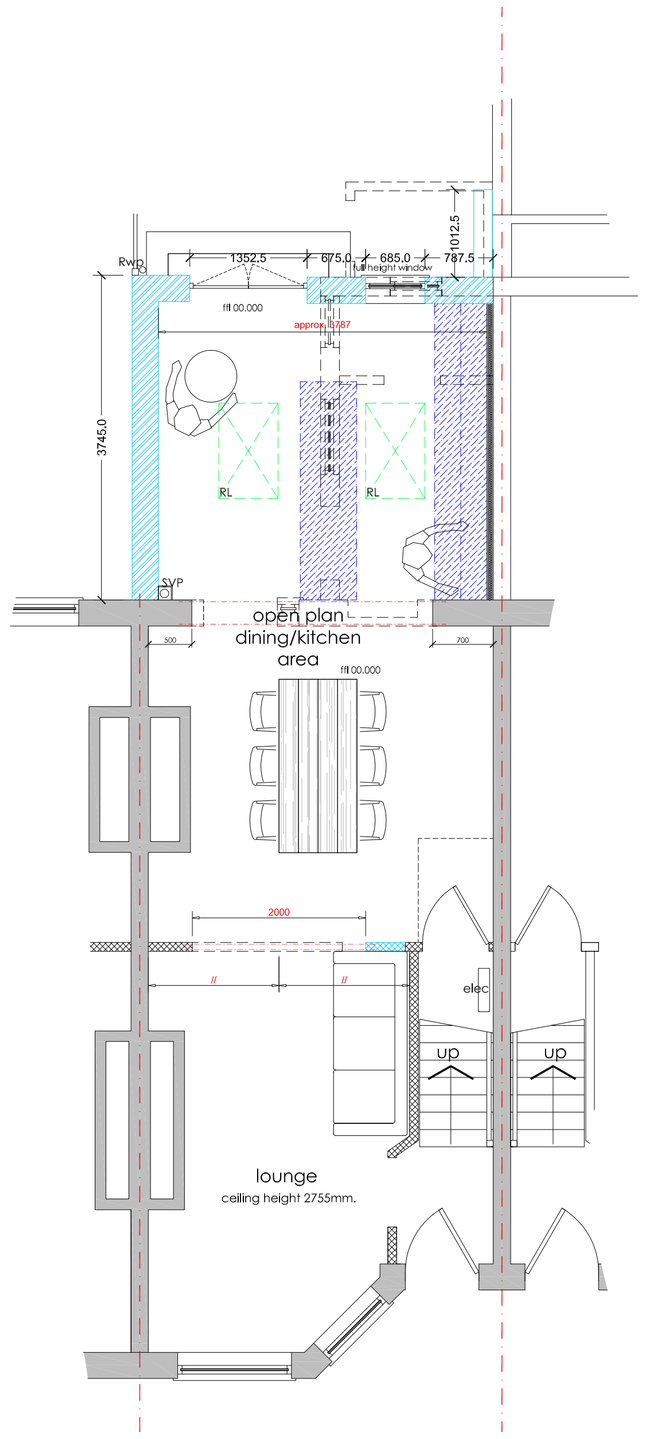


ground floor plan - as proposed
scale 1:50 at A1

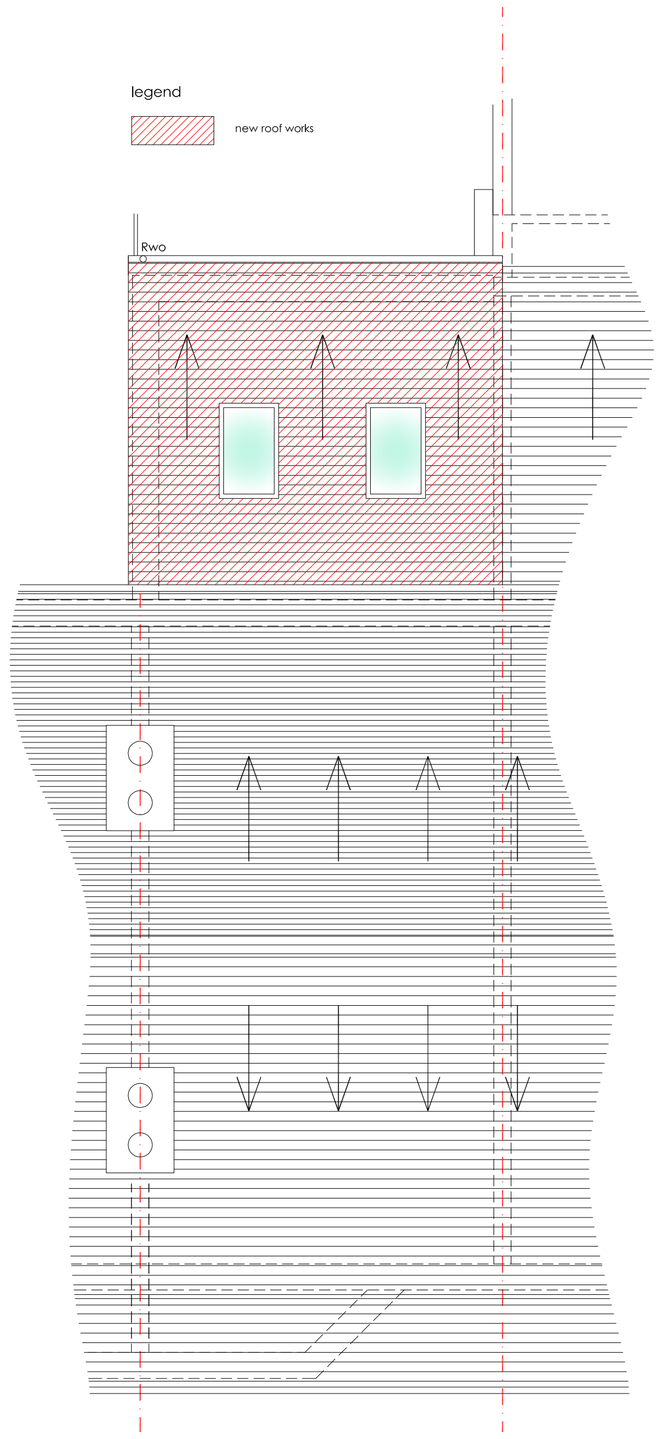


roof plan - as proposed
scale 1:50 at A1

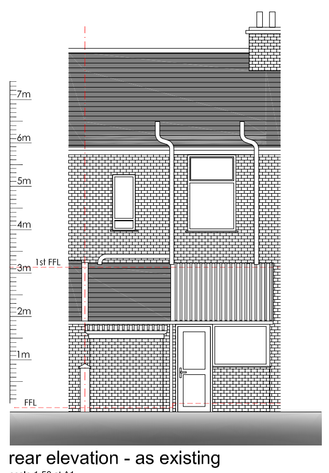


rear elevation - as existing
scale 1:50 at A1

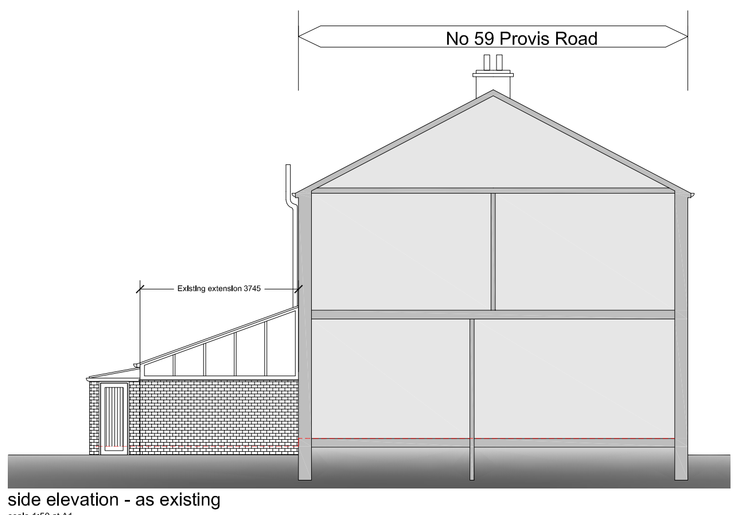


side elevation - as existing
scale 1:50 at A1

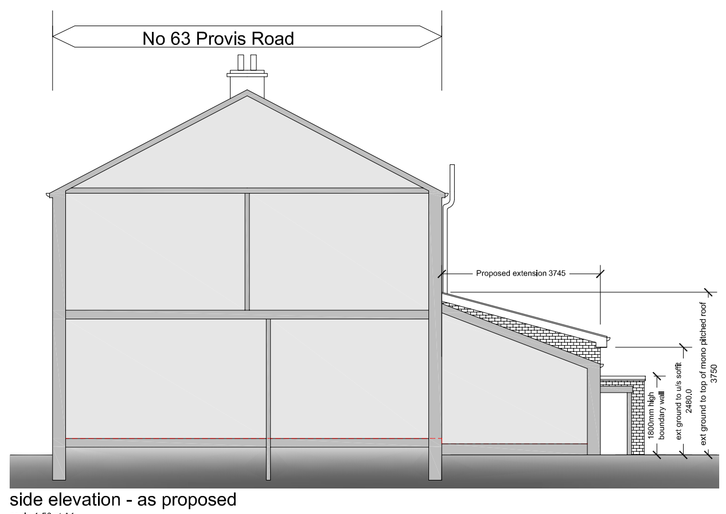

side elevation - as proposed
scale 1:50 at A1

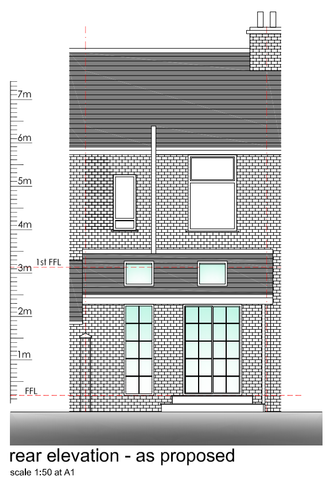

rear elevation - as proposed
scale 1:50 at A1

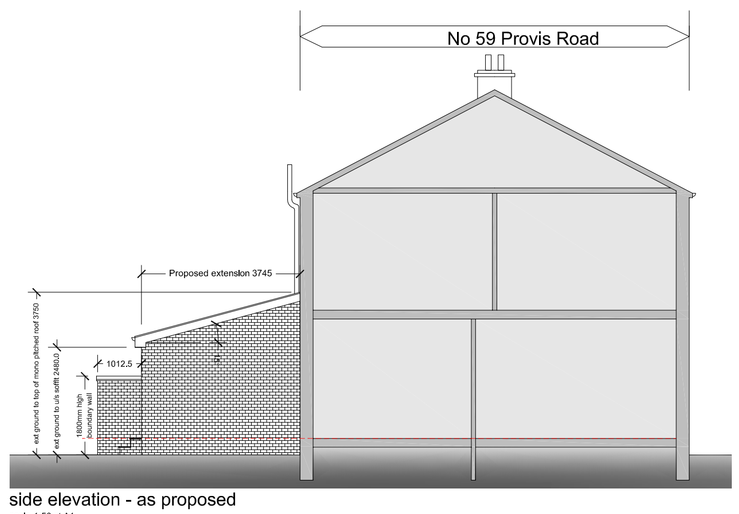

side elevation - as proposed
scale 1:50 at A1

0.5 0 0.5 1 2 5m
1:50@A1

1 0 1 2 5 10m
1:100

10 5 0 10 20 30 40 50 100m
1:1250

The Copyright of a drawing belongs to PJH Architectural Services Ltd and shall not be used or reproduced in any form without its express permission.

All dimensions to be checked on site prior to the commencement of any work.

For the avoidance of doubt all dimensions are measured to wall structure and not the internal/external finishes unless otherwise stated.

Where any discrepancy is found to exist within or between drawings and/or documents and site, it should be reported to the client and PJH Architectural Services Ltd immediately.

PJH Architectural Services Ltd shall not be liable for any use of drawings and documents for any purpose other than for which the same were prepared by or on behalf of PJH Architectural Services Ltd.

Drawing to be read in strict conjunction with structural engineers details. Note, with regards to structural elements and details these take precedence over the information shown on this drawing.

Please send any corrections and discrepancies's to: enquiry@pjhas.co.uk



Legend

hatch denotes existing perimeter walls

hatch denotes assumed existing stud walls

hatch denotes assumed existing block walls

hatch denotes proposed perimeter walls

hatch denotes proposed internal block walls

RL

hatch denotes roof lights above

hatch denotes new steelwork above

hatch denotes walls removed

planning drawings

Rev ref	Description	Date

Project	**Ground floor rear extension**
Site Address	**61 Provis Road Chorlton Manchester M21 9EN**
Client	**Ms J Burden**
Drawing status	**Planning**
Drawing title	**Existing & proposed plans and elevations**
Date	**February 2020**
Scale	**1:50 & 1:100 @ A1**
Dwg No.	**2020-1425-P-101**
Rev	**-**

PJH Architectural Services Ltd
Manchester 0161 460 0382 Lytham 01942 582271
Email: enquiry@pjhas.co.uk
www.pjharchitecturalservices.co.uk