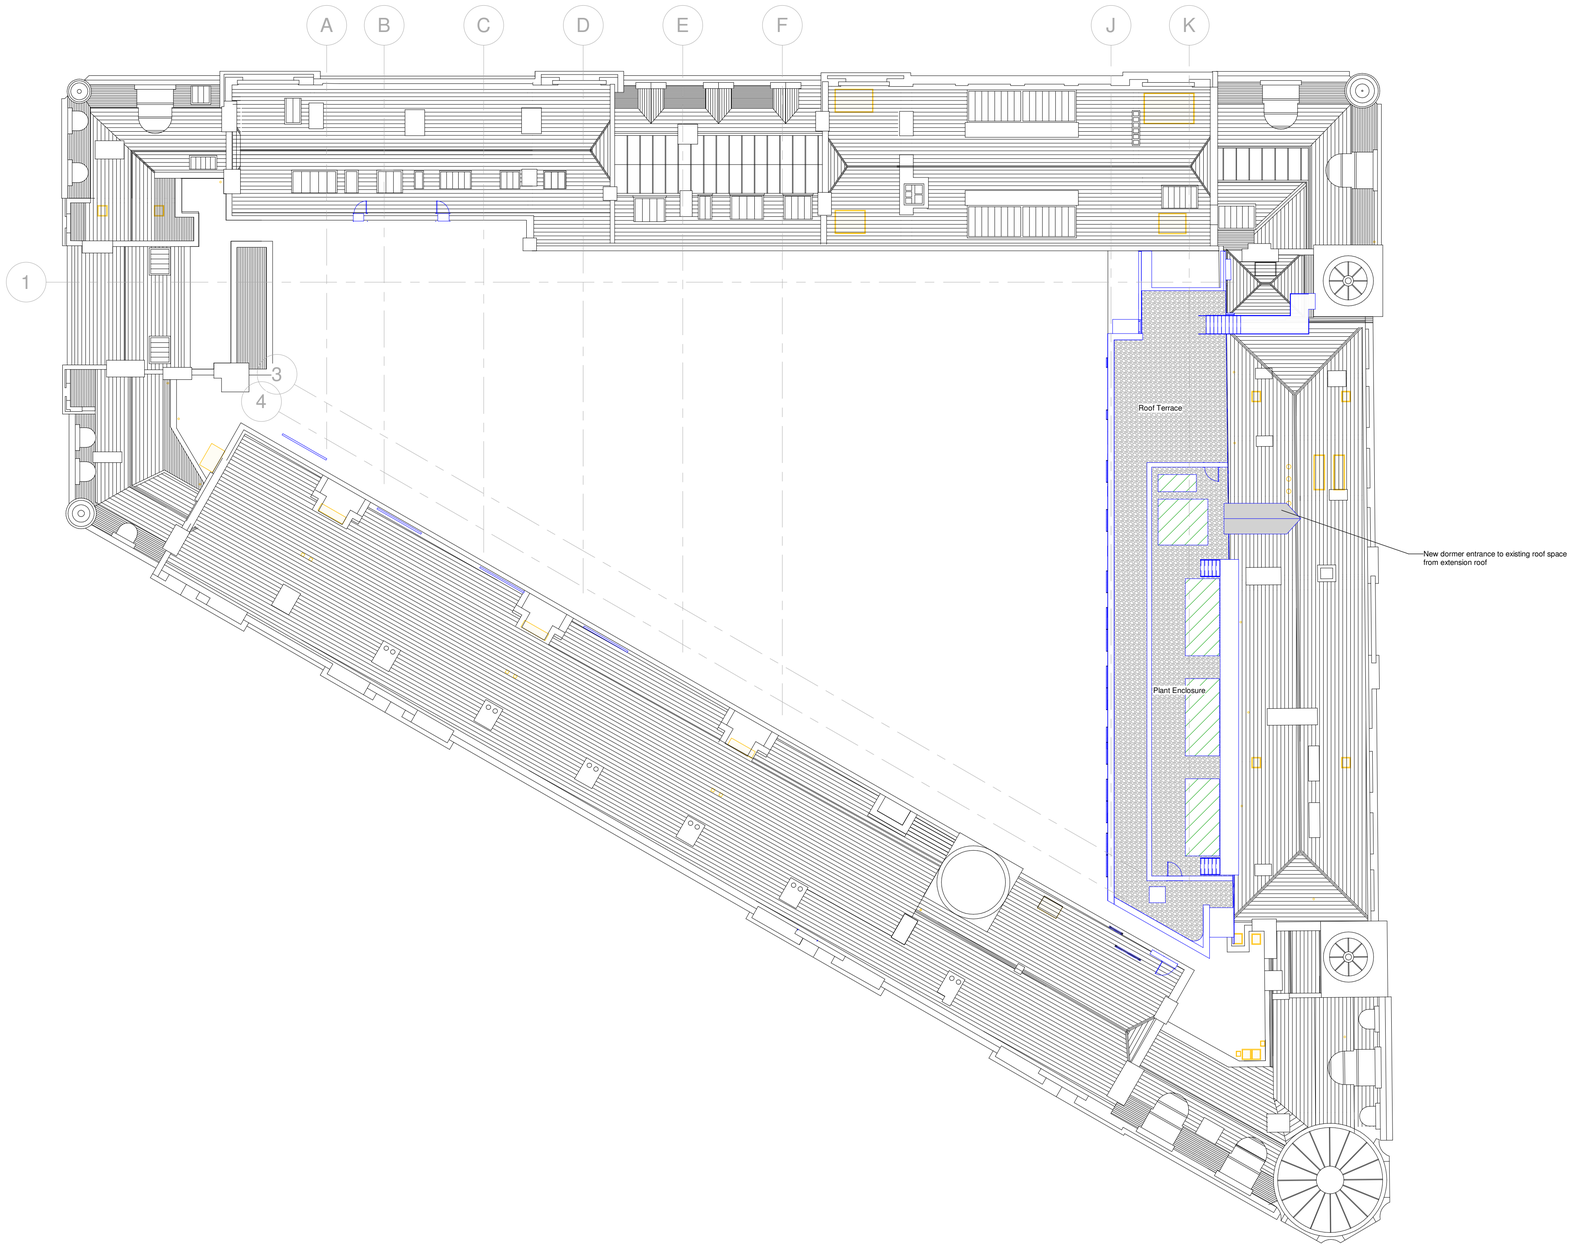


1 2007 **05 Roof Level GA**

1 : 200

0 2m 4m 6m 8m 10m 20m

Notes:

Drawings are based on survey data and may not accurately represent what is physically present.

Do not scale from this drawing. All dimensions are to be verified on site before proceeding with the work.

All dimensions are in millimeters unless noted otherwise.

Purcell shall be notified in writing of any discrepancies.

Key Plan

not to scale

Air intake and extract louvres

SVP penetrations through roof. Exact locations TBC

Location of flues

Plant located on flat roof

To be read inconjunction with CWC drawing nos. 1968-ME06

Existing

Proposed

REV	DATE	DESCRIPTION
1	05/12/19	For Planning

CLIENT

Allied London

PROJECT

London Road Fire Station

JOB NUMBER

240242

PURCELL

TITLE

Proposed Roof Plan

SIZE	SCALE	LAST REVISED	DRAWN	CHECKED
A1L	As indicated	06/12/2019 11:39:18	SA	

REV 1 **SUITABILITY/REASON FOR ISSUE** **S2 FOR PLANNING**

DRAWING NUMBER

240242-PUR-FS-RF-DR-A-2007

St James', 79 Oxford Street, Manchester, M1 6FQ

© PURCELL 2019. PURCELL ® IS THE TRADING NAME OF PURCELL ARCHITECTURE LTD.